


• NORTH (REAR) ELEVATION AS EXISTING. •

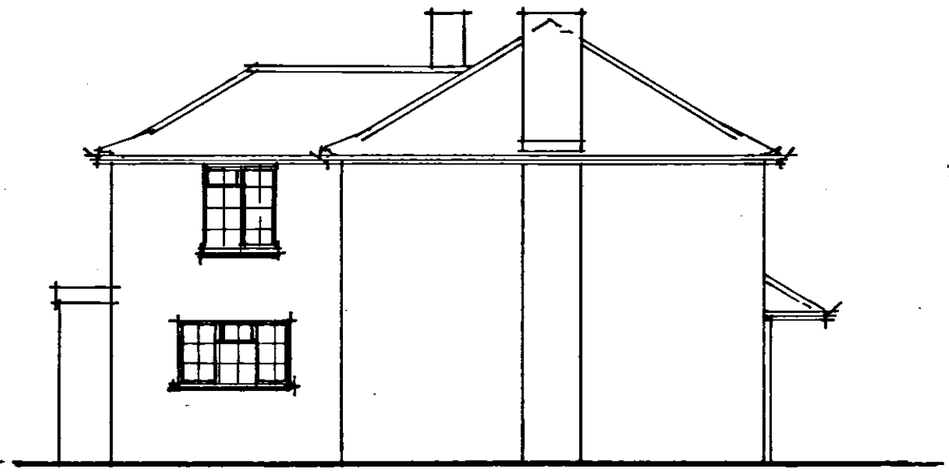


• WEST ELEVATION AS EXISTING •

OUTLINE OF PROPOSED STACK — NO OTHER CHANGES TO EAST ELEVATION.



• SOUTH (FRONT) ELEVATION AS EXISTING •

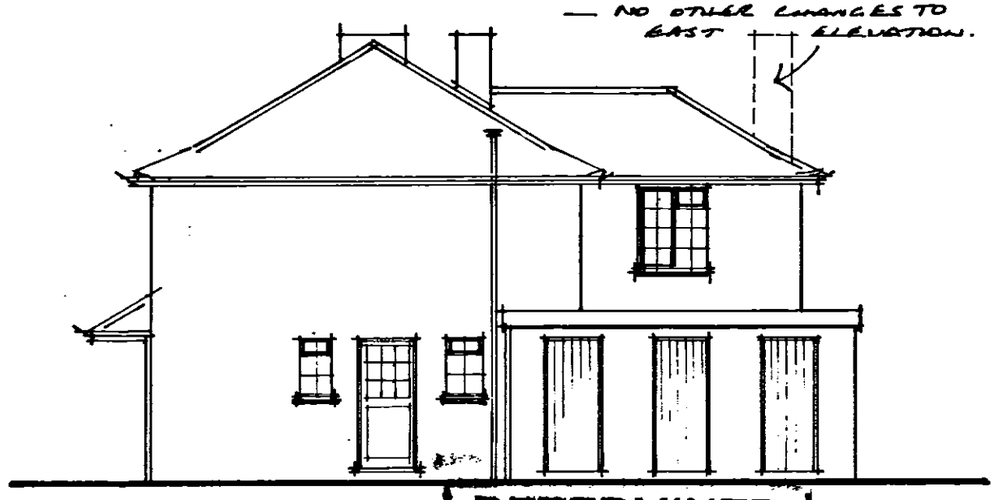

• EAST ELEVATION AS EXISTING •

DETERMINED PLAN

Plans Co-ordinator

29 OCT 2004

Ref: 1389/04

• PROPOSED ALTERATIONS AND EXTENSION TO "CROSSWINDS" HOLBEACH •

• FOR • MR. + MRS. A. WEST •

• DRAWING NO. 02/111/03 • SCALE 1:100 •

• ELEVATIONS AS EXISTING •

• R.N. LOWLING MRIAT.
• ARCHITECTURAL TECHNOLOGIST.
• 9 GALWAY CLOSE. SPALDING LINCS. PE11 3FL.
• TEL: (01775) 723836