
Contractor to check all Dimensions on site prior to ordering materials ,


Do Not Scale from this Drawing - If in doubt then please ask

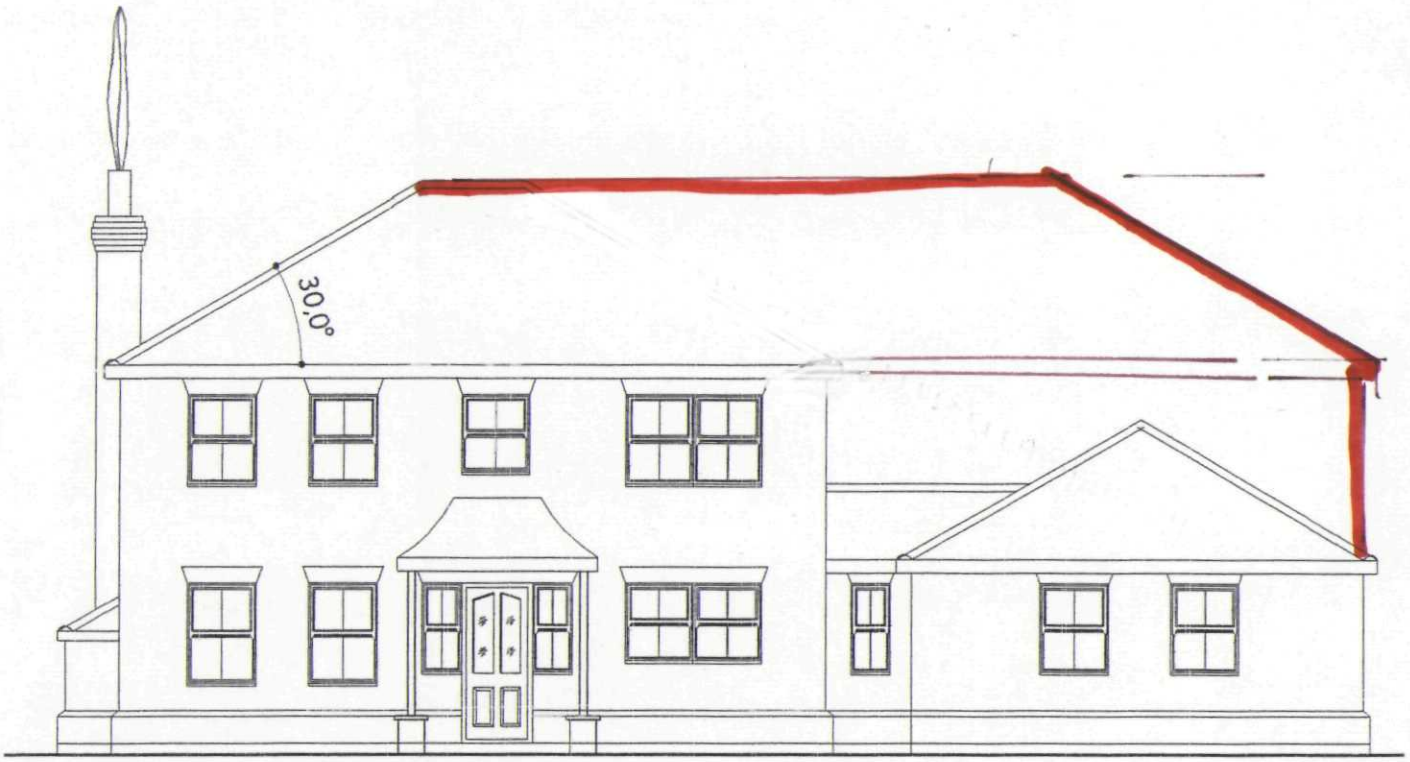

EXISTING FRONT ELEVATION
Scale 1:100

Suggested revisions

22 DEC 04

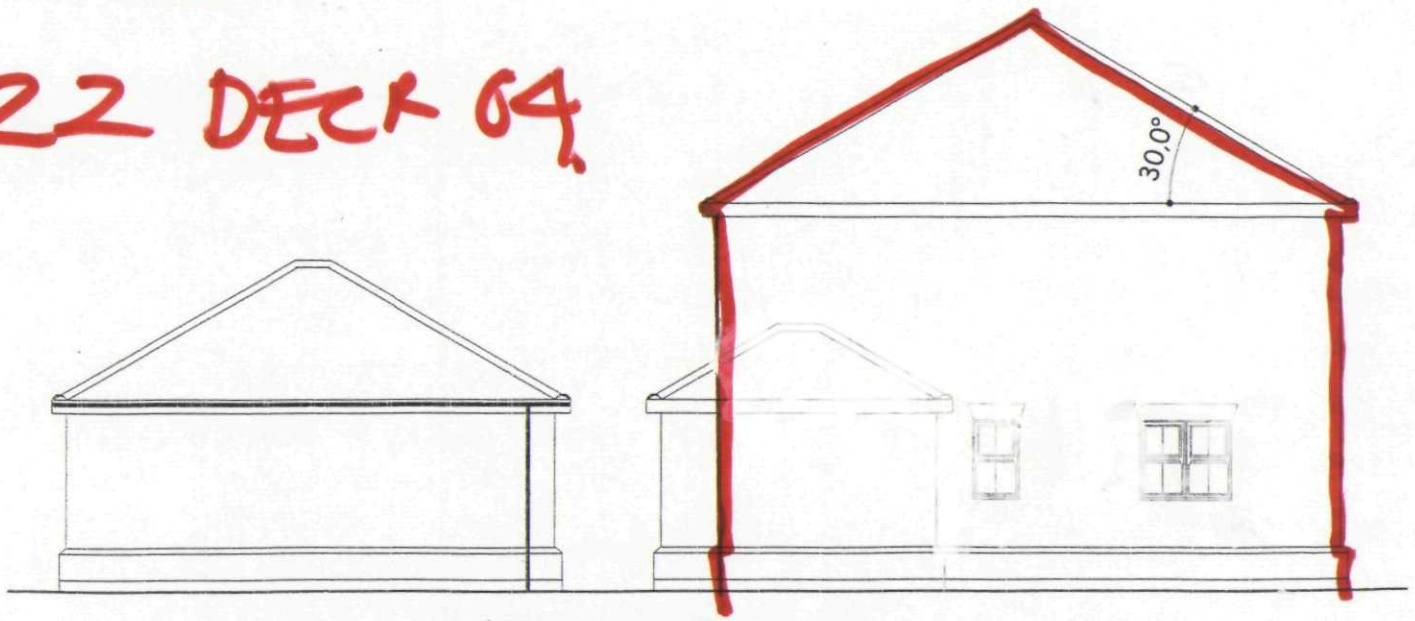

EXISTING SIDE ELEVATION