
Contractor to check all Dimensions on site prior to ordering materials ,

Do Not Scale from this Drawing - If in doubt then please ask




**EXISTING FRONT ELEVATION**
**Scale 1:100**

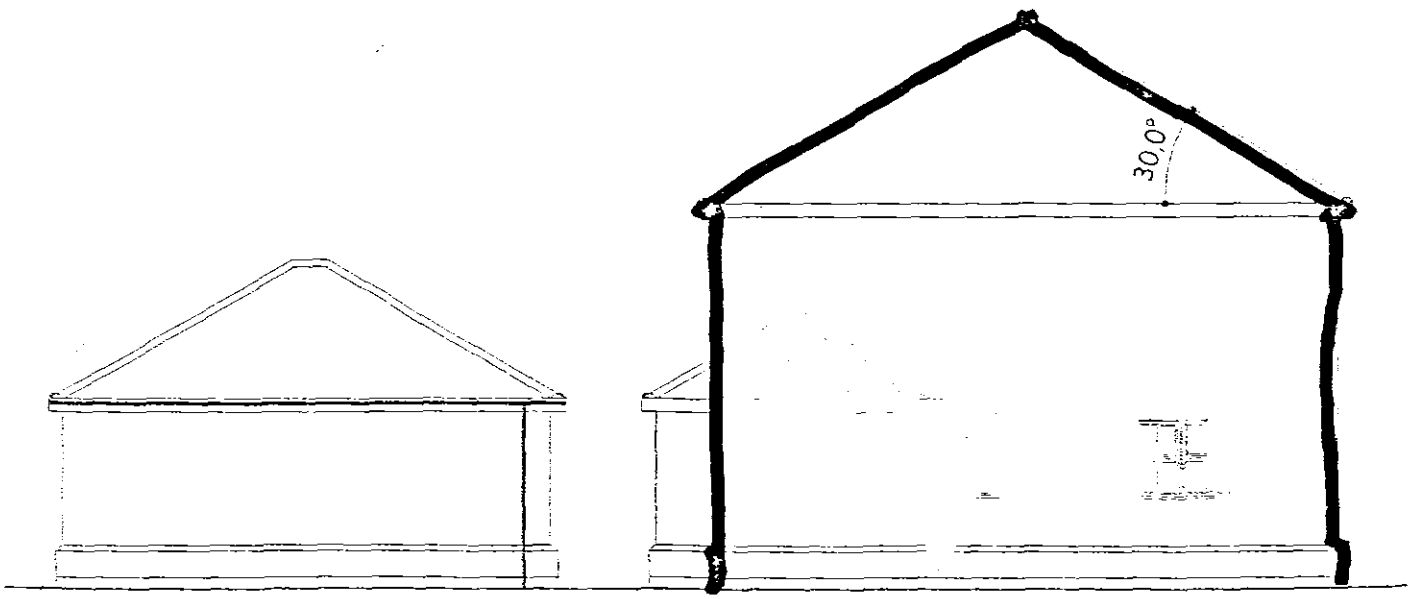


EXISTING SIDE ELEVATION