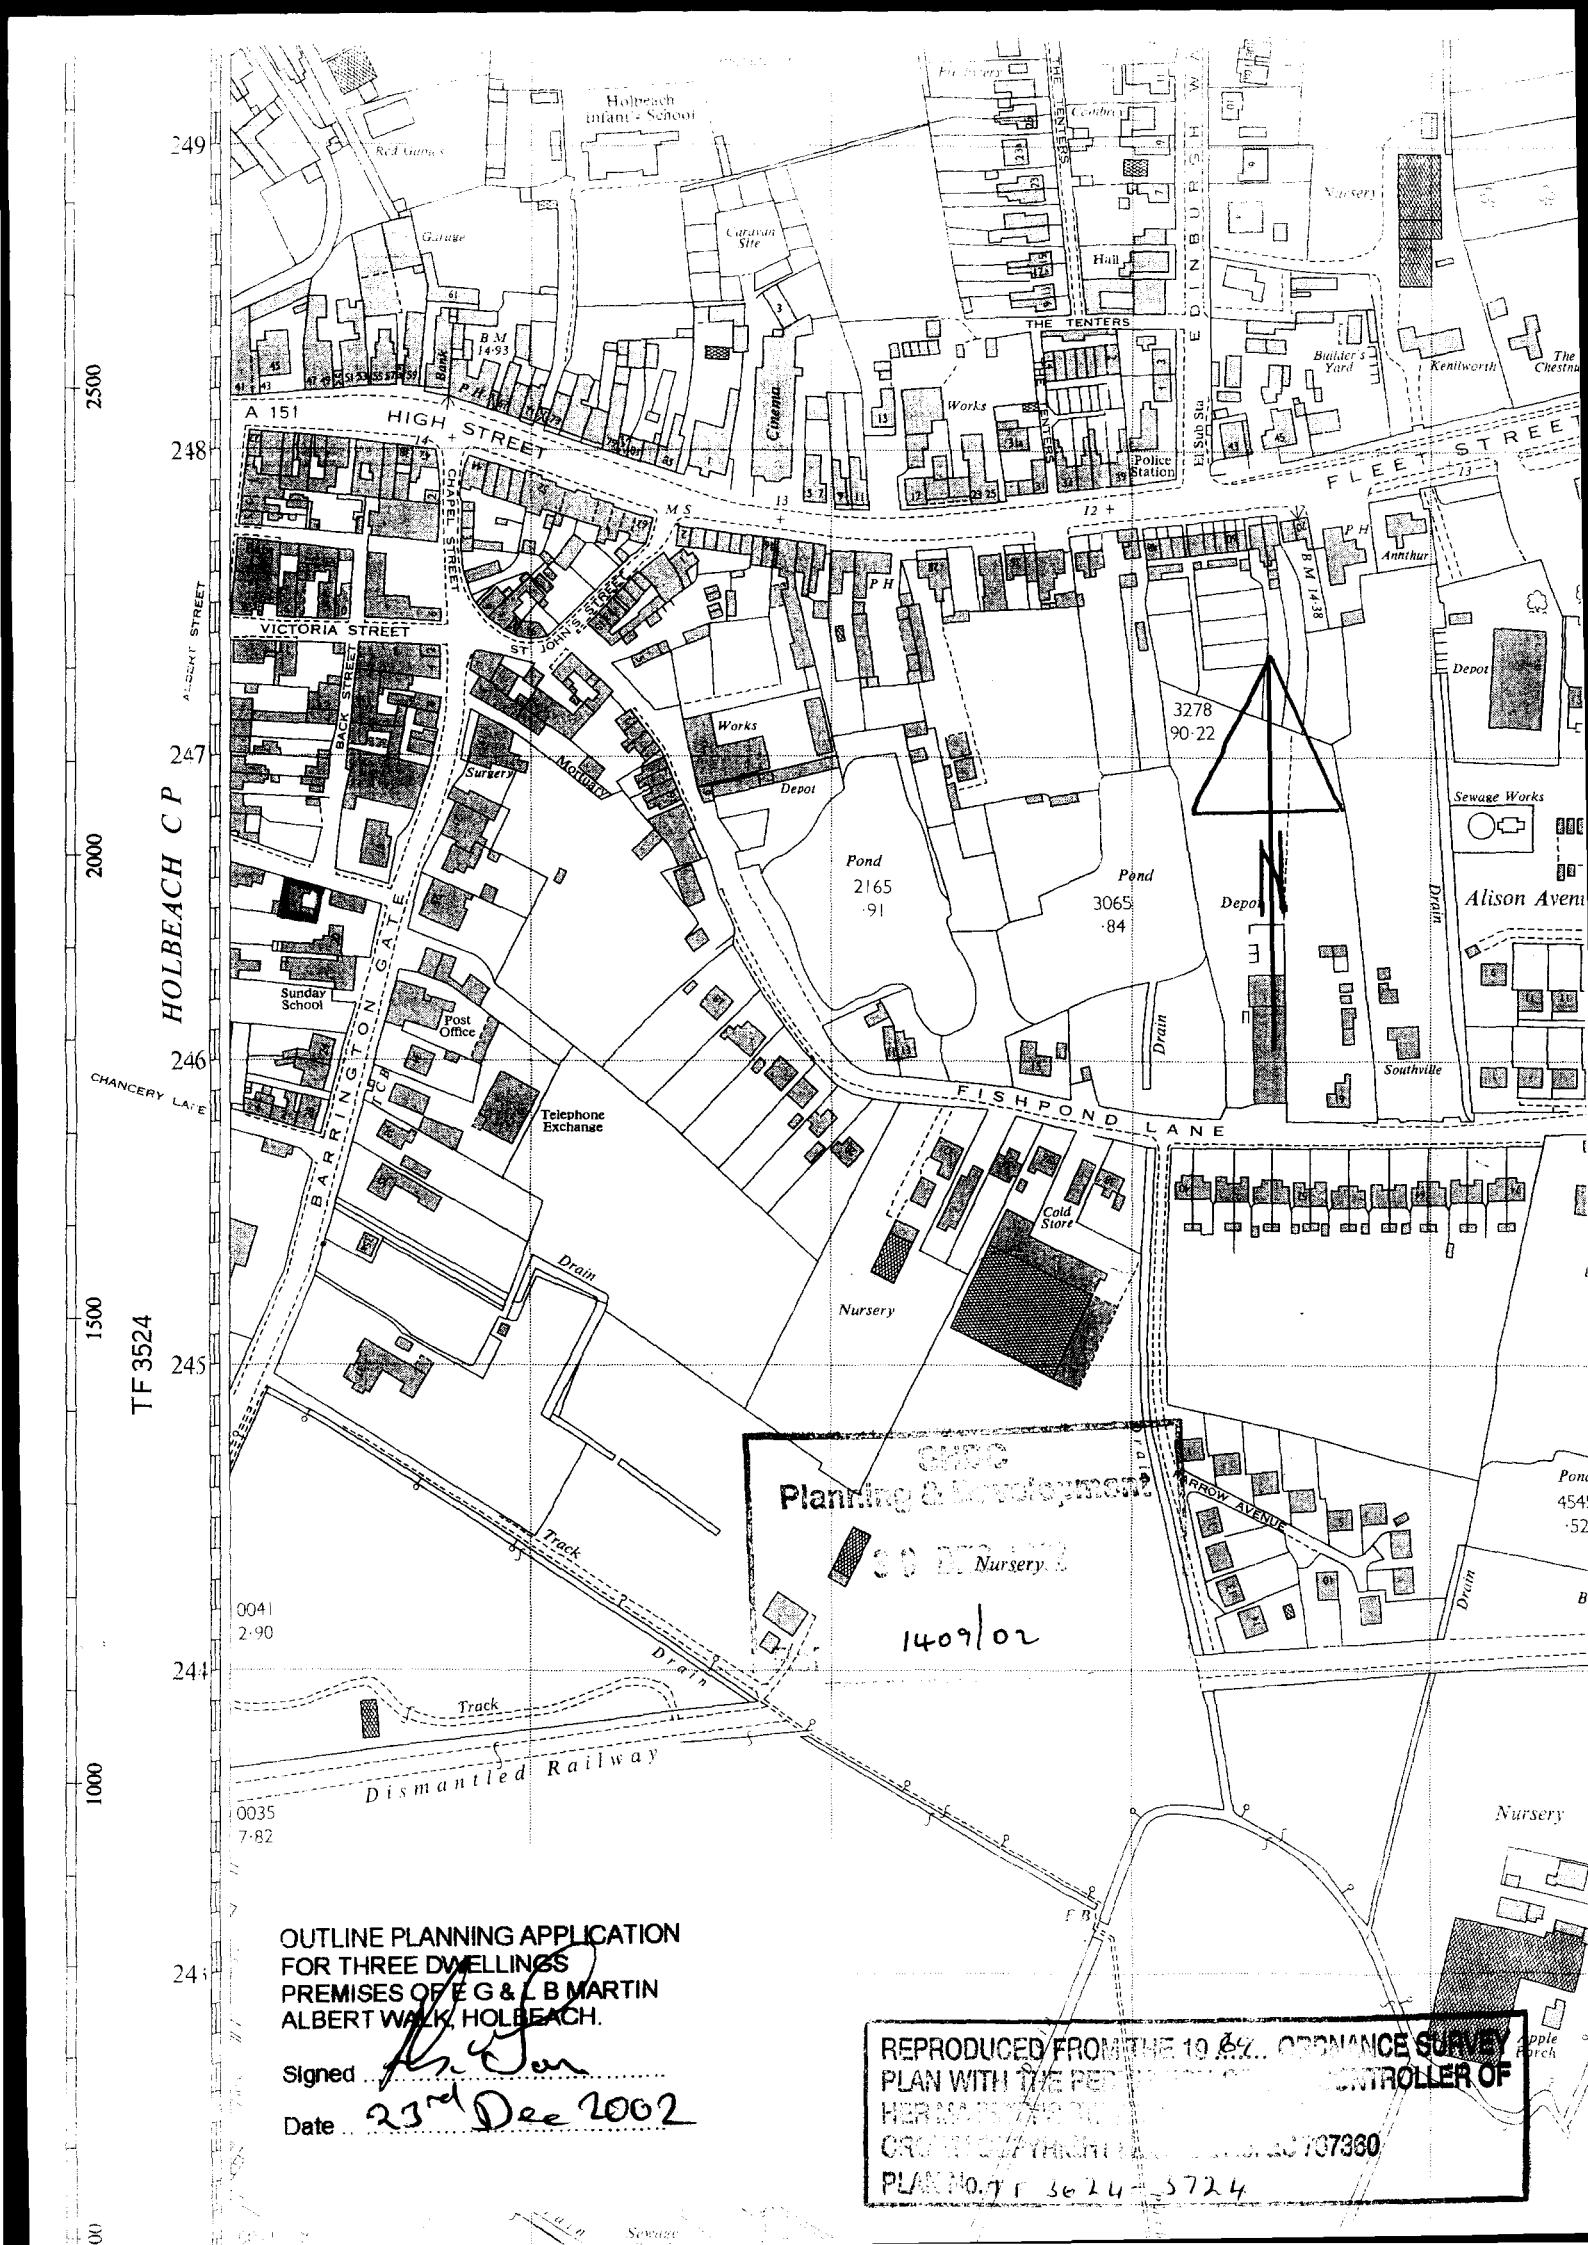


OUTLINE PLANNING APPLICATION
FOR THREE DWELLINGS
PREMISES OF E G & L B MARTIN
ALBERT WALK, HOLBEACH.

Signed .....

Date 23rd Dec 2002

SOUTH HOLLAND DISTRICT COUNCIL
Planning & Development Control

1409/02

REPRODUCED FROM THE 19[illegible] ORDNANCE SURVEY
PLAN WITH THE PE[illegible] CONTROLLER OF
HER MA[illegible]
CROWN COPYRIGHT [illegible] 100020707380
PLAN NO. TF 3624 - 3724

RETAIN WALLS AND CAP AT 2M TO GIVE PRIVACY.

EXISTING 2m GARDEN WALL

RETAIN WALL AND CAP AT 2m

RETAIN ORIGINAL WALL

KITCHEN

BEDROOM 2

BATHROOM

PATH

LOUNGE

BEDROOM 1

PATH

PATH

GARDEN WALL

EDGE OF HIGHWAY

RETAIN WALL TO HEIGHT OF LEAN TOO GARAGE

RETAIN WALL & CAP AT 2m

LEAN TOO GARAGE

SFDC
Planning Development
SCANNED
1409/02

DWELLING ONE | DWELLING TWO | DWELLING THREE

ALBERT WALK

DEMOLITION AND REDEVELOPMENT
EG & LB MARTIN PREMISES
ALBERT WALK HOLBEACH
INDICATIVE FLOOR PLANS
THREE AFFORDABLE HOUSES
OUTLINE PLANNING
APPLICATION 20TH DEC 2002
SCALE 1:50

28 CHURCH ST
HOLBEACH