
OS Map Indicating Coverage and Search Areas *(not to scale)*

Cell 65563

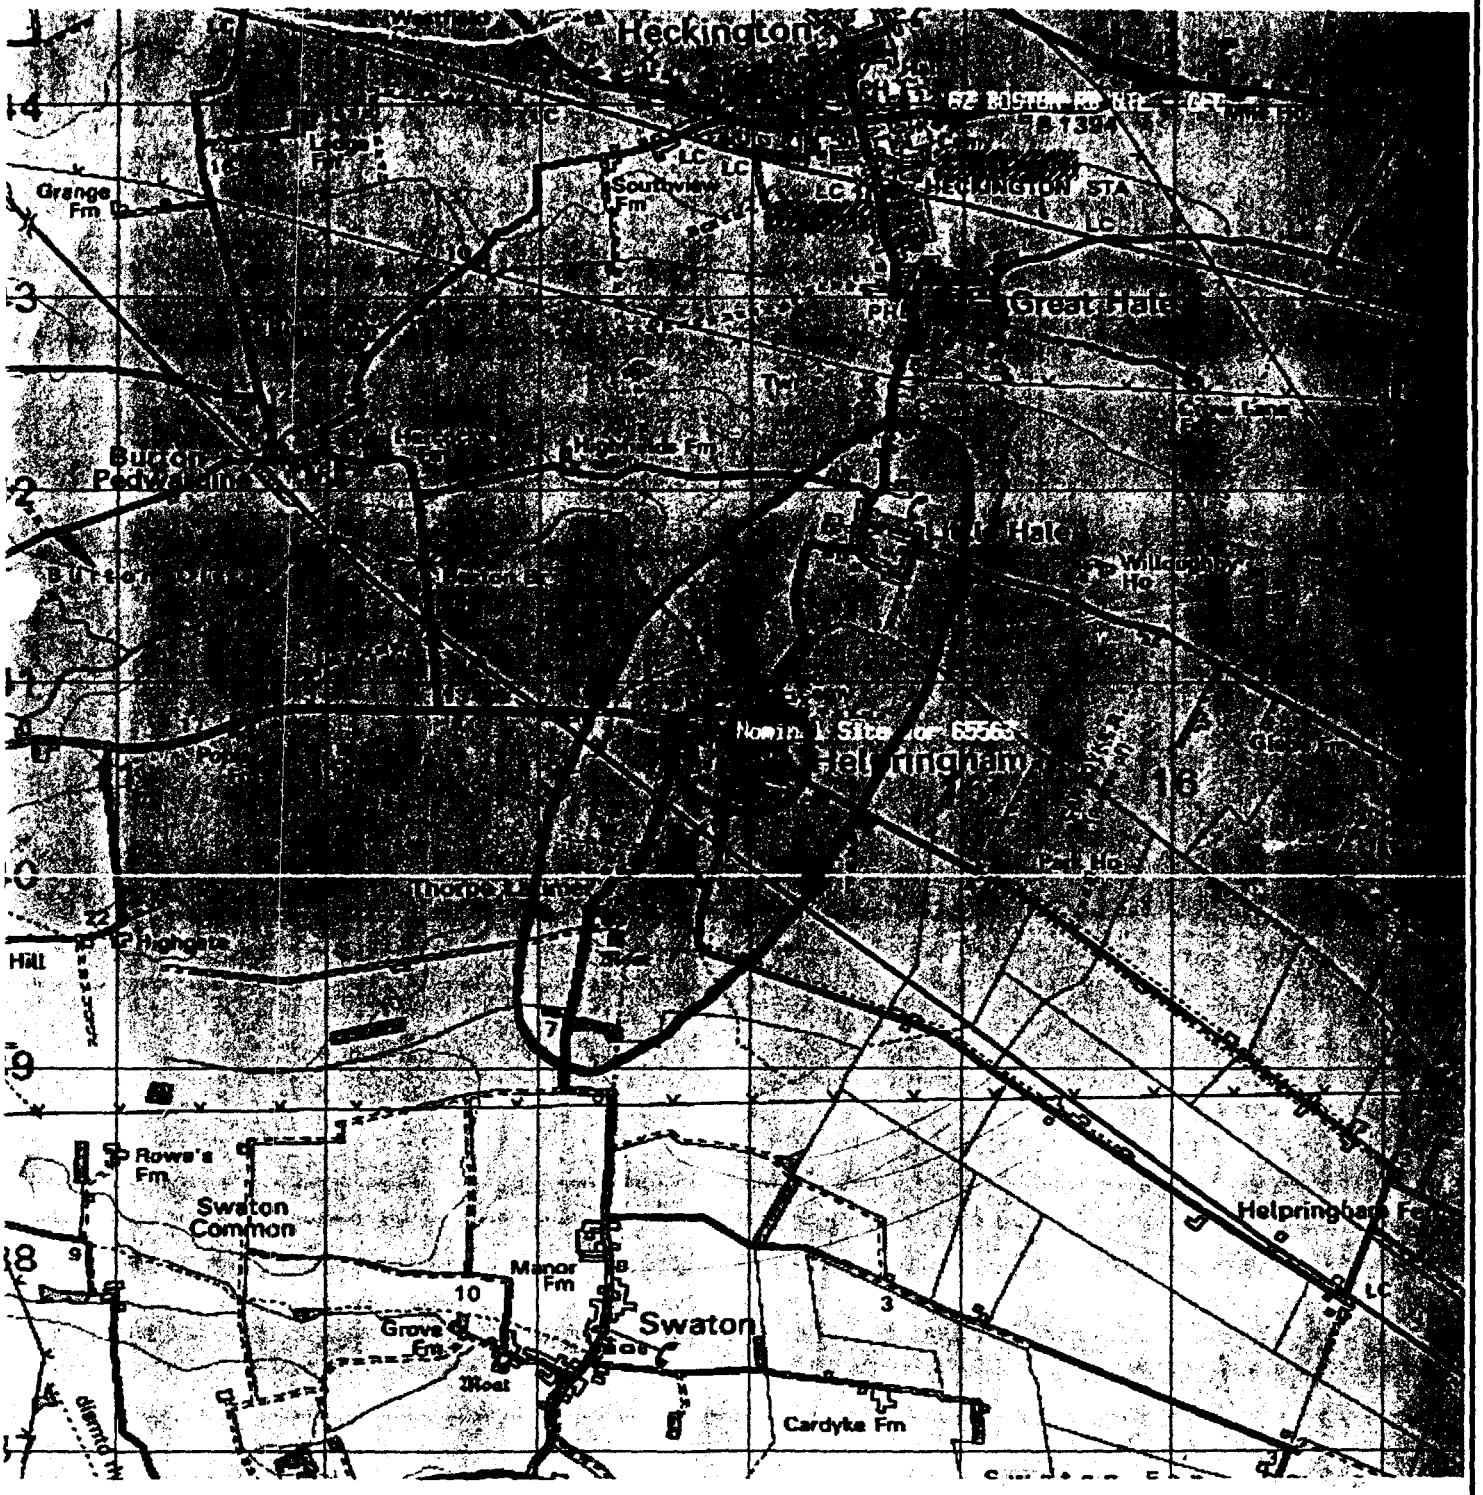


PREFERRED AREA


SEARCH AREA

EXISTING / PLANNED SITE IN NETWORK

Ref: 1488/00


Reproduced from the 1997 Ordnance Survey 1:50 000 Scale Landranger map with the permission of The Controller of Her Majesty's Stationary Office.
Crown copyright Mercury Personal Communications, Borehamwood, Herts. Licence No. AL 51286A0001

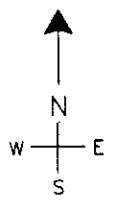

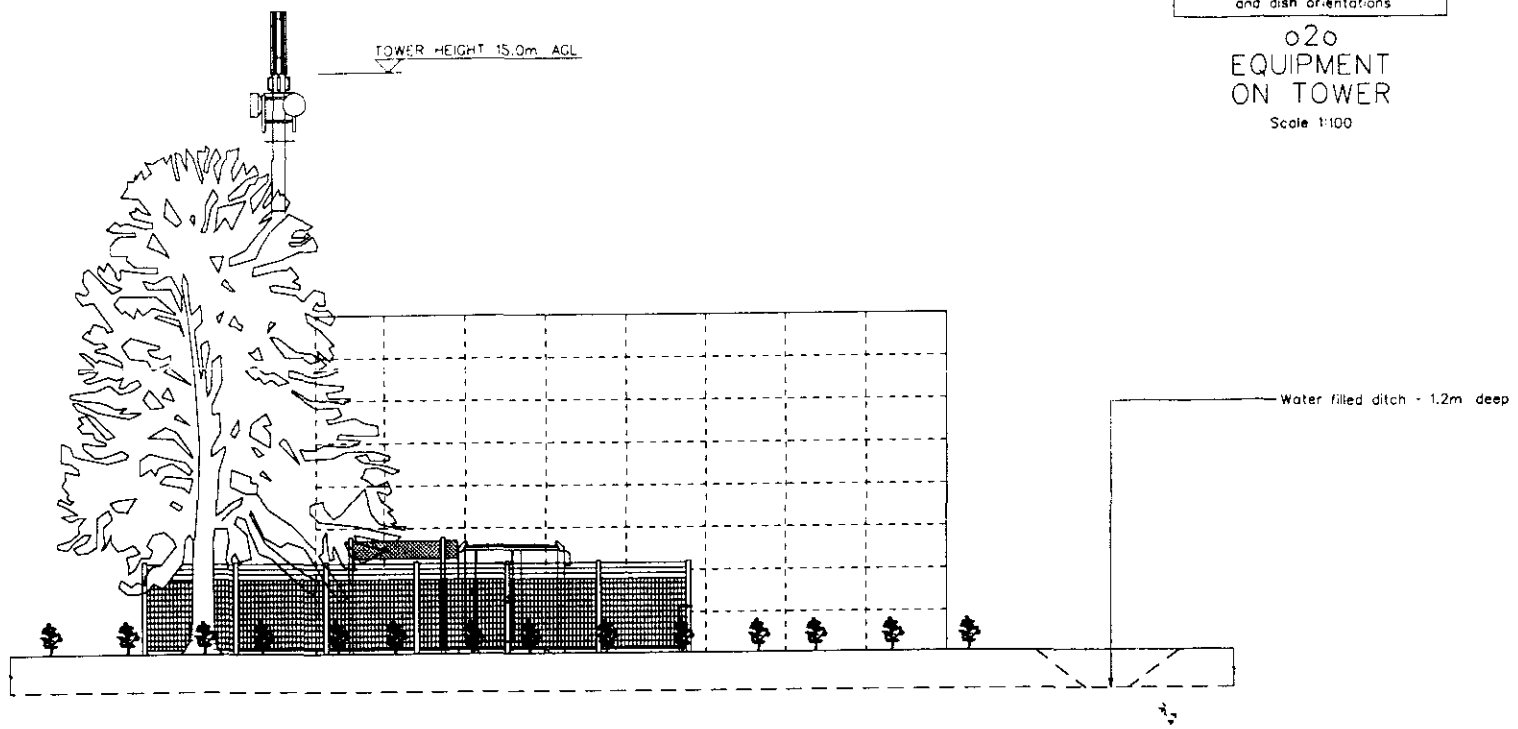

WEST ELEVATION


SCALE 1:100

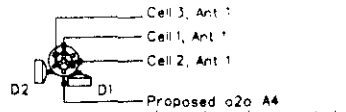

Note : Refer to notes for antenna and dish orientations

o2o EQUIPMENT ON TOWER

Scale 1:100

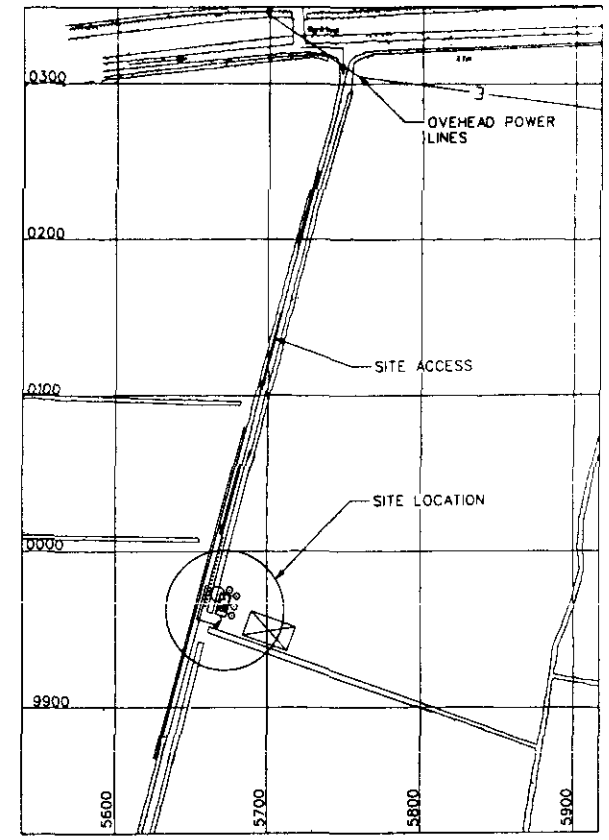

SITE LOCATION MAP

CELL: 65618 SITE ID:786005
NATIONAL GRID REFERENCE 535671/319970
Scale 1:2500

CAD File Ref No APT20046 A

NOTES

1.1 Do not scale

1.2 All dimensions are in mm unless otherwise specified

1.3. Assume all site details are existing unless otherwise specified

o2o EQUIPMENT

PROPOSED CABIN DETAILS :
o2o Ref : Portasilo Midi Cabin
Dimensions : 2760 x 1560 x 2900 high
Material : Steel
Colour : Grey

PROPOSED TOWER DETAILS
o2o ref : 15/PS/CP/SU/3/M

PROPOSED ANTENNA DETAILS :
3 No. cross polar antennas with orientation of 0°, 120° & 240°

PROPOSED DISH DETAILS :

DISH ID	D1	D2	D3	D4
DISH SIZE	600	600	600	600
HEIGHT m AGL	13.99	13.99		
BEARING °EGN	TBA	TBA		
SITE LINK	TBA	TBA		
SITE NAME	TBA	TBA		


One 2 One Exclusion Zones conform to the ICNIRP Reference Level for limiting RF exposure to members of the general public.

NOTE: ORIGINAL DRAWING SIZE A1

100mm ON ORIGINAL A1 DRAWING

SCALE 1:100 0 1 2 3 4 5 6 7 8 9 10m

SCALE 1:200 0 2 4 6 8 10 12 14 16 18 20m

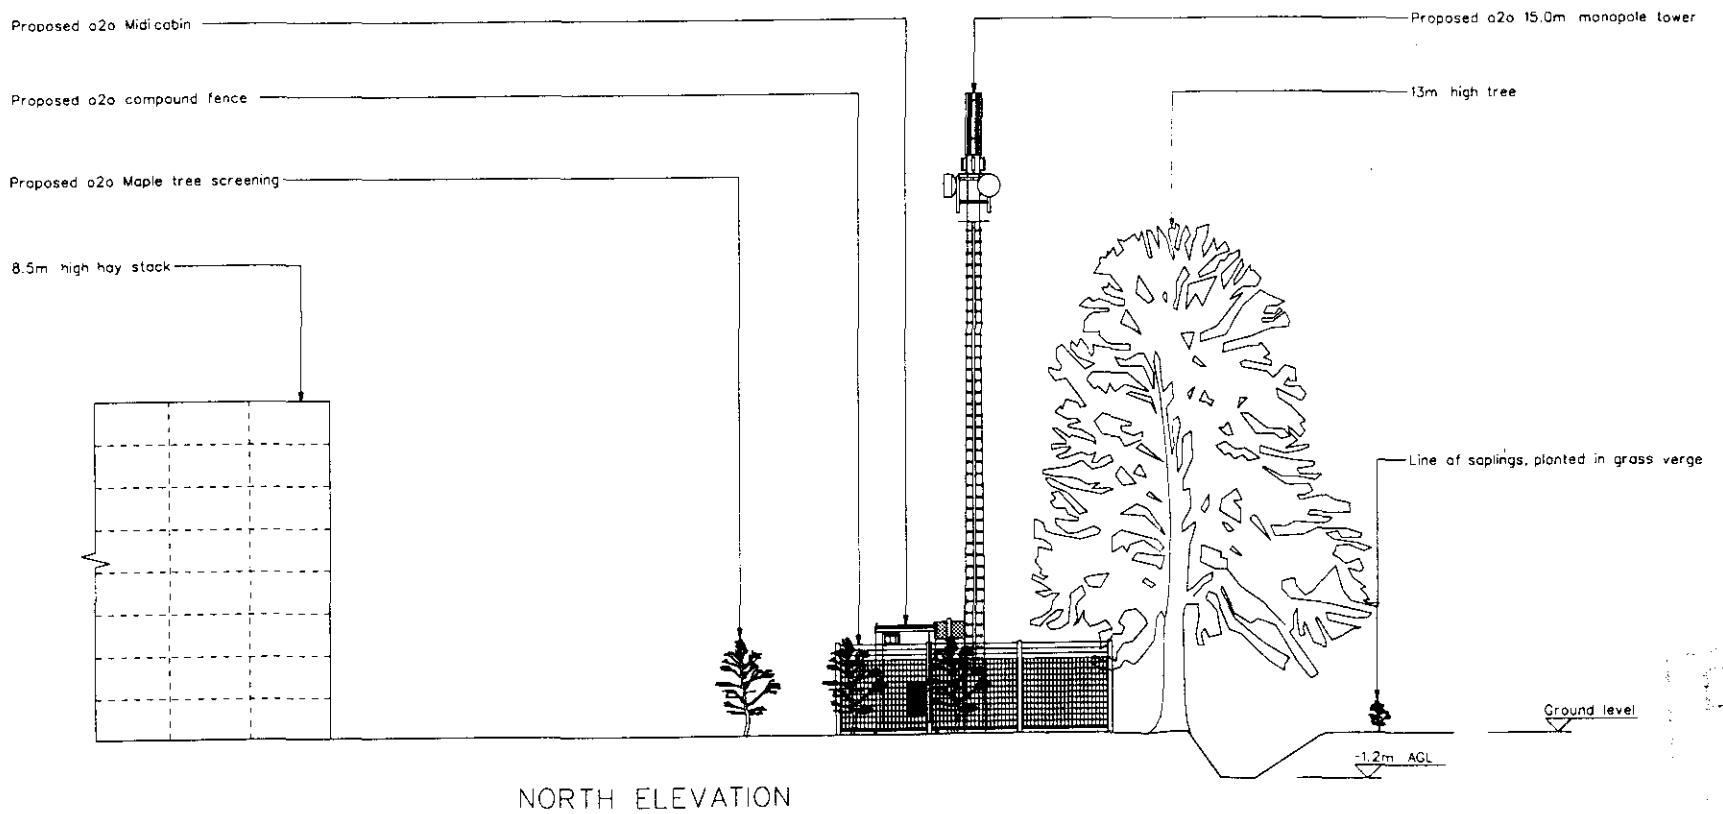

NORTH ELEVATION

SCALE 1:100

Rev	Date	Amendments	Drawn By	Approved By
A	22/12/00	FIRST ISSUE	??	

A·P·T
A Mercantile company

CAMBERLEY
Dolphin House
Queens Road
Camberley
Surrey GU15 3DH
Telephone 01276 806000
Fax 01276 682701

NORTHERN
Unit C
Southmere Court, Electra Way
Crewe
Cheshire, CW1 6GU
Telephone 01270 533500
Fax 01270 535503

BRISTOL
Harness House
Filwood Road
Fishponds
BS16 3RA
Telephone 0117 9275700
Fax 0117 9379691

MIDLANDS
6th Floor, Bowdon Park
10 Wellington Place
Cheney Manor, Cardiff
Worcestershire, WR5 1BF
Telephone 01536 462700
Fax 01536 462701

NORTHERN IRELAND
Wells House
63 - 69 Park Street
Dartford
DA1 1RS
Telephone 01322 334466
Fax 01322 337381

SCOTLAND
Thomas House
11 Rutland Square
Edinburgh EH1 2AS
Telephone 0131 2291838
Fax 0131 2291849

REPUBLIC OF IRELAND
Block Personnel B.V.
Ground Flr.
P.O. Box 300
Hoofddorp
Netherlands
Fax 31-20-6523449

BELGIUM
Koningslaan Gentse 44
2900 Berchem
Antwerpen
Belgium
Telephone 32 (0)3 2391630
Fax 32 (0)3 236 38 40

Client: one2one

Client Ref: One 2 One Personal Communications Limited

Job Title: CELL - 65618
25 ACRES
GREEN LANE, HOLBEACH ST JOHNS
LINCS PE12 8RD

Drawing Title: SITE LAYOUT (PLANNING)
(SHEET 2 OF 2)

Scale	Site ID	Issue Date
AS SHOWN	786005	

Drawn by	Date	Checked by	Date	Approved by	Date
M	12/12/00				

Drawing No: 98045/65618/MPC01/02

Rev: A

27 DEC 2000

Ref: 1418/00

CAD File Ref No. AP 22045 - A

NOTES

1.1 Do not scale

1.2 All dimensions are in mm unless otherwise specified

1.3 Assume all site details are existing unless otherwise specified

o2o EQUIPMENT

PROPOSED CABIN DETAILS
o2o Ref Portasila Midi Cabin
Dimensions 2760 x 1560 x 2900 high
Material Steel
Colour Grey

PROPOSED TOWER DETAILS
o2o Ref *15/RS/CP/SL/3/M


PROPOSED ANTENNA DETAILS
3 No. cross polar antennas with orientation of 0°, 120° & 240°

PROPOSED DISH DETAILS

DISH ID	D1	D2	D3	D4
DISH SIZE	600	600	600	600
HEIGHT m AGL	13.99	13.99		
BEARING °EGN	TBA	TBA		
SITE LINK	TBA	TBA		
SITE NAME	TBA	TBA		

One 2 One Exclusion Zones conform to the ICNIRP Reference Level for limiting RF exposure to members of the general public.

14/8/00

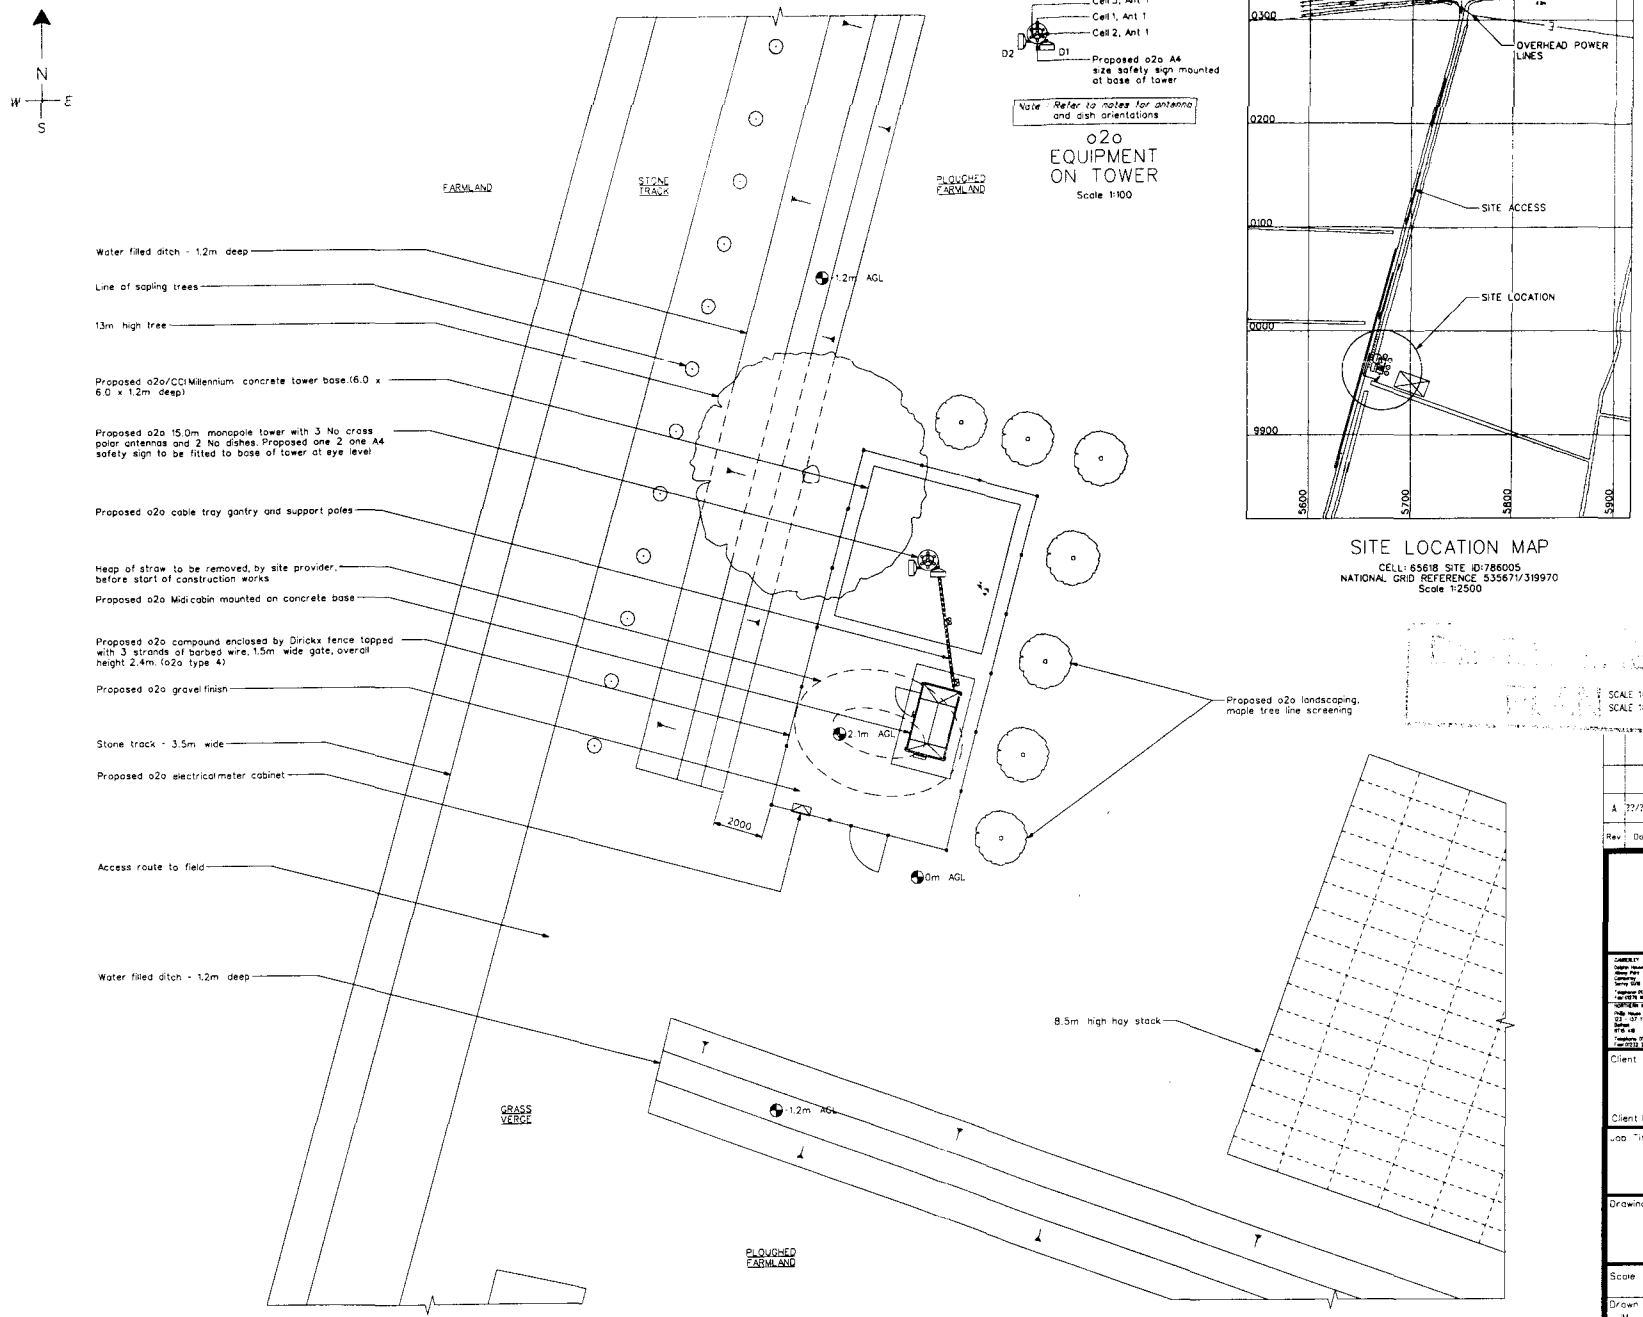

NOTE ORIGINAL DRAWING SIZE A1

100mm ON ORIGINAL A1 DRAWING

SCALE 1:100 0 1 2 3 4 5 6 7 8 9 10m

SCALE 1:200 0 2 4 6 8 10 12 14 16 18 20m

Rev.	Date	Amendments	Drawn By	Approved By
A	??/??/00	FIRST ISSUE	??	

A·P·T
A Marconi company

Client: one2one

Client Ref: One 2 One Personal Communications Limited

Job Title: CELL - 65618
25 ACRES
GREEN LANE, HOLBEACH ST JOHNS
LINCS PE12 8RD

Drawing Title: SITE LAYOUT (PLANNING)
(SHEET 1 OF 2)

Scale	Site ID	Issue Date
AS SHOWN	786005	

Drawn by	Date	Checked by	Date	Approved by	Date
IM	12/12/00				

Drawing No.: 98045/65618/MPC01/01 Rev.: A