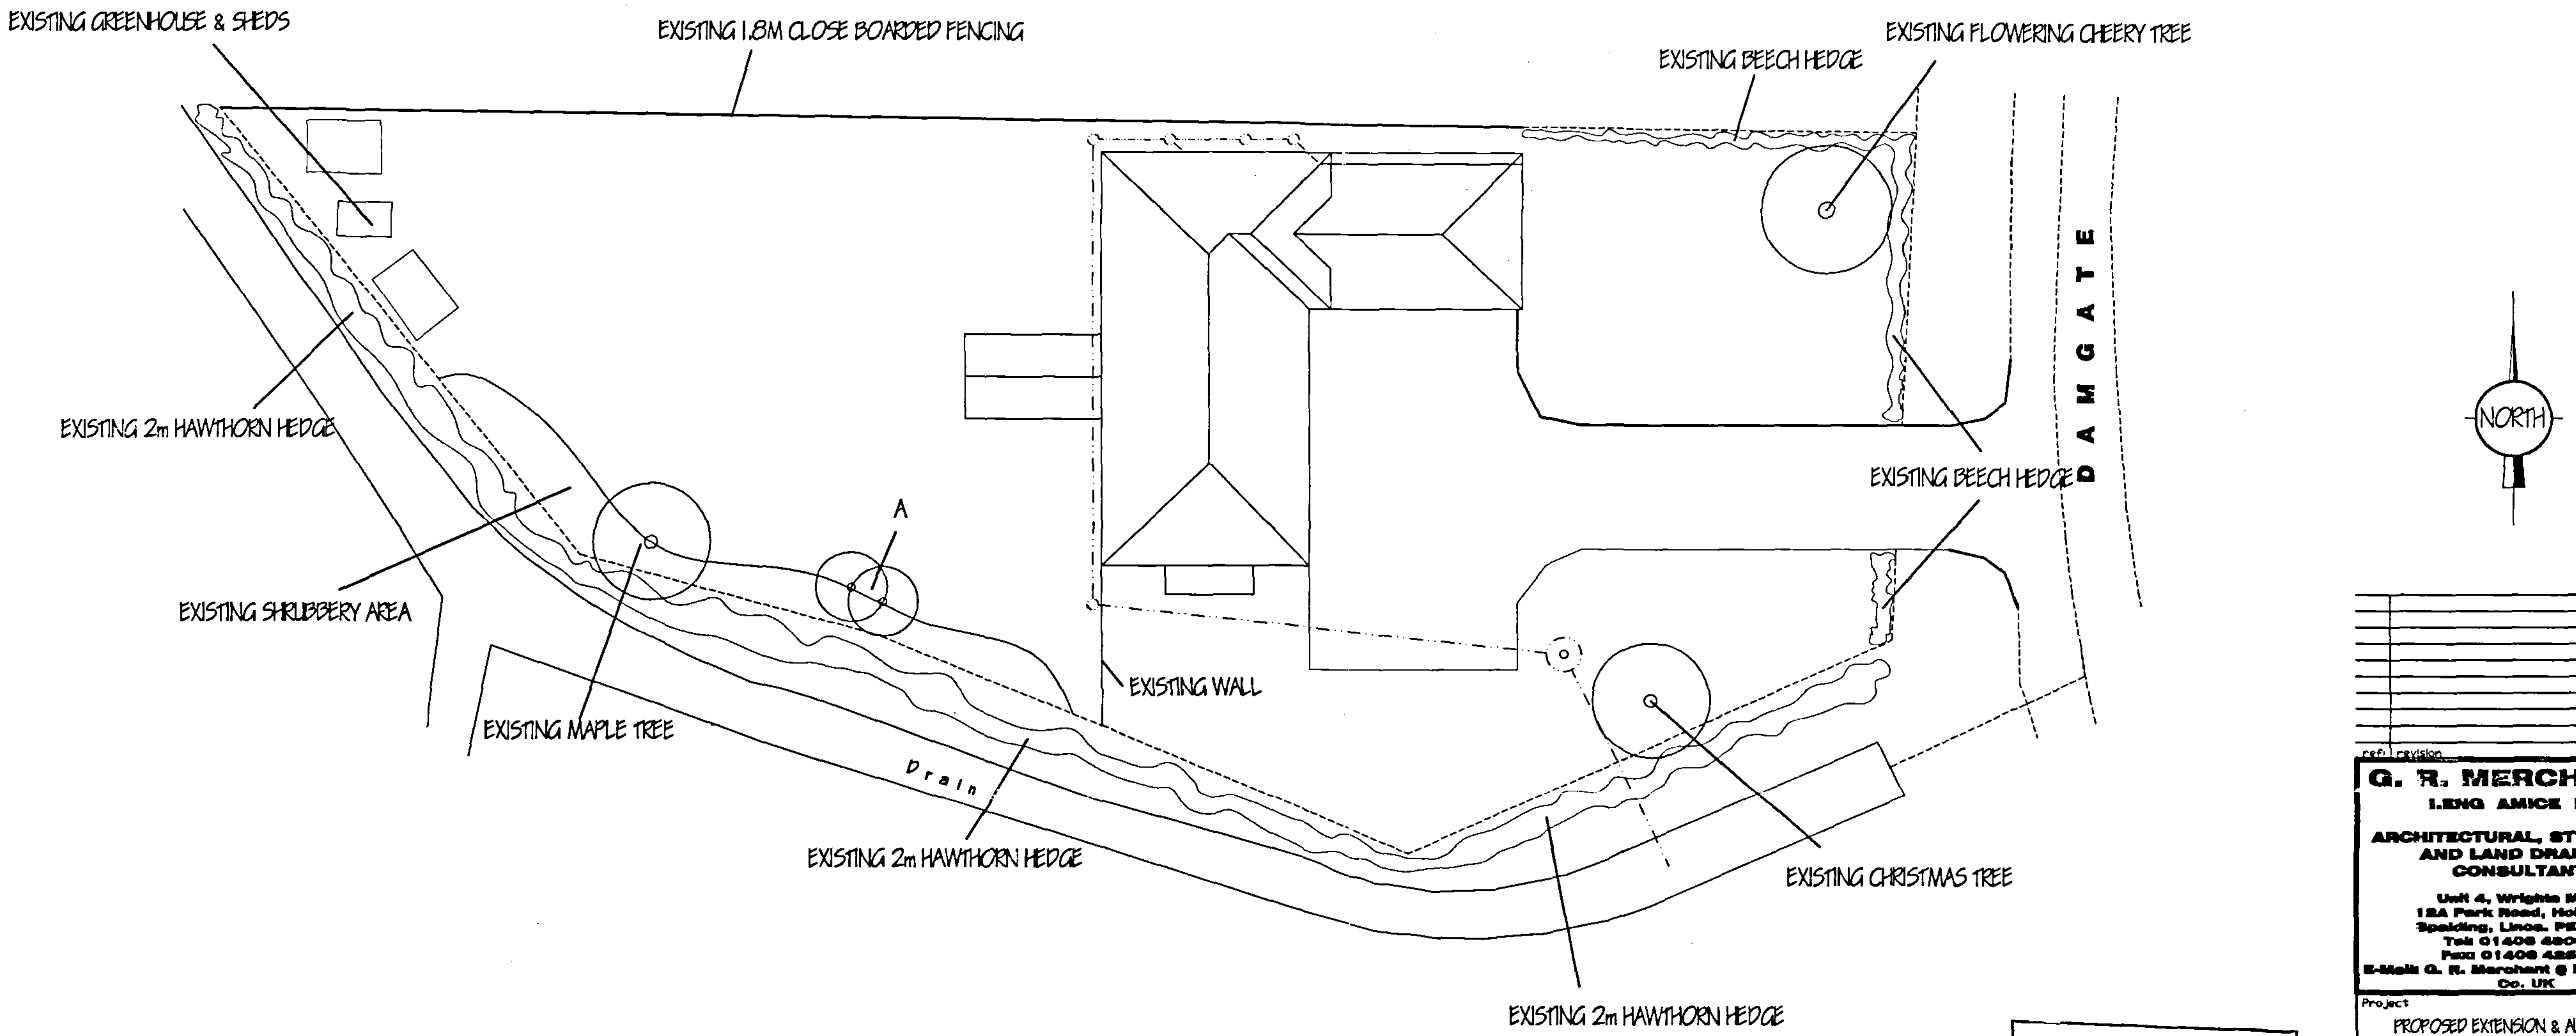
EXISTING GREENHOUSE & SHEDS
EXISTING 1.8M CLOSE BOARDED FENCING
EXISTING BEECH HEDGE
EXISTING FLOWERING CHEERY TREE
EXISTING 2m HAWTHORN HEDGE
EXISTING SHRUBBERY AREA
EXISTING MAPLE TREE
A
EXISTING WALL
D A M G A T E
NORTH
EXISTING BEECH HEDGE
Drain
EXISTING 2m HAWTHORN HEDGE
EXISTING CHRISTMAS TREE
EXISTING 2m HAWTHORN HEDGE

SITE PLAN
1/ 200

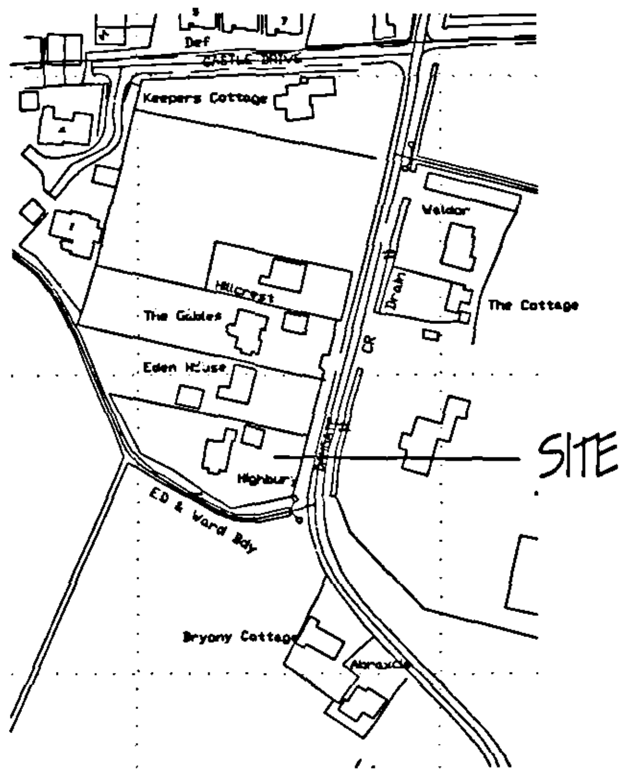

LOCATION PLAN
1/ 2500

DETERMINED
PLAN

LANDSCAPING SCHEME

SEE PLAN FOR EXISTING LANDSCAPING, TREE PLANTING & FENCING SCHEME.

A 2 NO SILVER BIRCH (BETULA PENDULA) FEATHERED

All planting to be in accordance with BS 4428:1989 and amendment No. 1 (1991)

All trees to be planted with minimum 0.6m plastic mulch mat and to be staked, tied and tubed.

1/3 to ½ bag of peat free tree and shrub planting compost to be incorporated into backfill for each tree hole.

[illegible] Development
11 OCT 2006
1429/06

ref	revision	date

G. R. MERCHANT
I.ENG AMICE FIWO

ARCHITECTURAL, STRUCTURAL AND LAND DRAINAGE CONSULTANTS

Unit 4, Wrights Mews
12A Park Road, Holbeach,
Spalding, Lincs. PE12 7EE
Tel: 01406 490800
Fax: 01406 425744
E-Mail: G. R. Merchant @ Merchant. PS. Co. UK

Project
PROPOSED EXTENSION & ALTERATIONS
HIGHBURY
DAMGATE
HOLBEACH

Client
MR & MRS D FORD

Drawing
SITE & LAOCATION PLAN
FOR LANDSCAPING SCHEME

Job Ref.	Drawing No.
1144/05	05
Date	**Drawn**
OCT '06	SLH

Scales
AS INDICATED.

DO NOT SCALE FROM THIS DRAWING

[illegible]