




FRONT ELEVATION

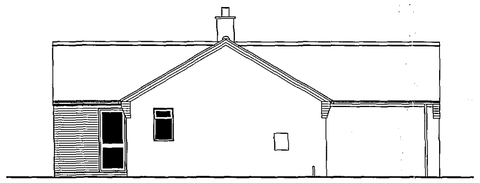


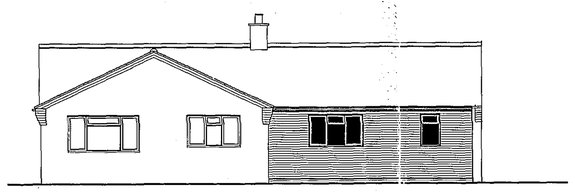

REAR ELEVATION

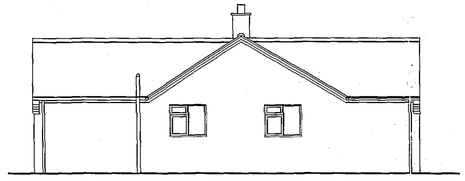

SIDE ELEVATION

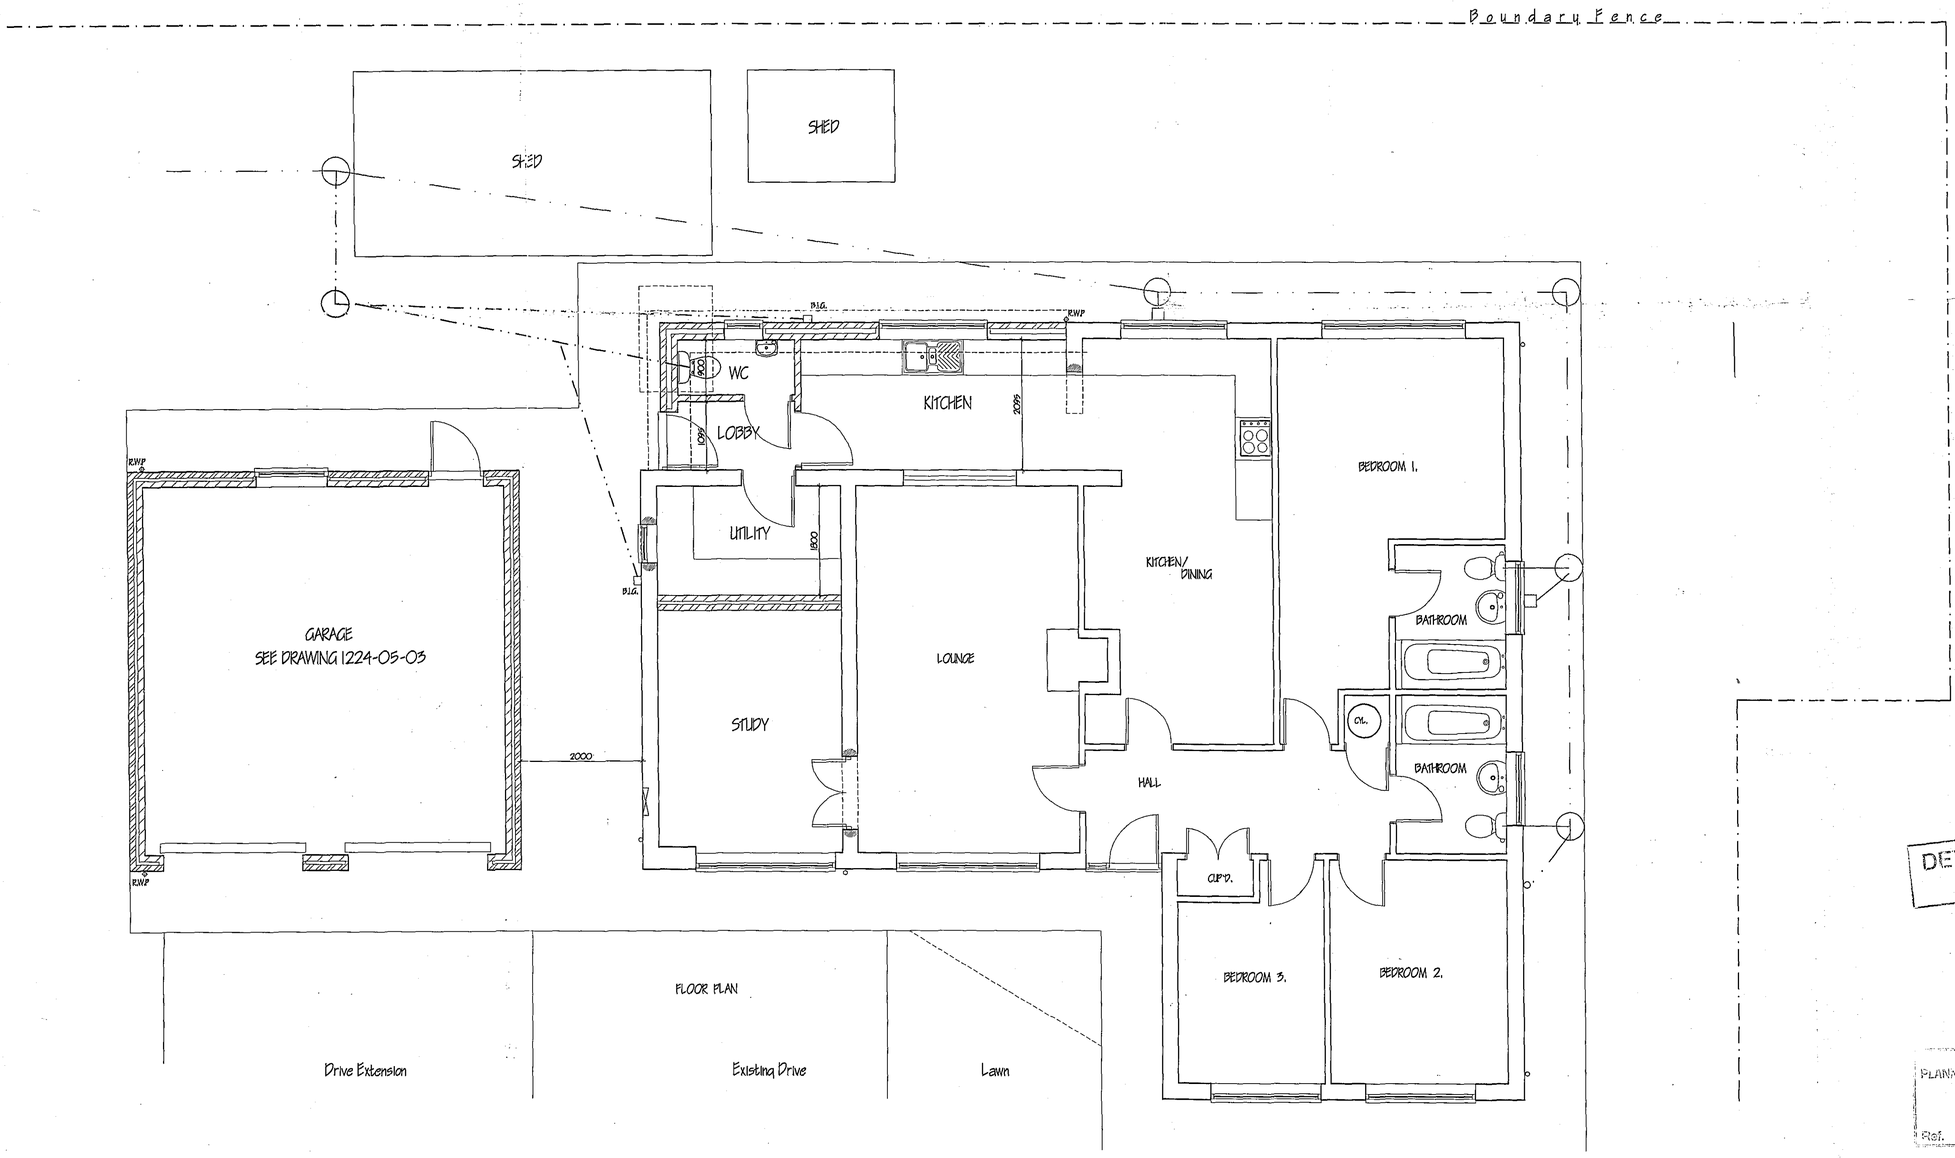


DETERMINED PLAN

SHDC
PLANNING & DEVELOPMENT
24 OCT 2005
Ref. 1441/05

| ref: | revision | date |
|---|---|---|
| | | |


**G. R. MERCHANT** I.ENG AMICE FIWO

**ARCHITECTURAL, STRUCTURAL AND LAND DRAINAGE CONSULTANTS**

Unit 4, Wrights Mews
12A Park Road, Holbeach,
Spalding, Lincs. PE12 7EE
Tel: 01406 490800
Fax 01406 425744
E-Mail: G. R. Merchant @ Merchant. Fsb. Co. UK


Project
PROPOSED EXTENSION & ALTERATIONS
1 ASHVILLE CLOSE
HOLBEACH CLOUGH
LINCS PE12 8DG

Client
MR & MRS N FEETHAM

Drawing
FLOOR PLANS AND ELEVATIONS - PROPOSED

| Job Ref. | Drawing No. |
|---|---|
| 1224/05 | 02 |
| Date | Drawn |
| SEPT '05 | SLH |

Scales
1/50 1/100

**DO NOT SCALE FROM THIS DRAWING**


This drawing is copyright and may not be altered, traced, photographed or used for any other purpose other than that for which it is issued. The General Contractor is to check all dimensions on site and report any discrepancies to the Architect. All details shown on this drawing including foundations are based upon typical site conditions related to the area. No responsibility can be accepted for abnormal conditions which may be discovered during construction, unless reported to the Architect so that investigations can be made before proceeding with the work. The Contractor is required to visit the site to establish specific site conditions before the commencement of any work or ordering of materials. This drawing is the property of the Architect and does not purport to contain a full specification of the works, it is solely for the purpose of obtaining Planning / Building Regulation approval. This drawing must not be used as a contract document alone. The works will not be supervised or inspected on site by G R Merchant or any representative thereof. It is the client or their appointed agents responsibility to appoint workmanship, substitution of materials, adherence to specification, variations to construction etc.All materials to be new unless otherwise stated and all components and materials etc. to be used fixed and installed etc. in strict accordance with manufacturers instruction and relevant code of practice. Materials shall conform to appropriate British standard specification or BBA certificate or European code equivalent. The Employer / Client shall ensure that the selected contractor is conversant with and advise all measures necessary to achieve compliance with Health and Safety legislation for Building sites and future places. The Employer / Client is advised that should the works need to comply with the Construction Design and Management Regulations an Independent Planning Supervisor may be required. The works shall comply in all respects with the drawing and specification. Work that may not be inspected by the Local Authority Building Control Officer is necessary to carry out the works shall be deemed to be instructed. It is the plot / land owners responsibility to be aware of the Party Wall etc. Act 1996 when building in close proximity to adjoining neighbours boundaries.