

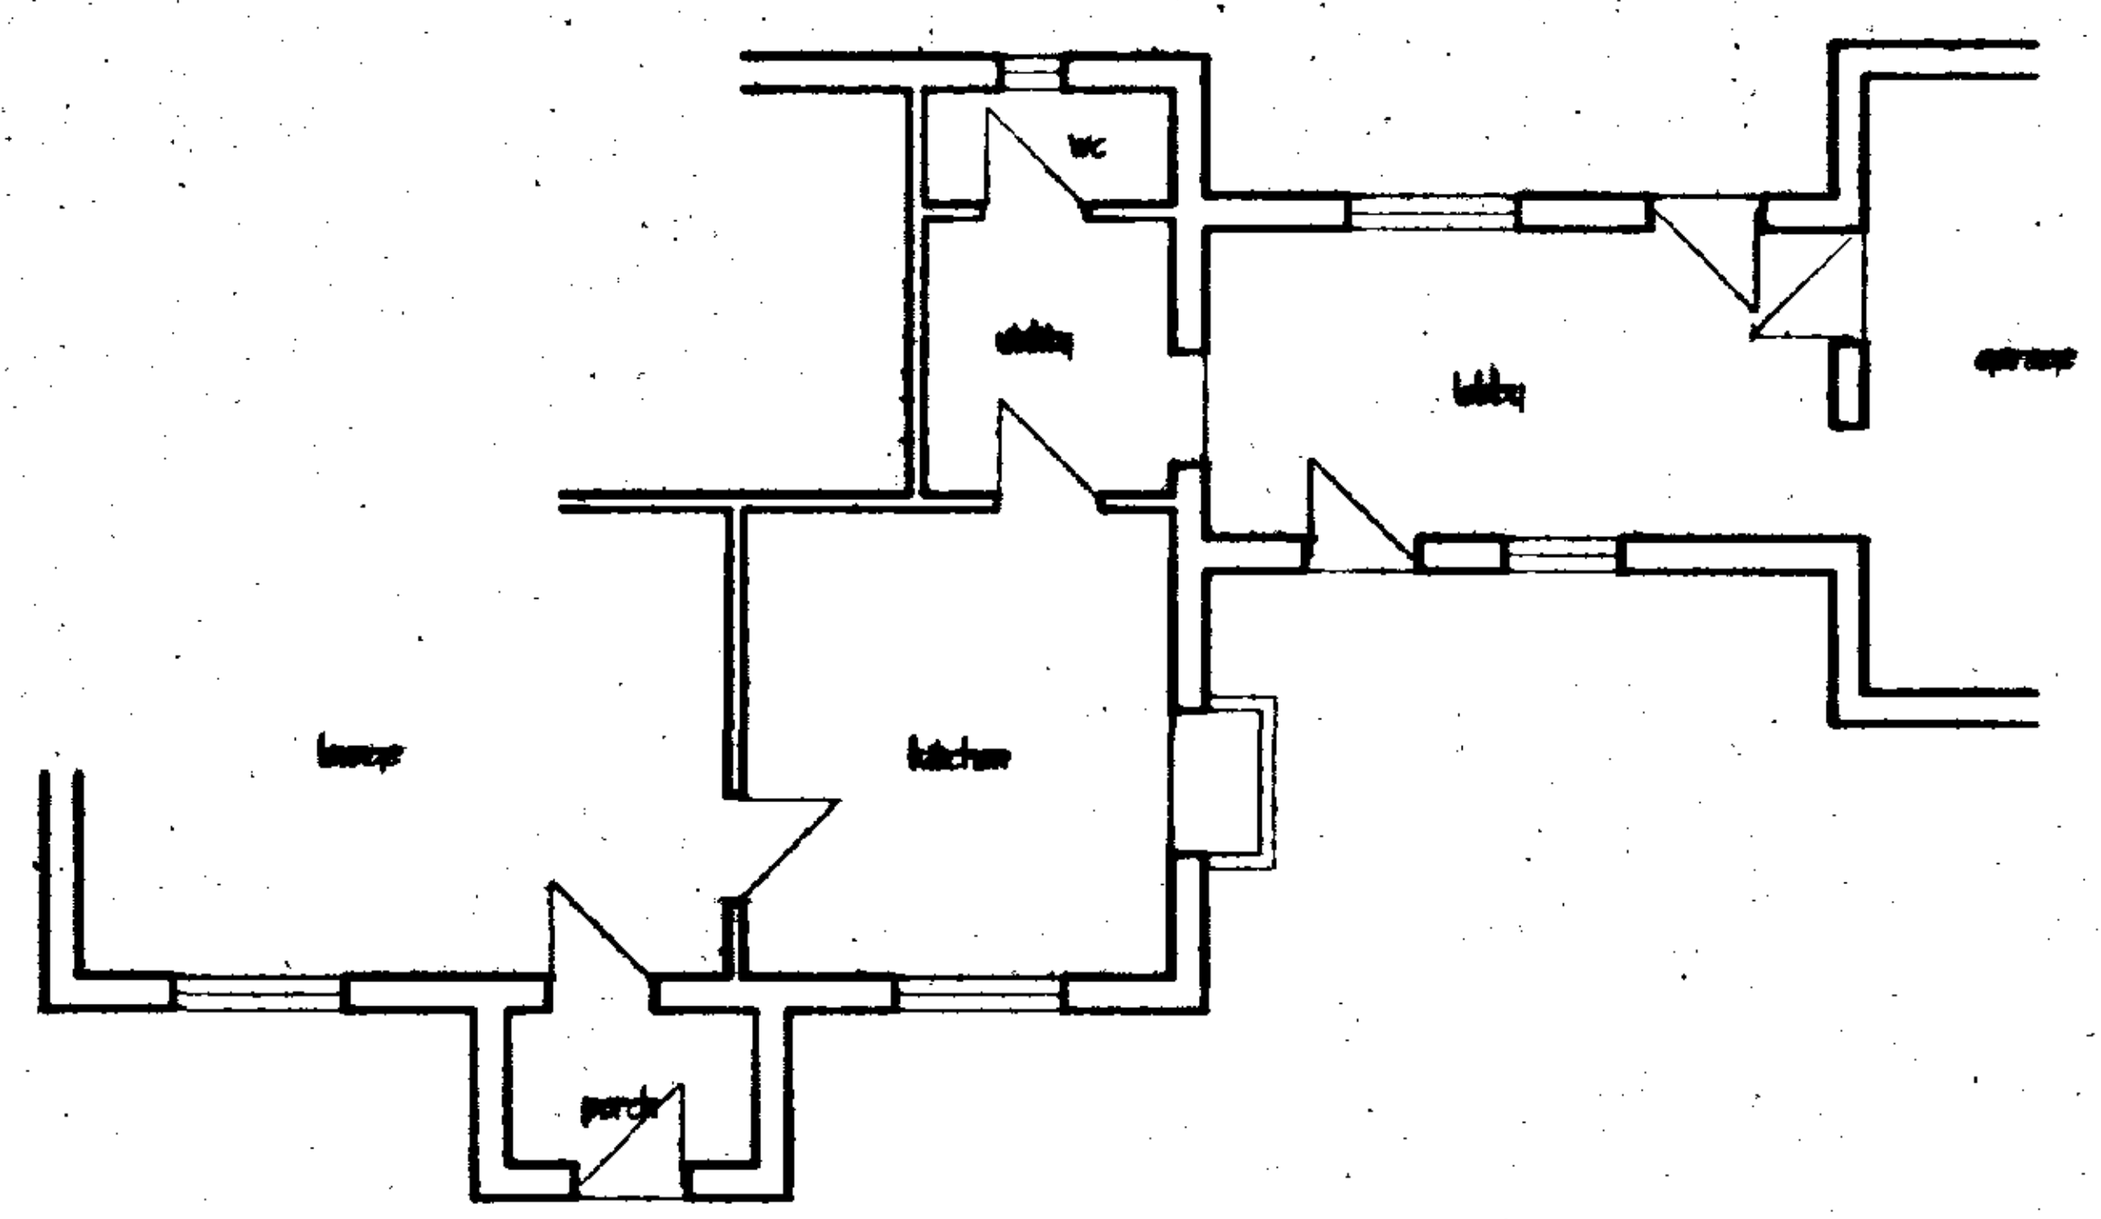


GROUND FLOOR PLAN AS EXISTING

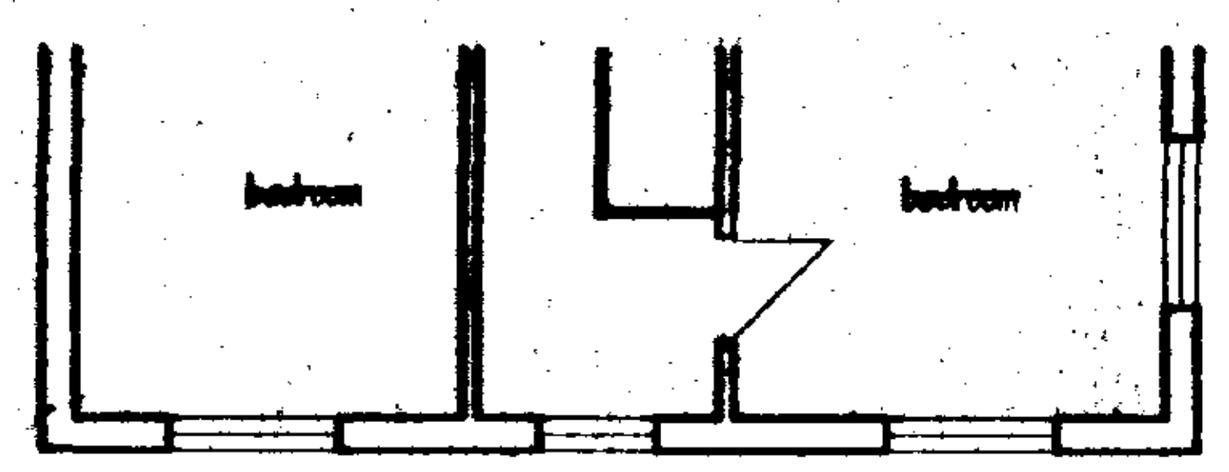

FIRST FLOOR PLAN AS EXISTING

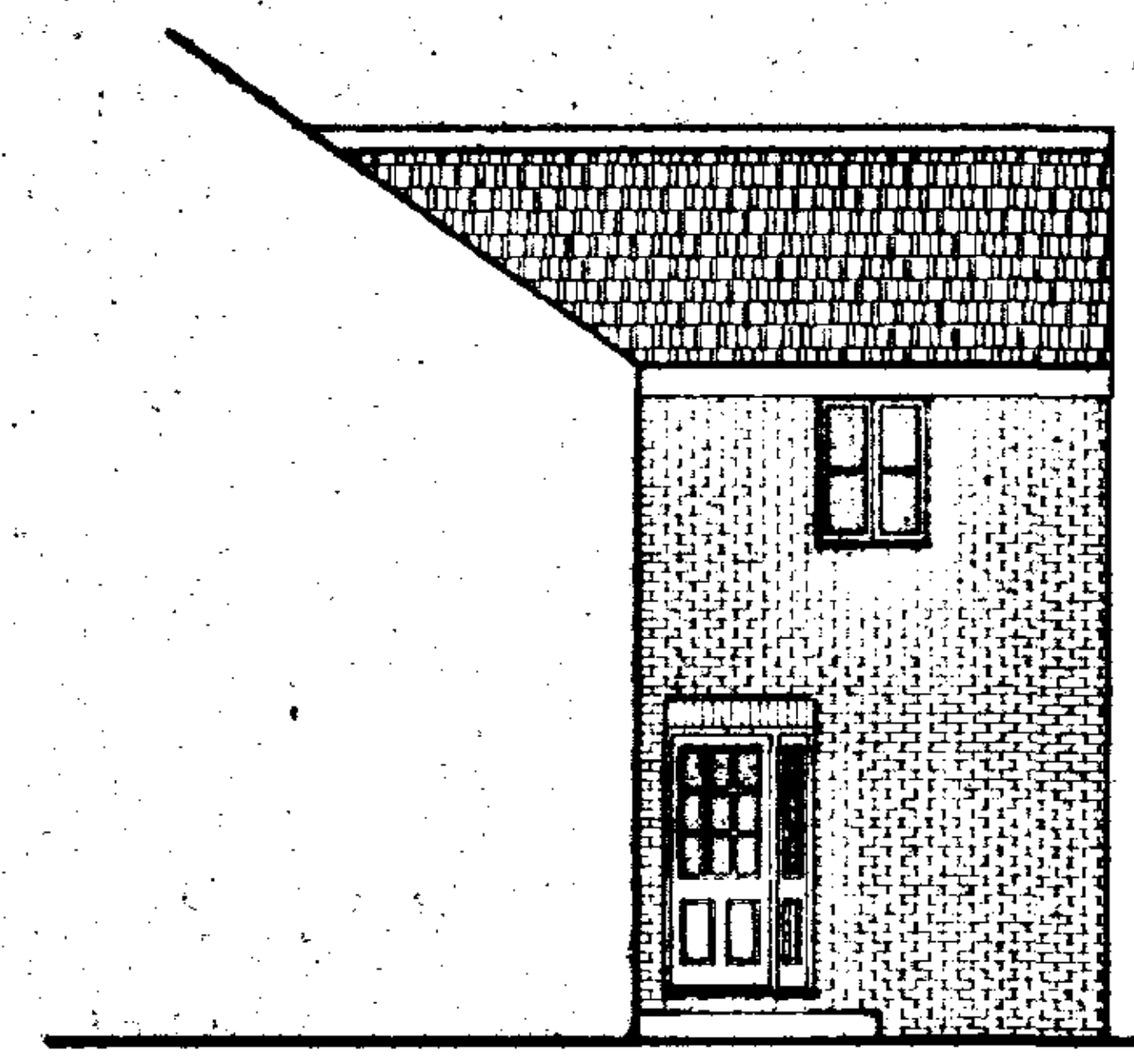


SIDE ELEVATION




SIDE ELEVATION




FRONT ELEVATION

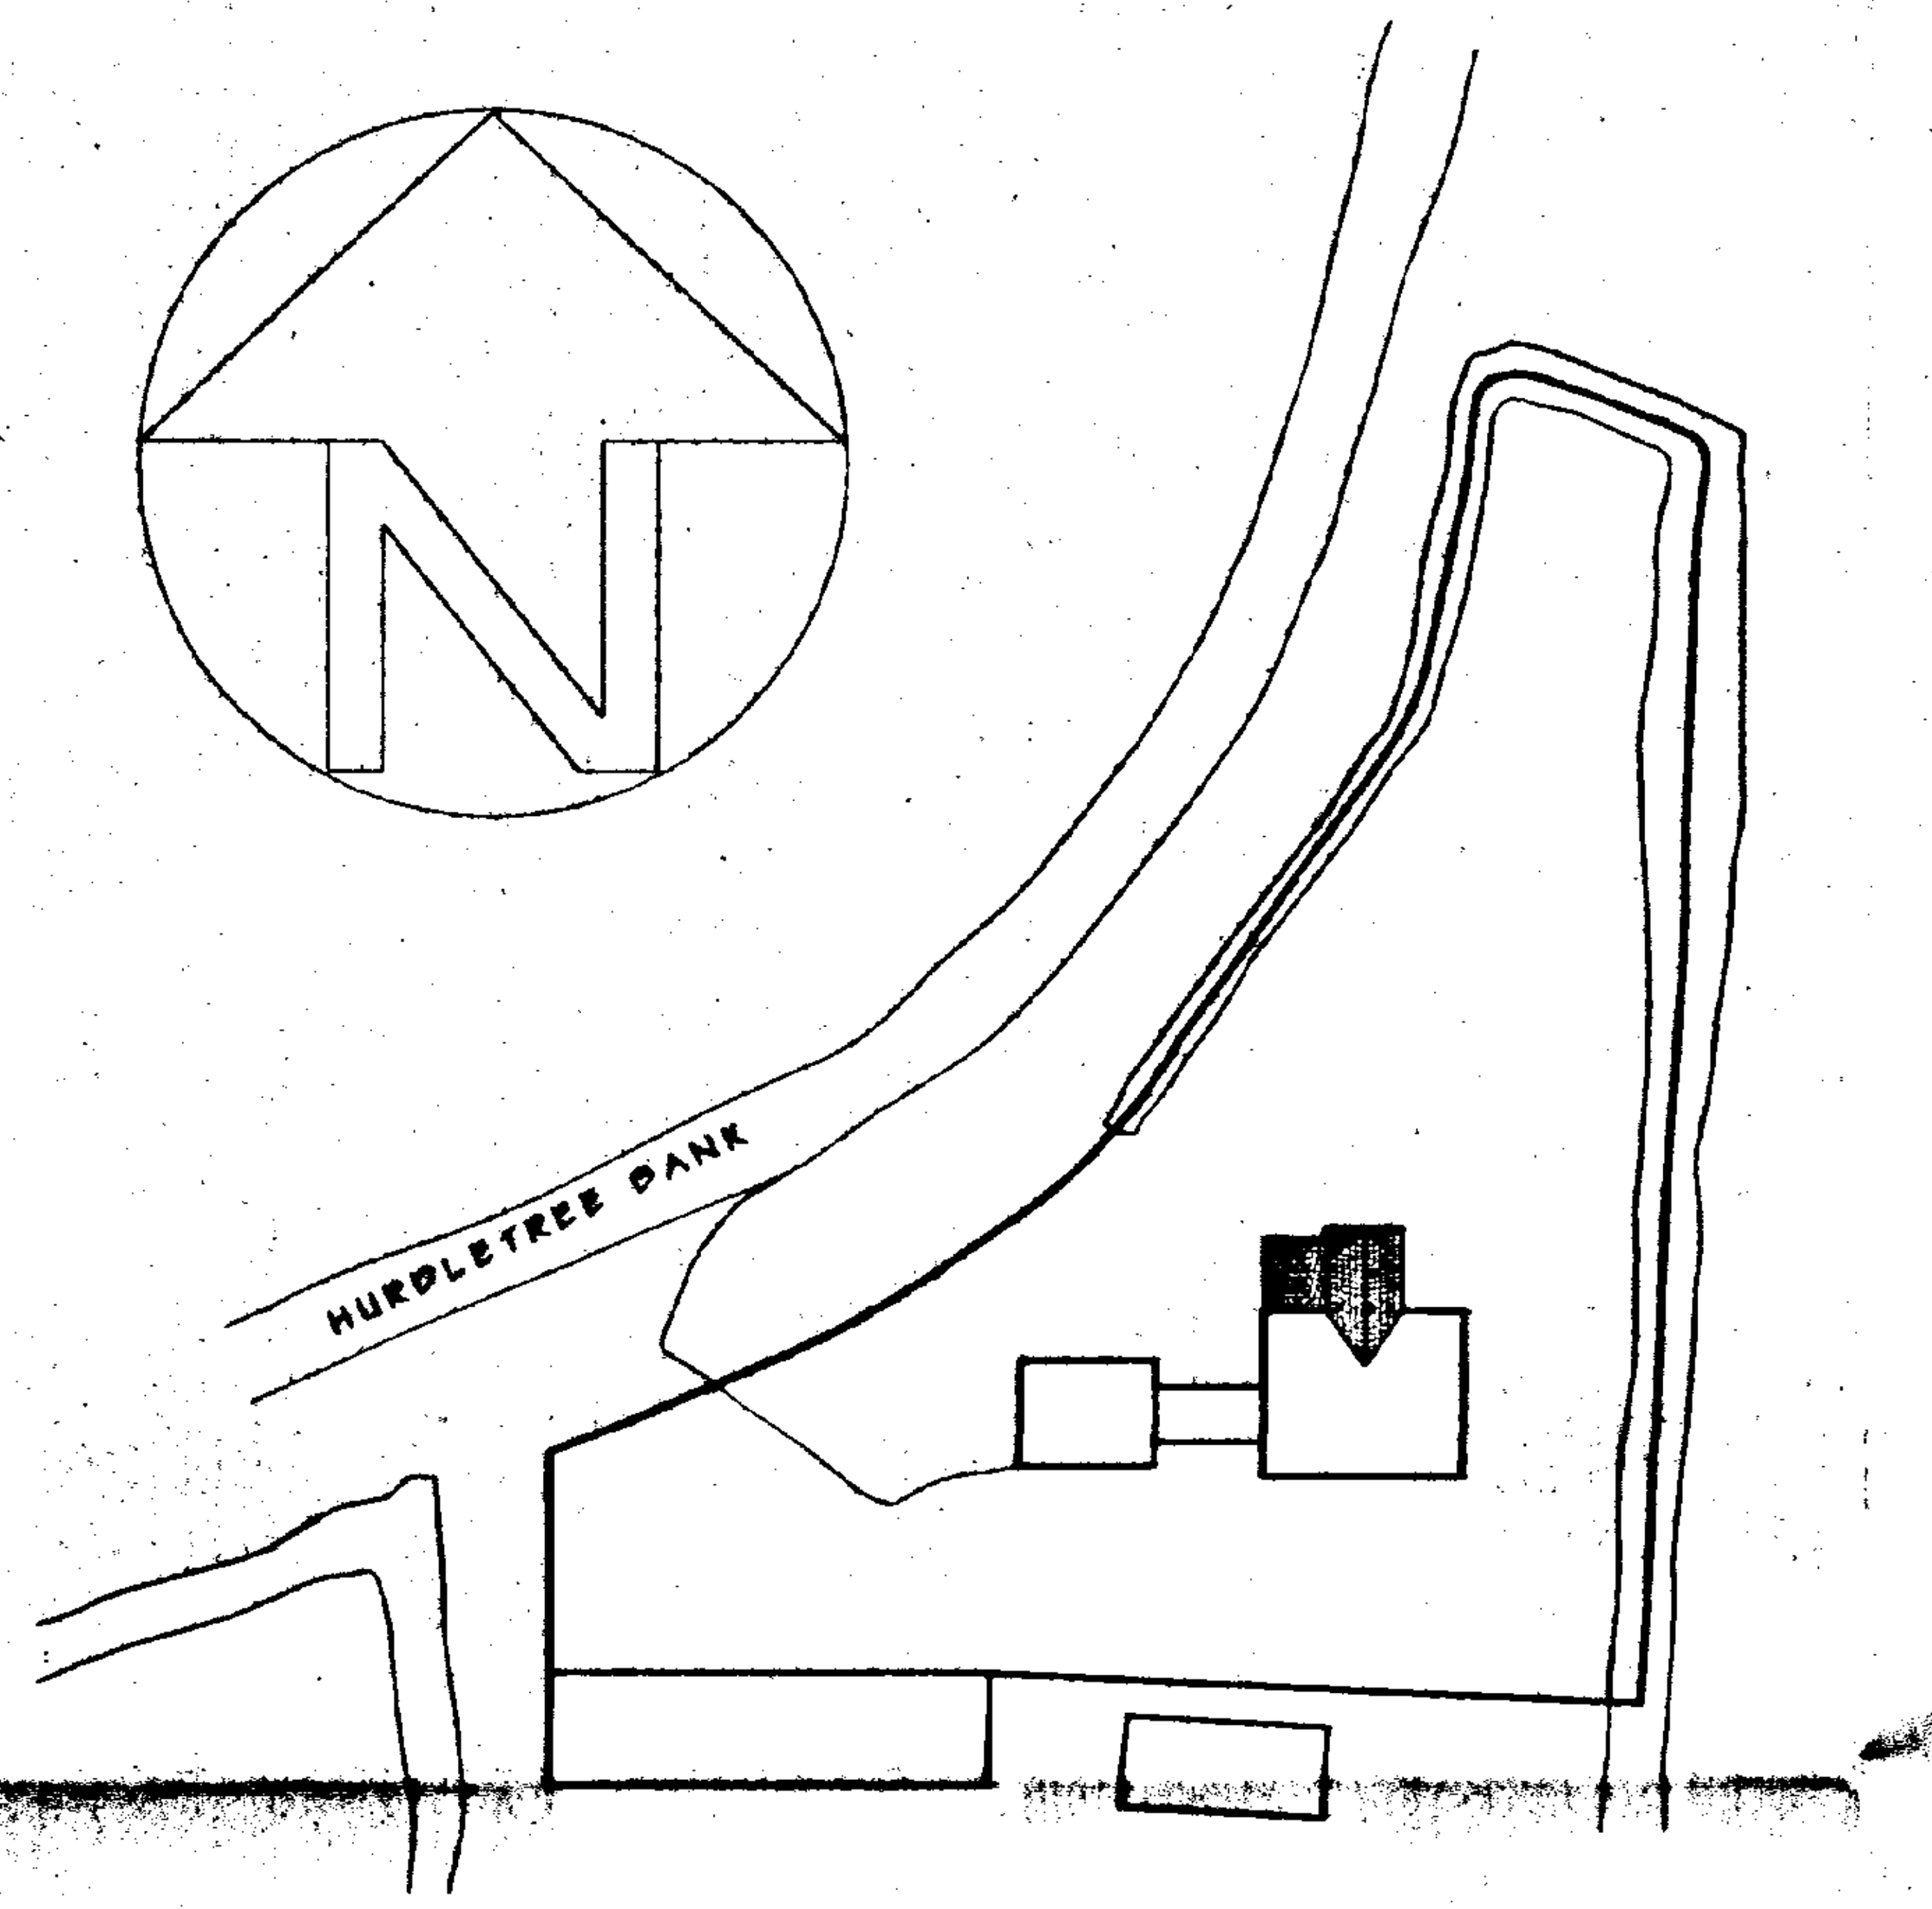


BLOCK PLAN

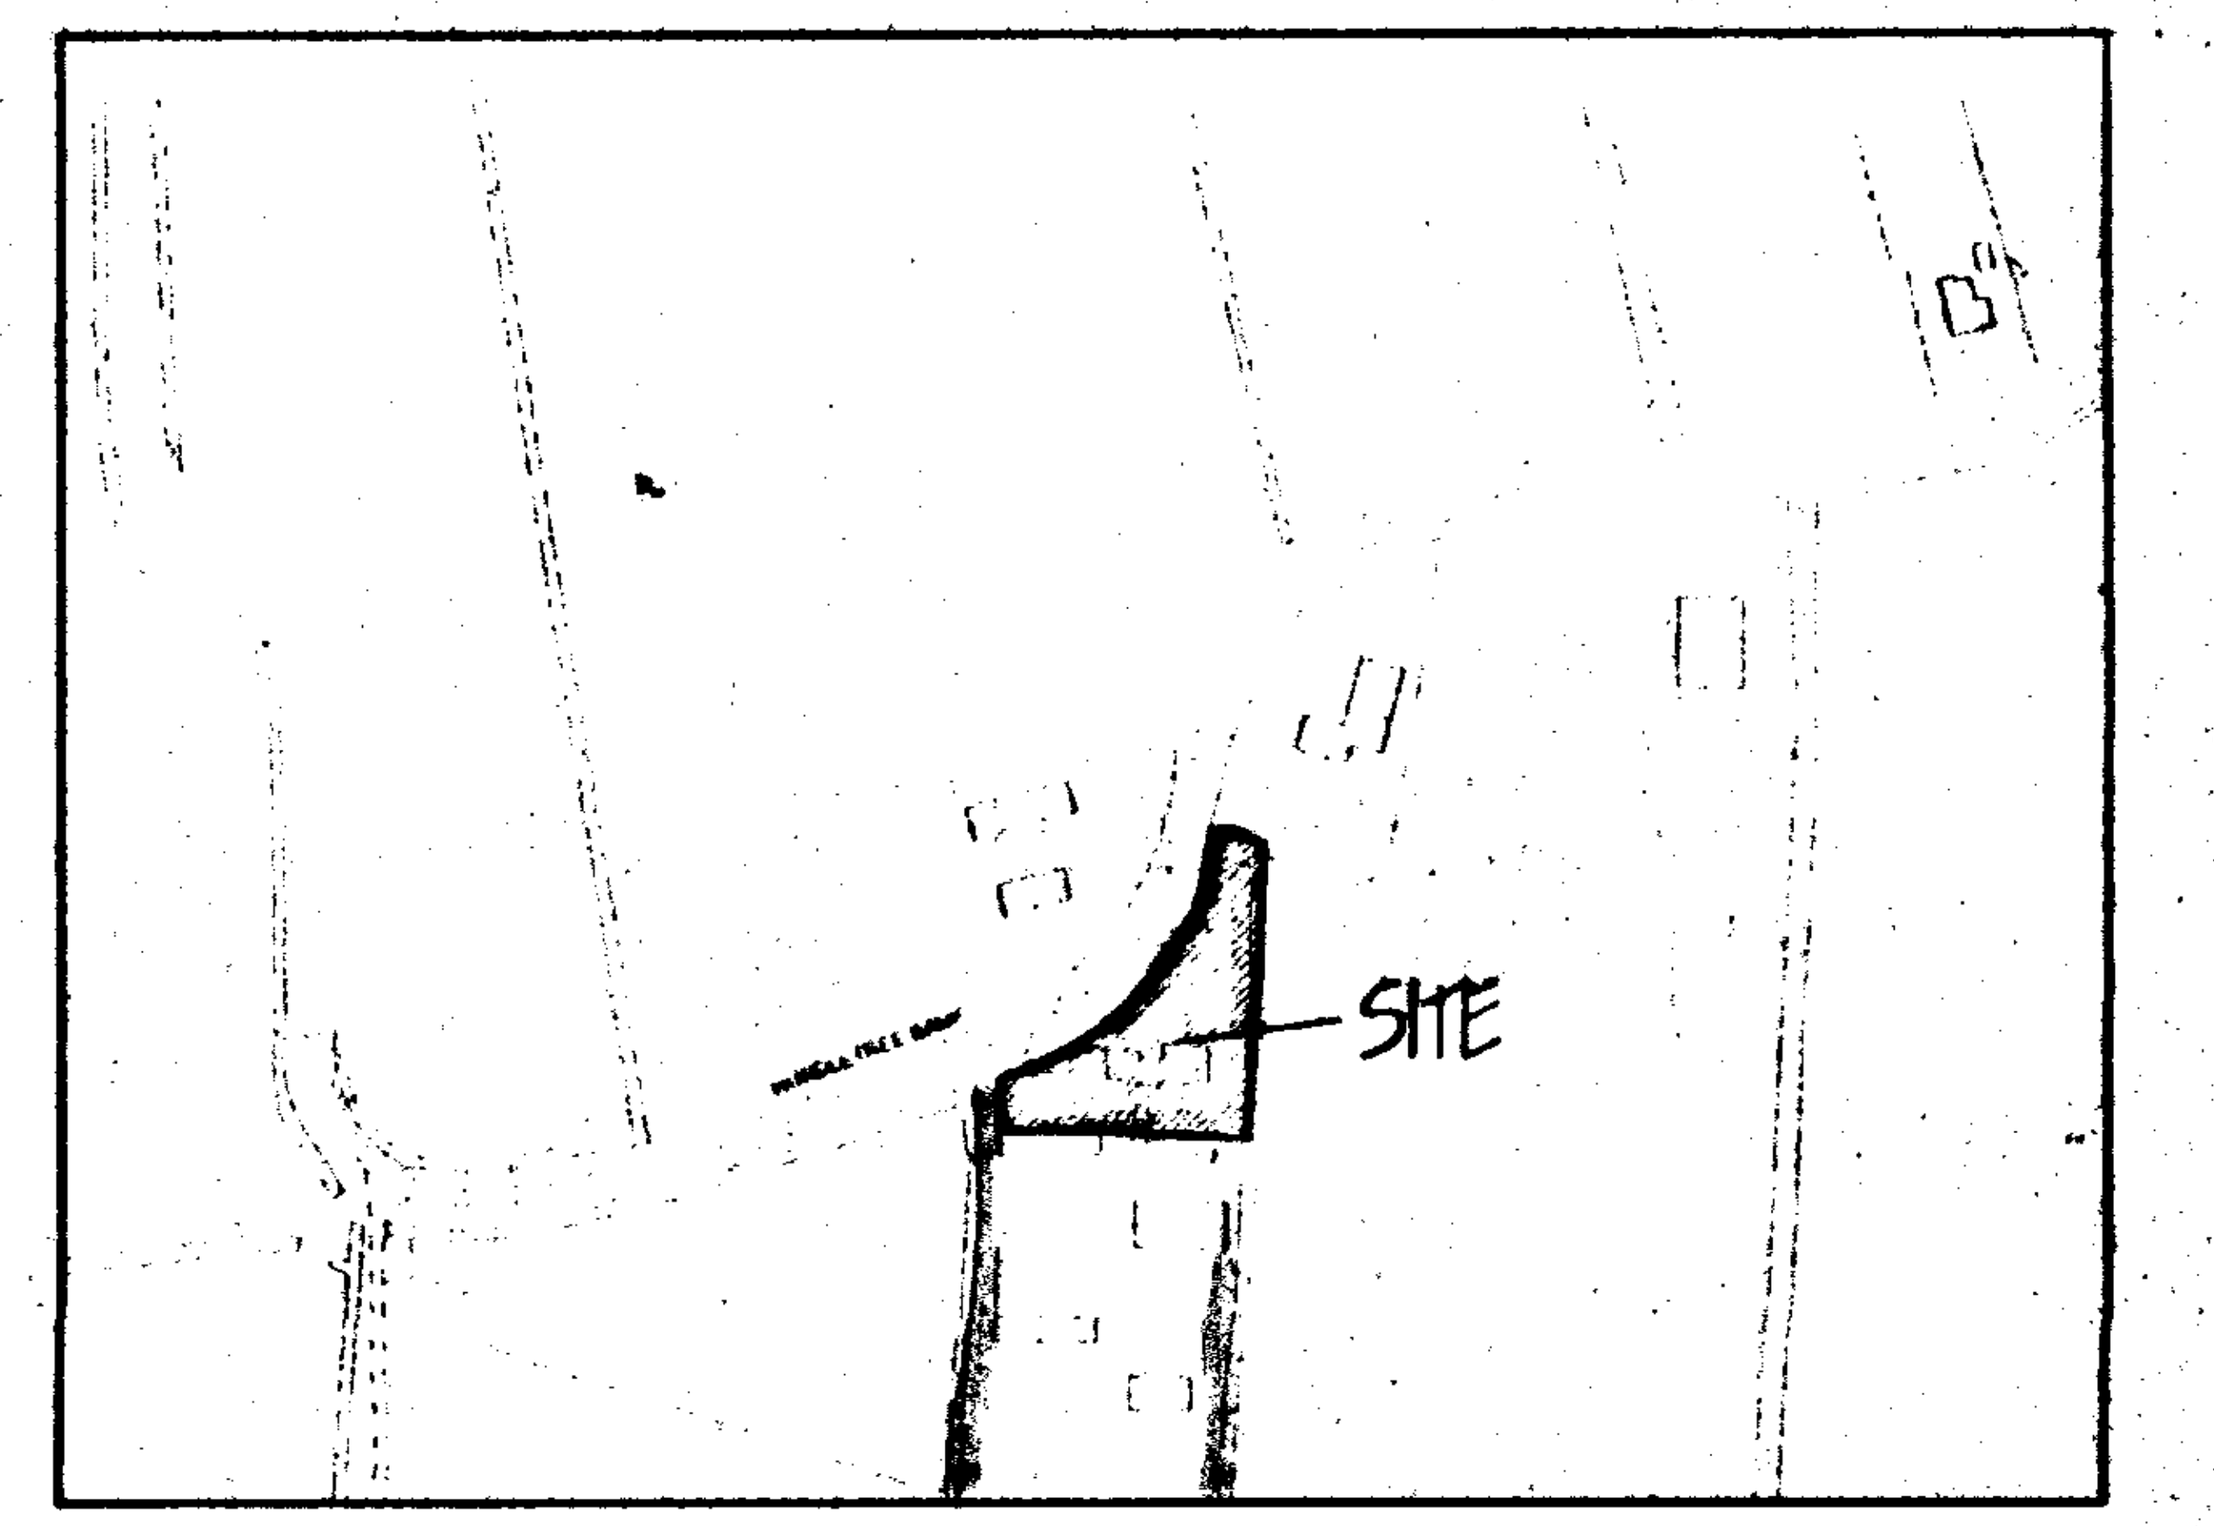

LOCATION PLAN

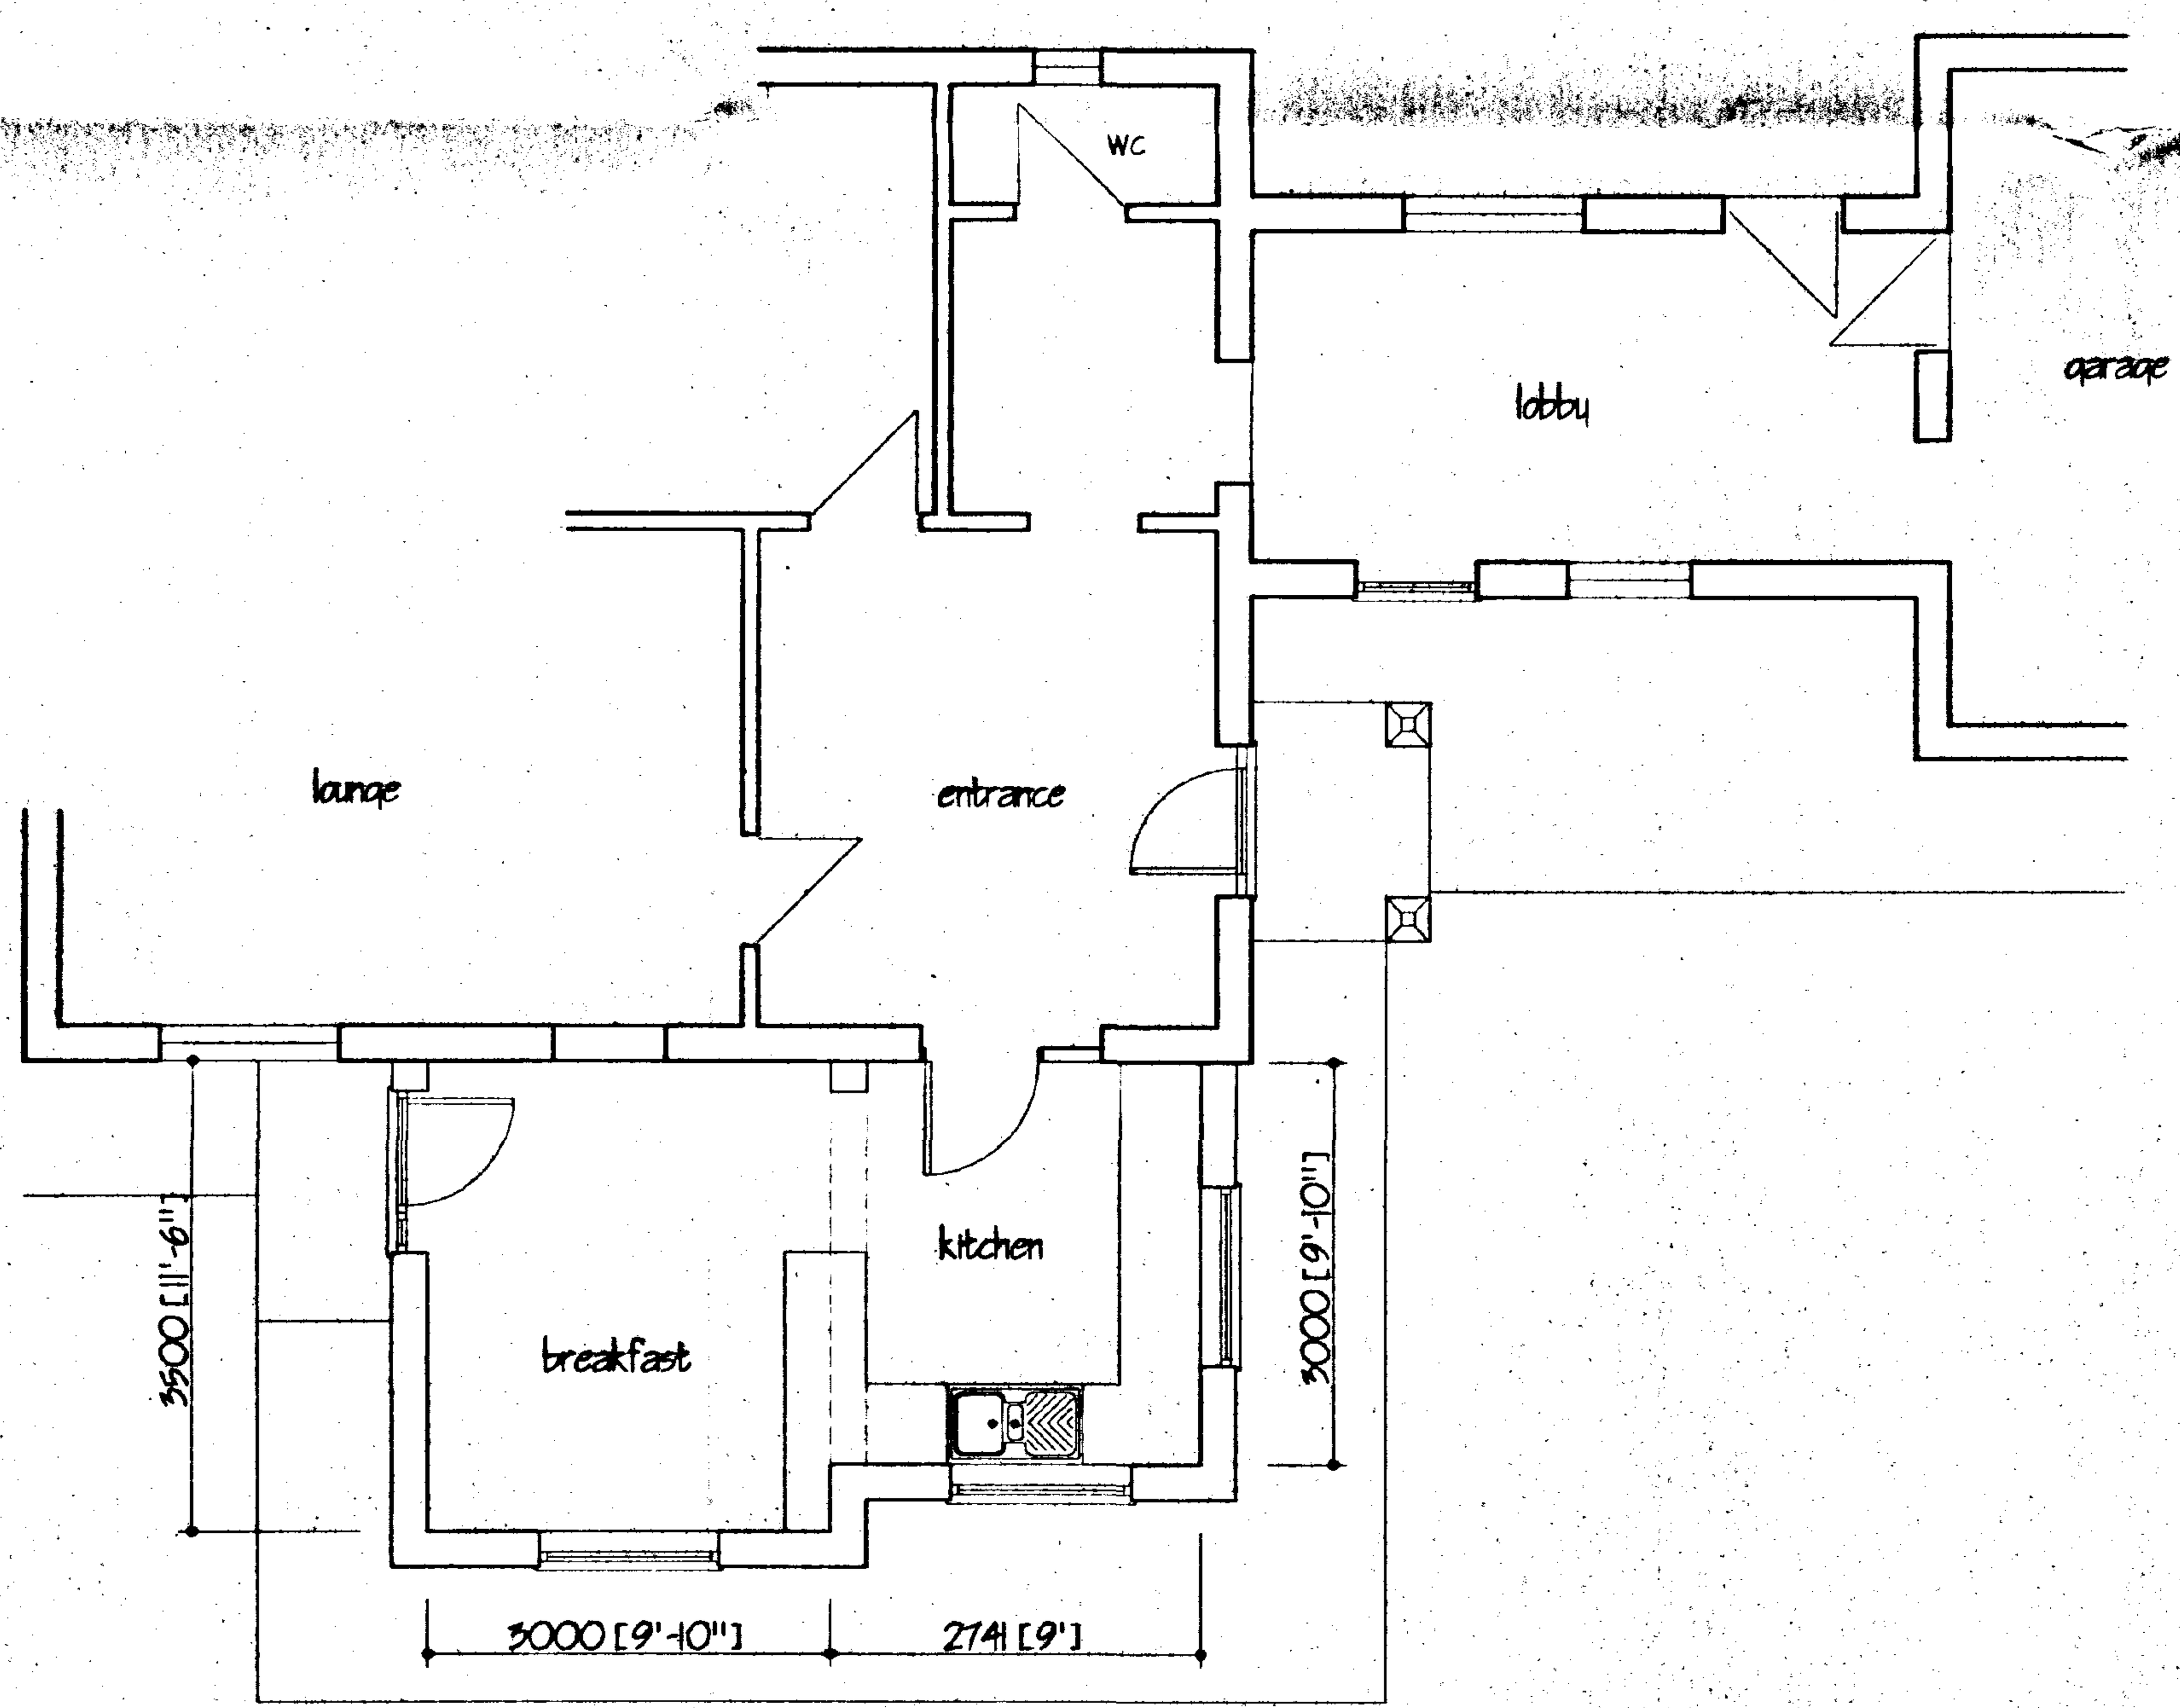

GROUND FLOOR PLAN AS PROPOSED

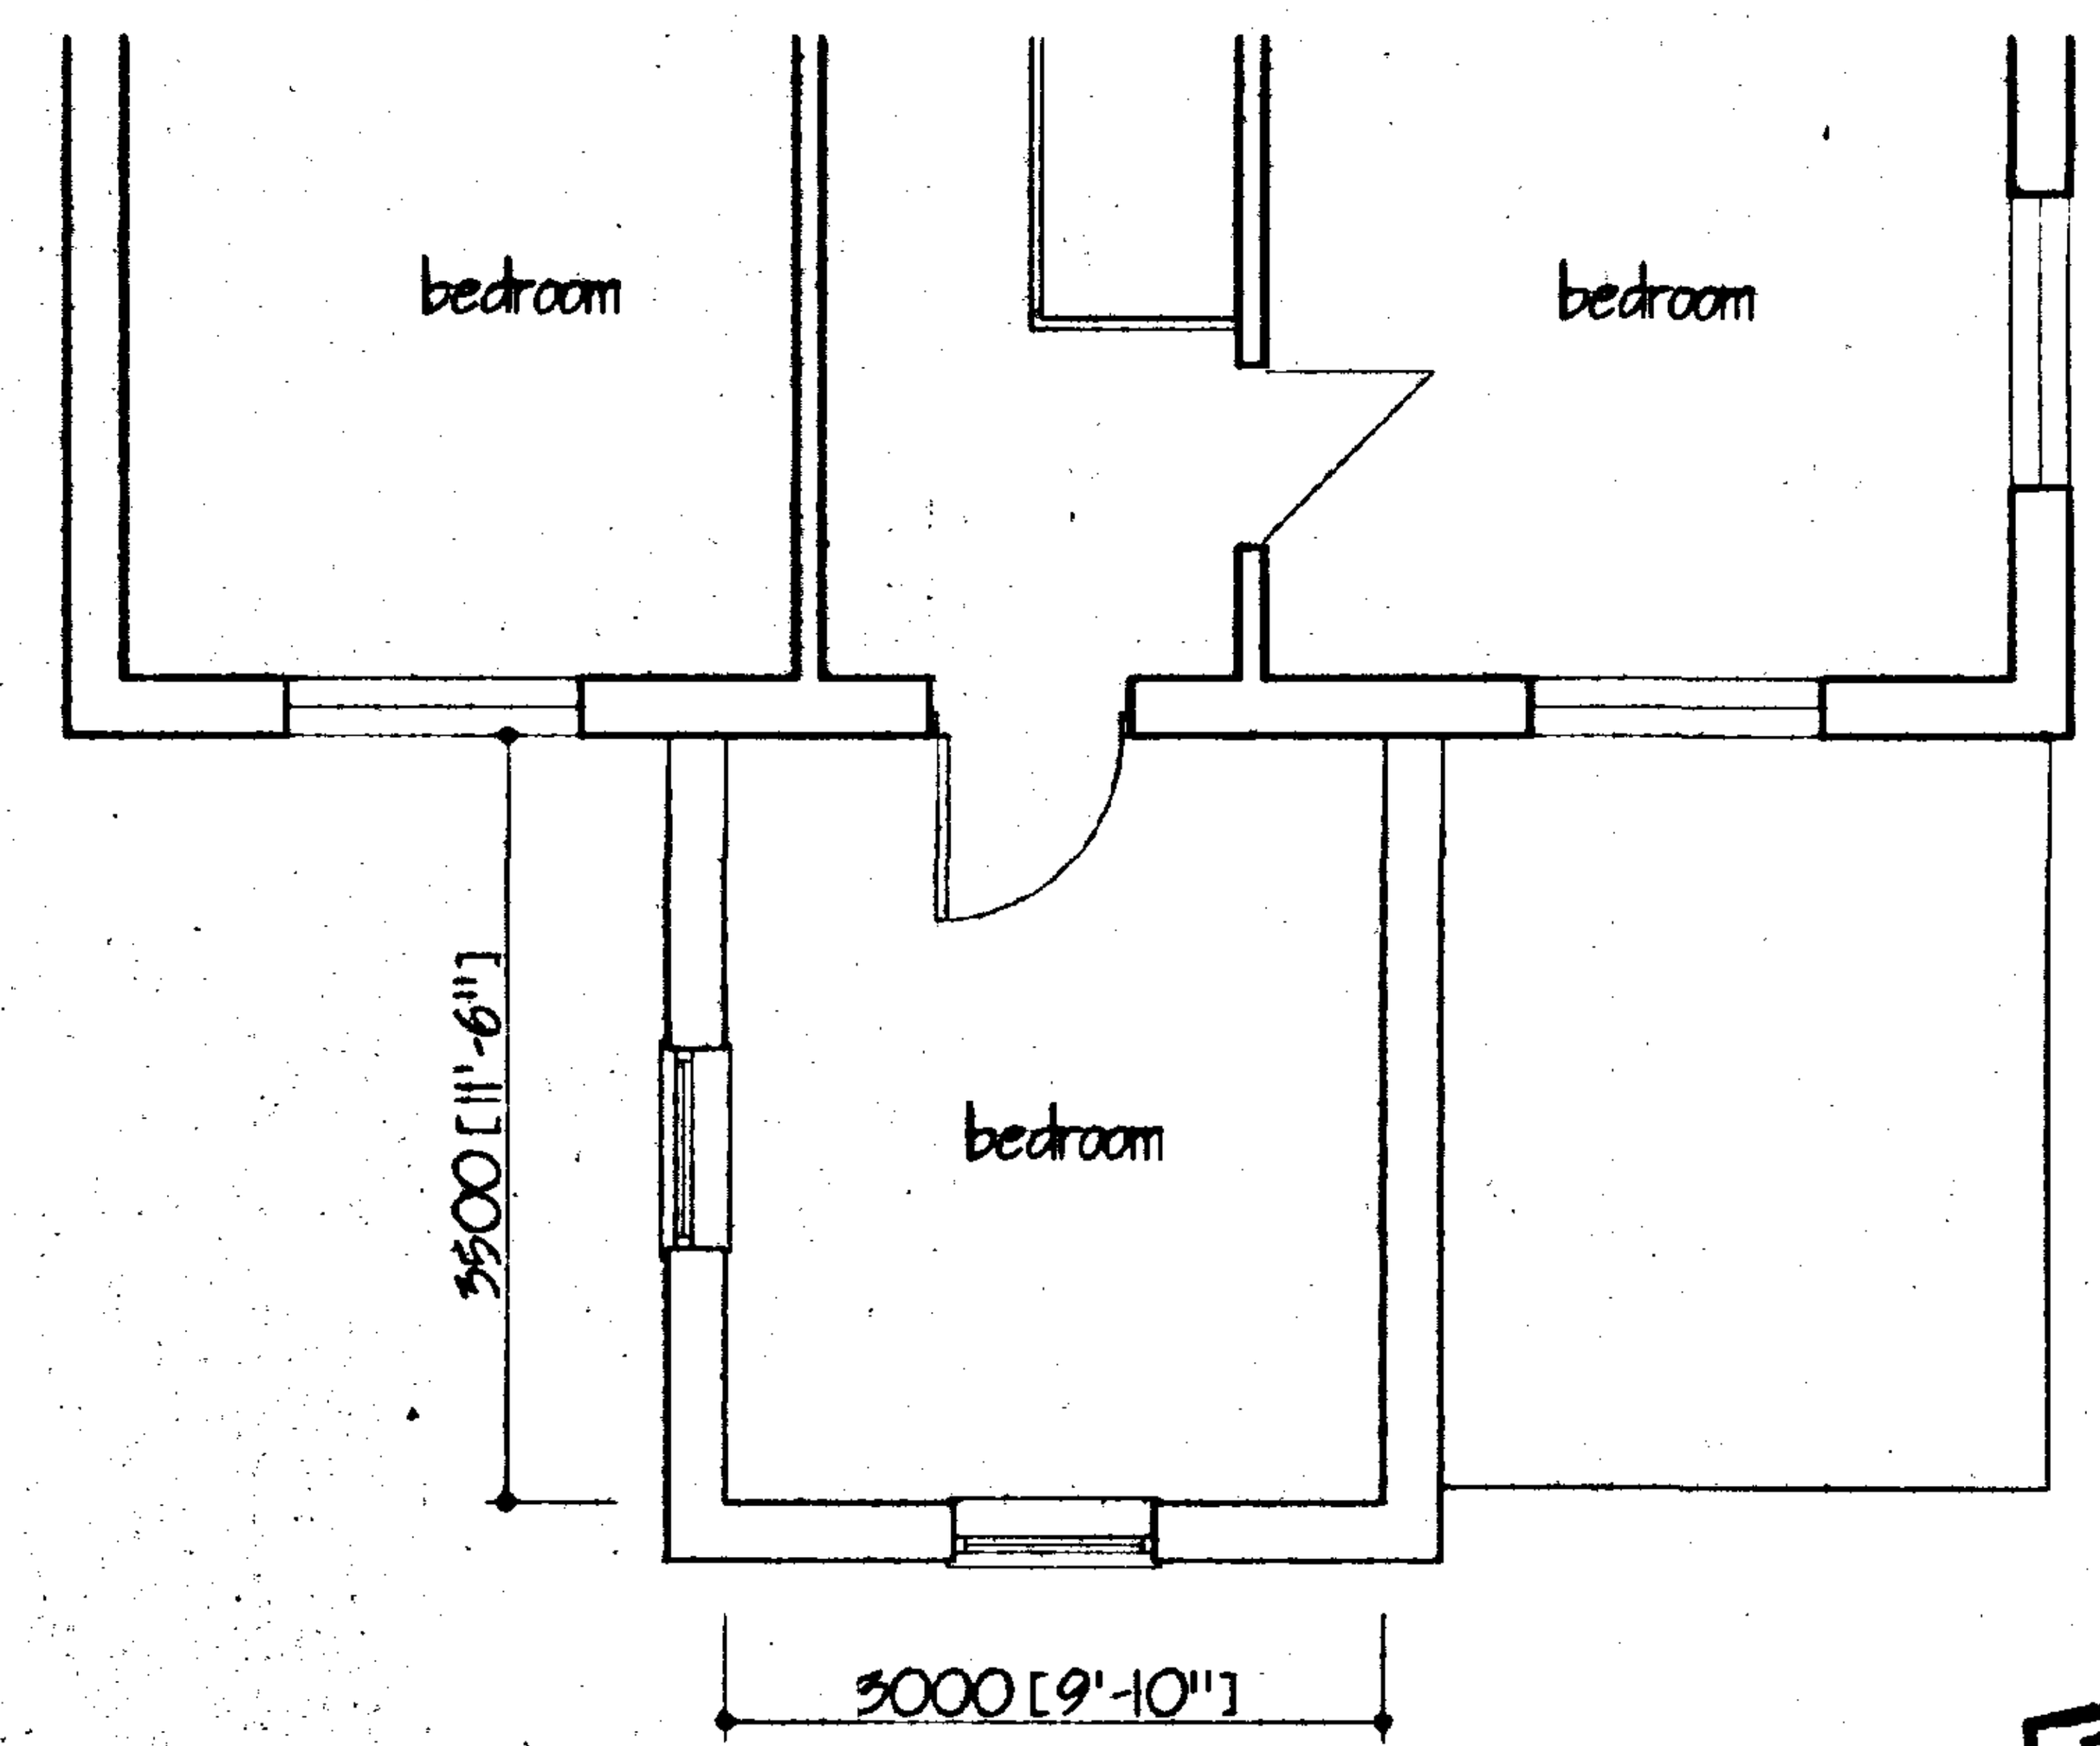

FIRST FLOOR PLAN AS PROPOSED

SOUTH HOLLAND DC
HOUSING & PLANNING
20 DEC 2001
Ref: H45/01

DETERMINED PLAN

ref	revision	date
B	PLANNING APPLICATION	DEC 2001
A	ALTERATIONS	DEC 2001

G. R. MERCHANT
I.ENG AMICE FIWO

ARCHITECTURAL, STRUCTURAL AND LAND DRAINAGE CONSULTANTS

Unit 4, Wrights Mews
12A Park Road, Holbeach,
Spalding, Lincs. PE12 7EE
Tel: 01406 490900
Fax: 01406 425744
E-Mail: G. R. Merchant @ Merchant. F9. Co. UK

Project
PROPOSED EXTENSION & ALTERATIONS
HURDLETREE BANK NURSERIES
HURDLETREE BANK
WHAPLODE ST. CATHERINES

Client
MR & MRS A BIGLEY

Drawing
PLANS & ELEVATIONS

Job Ref.	Drawing No.
362/01	01 B
Date	**Drawn**
NOV 2001	JPW

Scales
1/50 1/100 1/500 1/2500

DO NOT SCALE FROM THIS DRAWING

[illegible]