
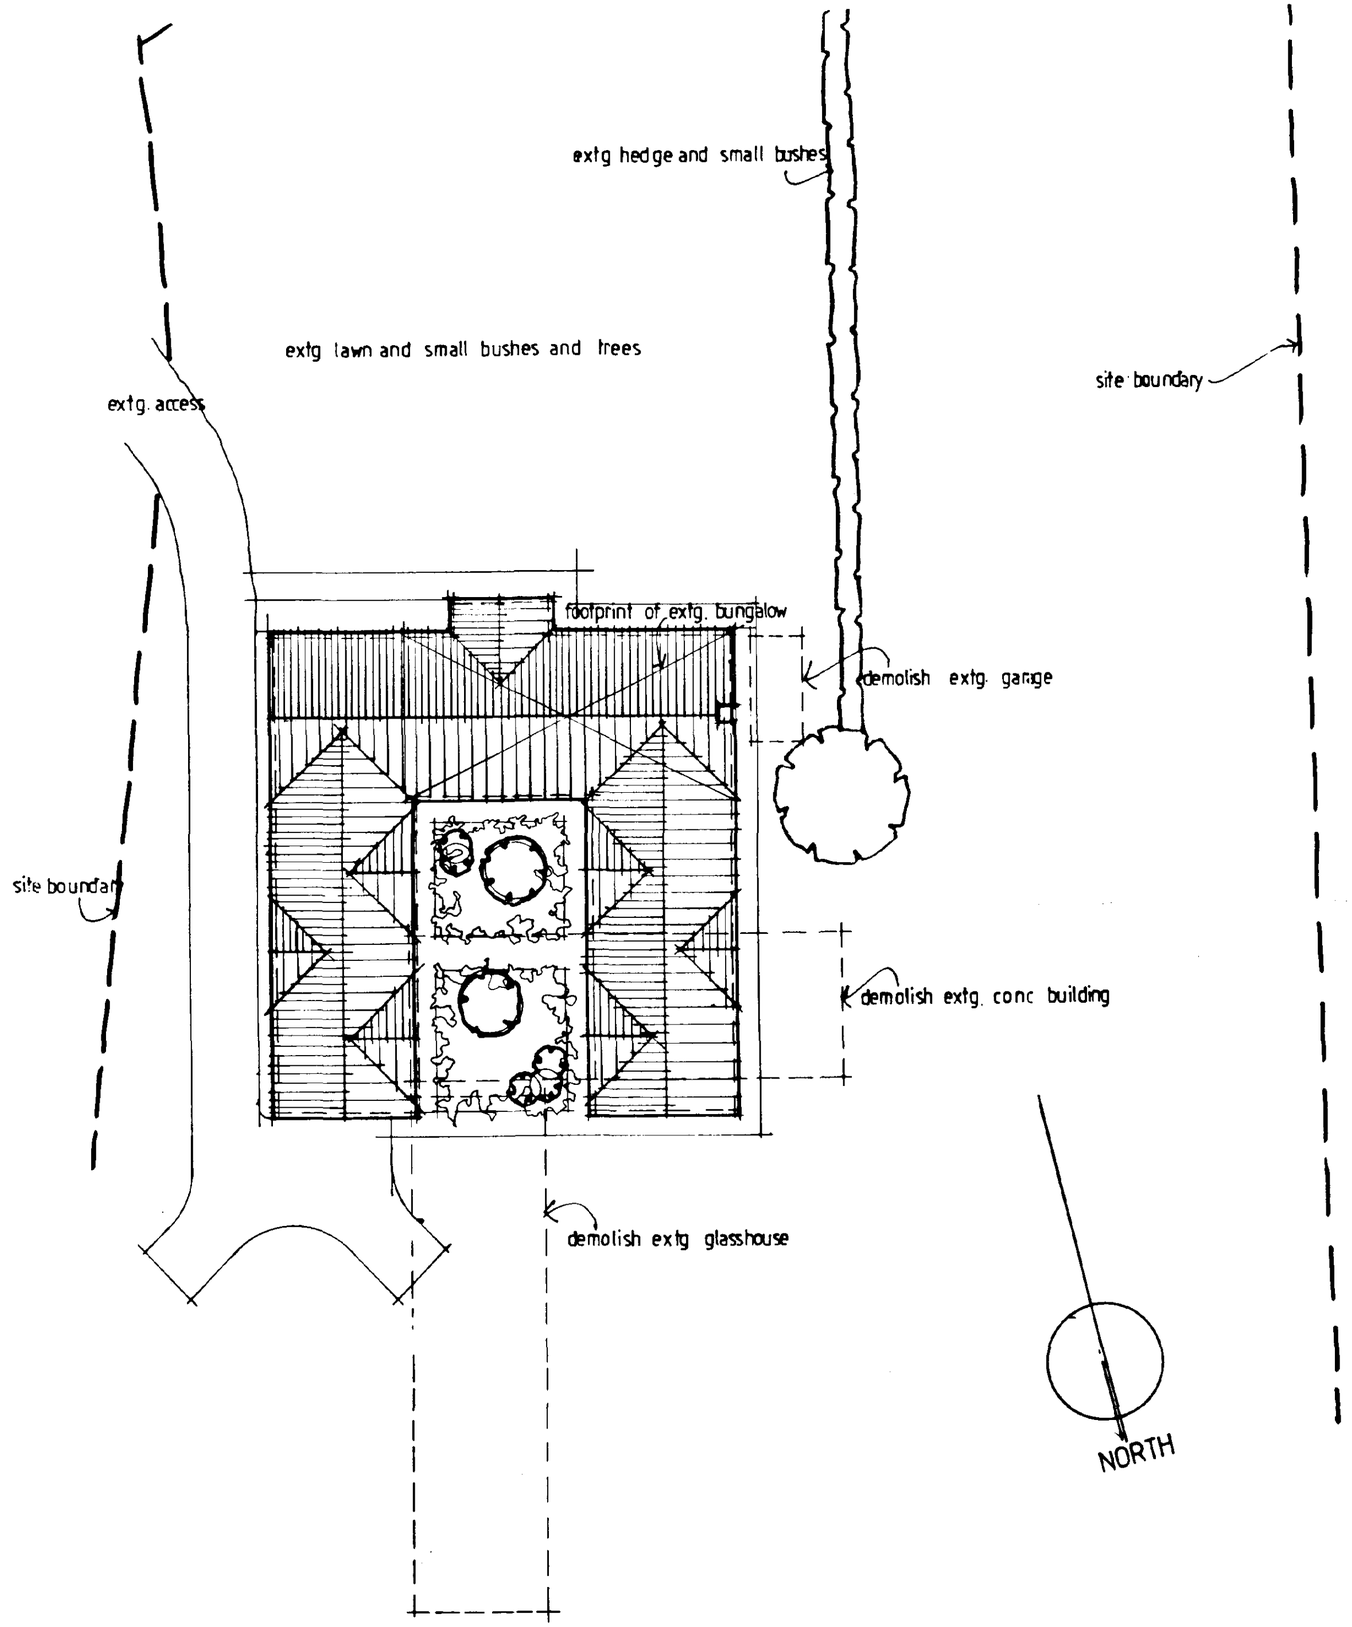


PART SITE PLAN 1:200

21.5 × 7.8 = 167.7
14.6 × 6.6 = 96.36
14.6 × 7 = 102.2

site boundary

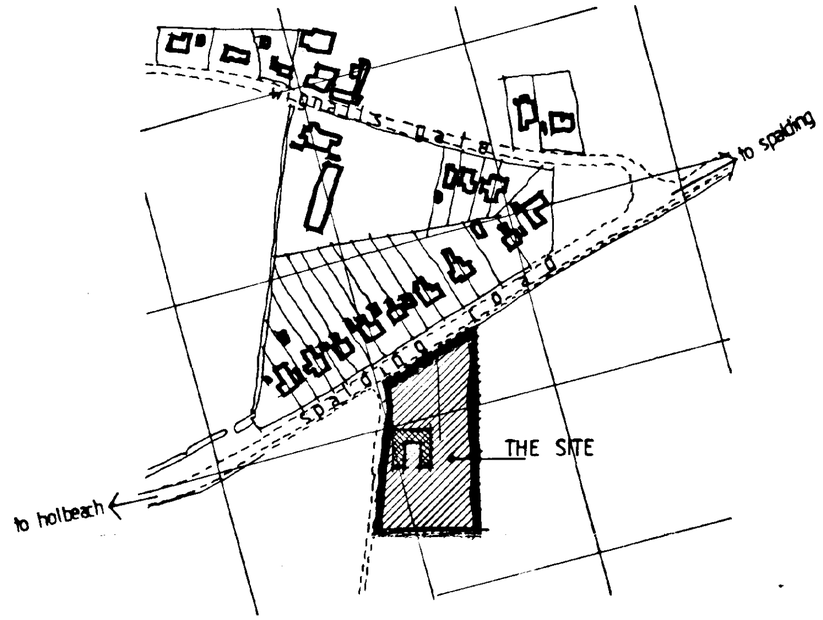

LOCATION PLAN 1:2500


TREVOR A CLAY R.I.B.A.
CHARTERED ARCHITECT
14 OLD FENDIKE ROAD
WESTON HILLS
SPALDING
LINCOLNSHIRE PE12 6DD

Project:
ALTERATIONS AND EXTENSIONS TO BUNGALOW AT WILLOW TREE FARM, SPALDING ROAD, HOLBEACH FOR MR D HURST


Drawing:
PART SITE PLAN AND LOCATION PLAN

Date: 13 Dec 00	Proj No: 00/066/PA	
Scale: 1:200 / 2500	Drg. No: 003	Rev:


SOUTH HOLLAND DISTRICT COUNCIL
13 DEC 2000
Ref. H462100

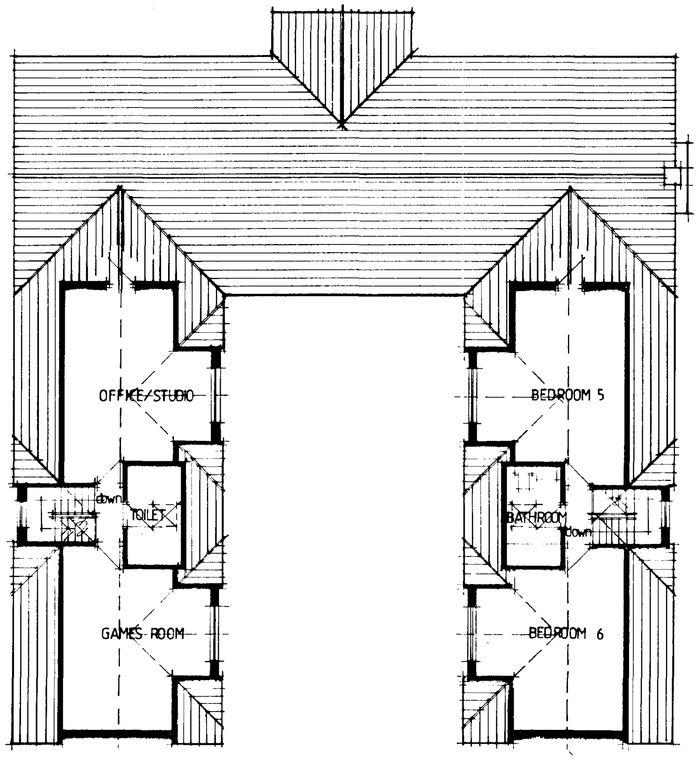


FIRST FLOOR PLAN

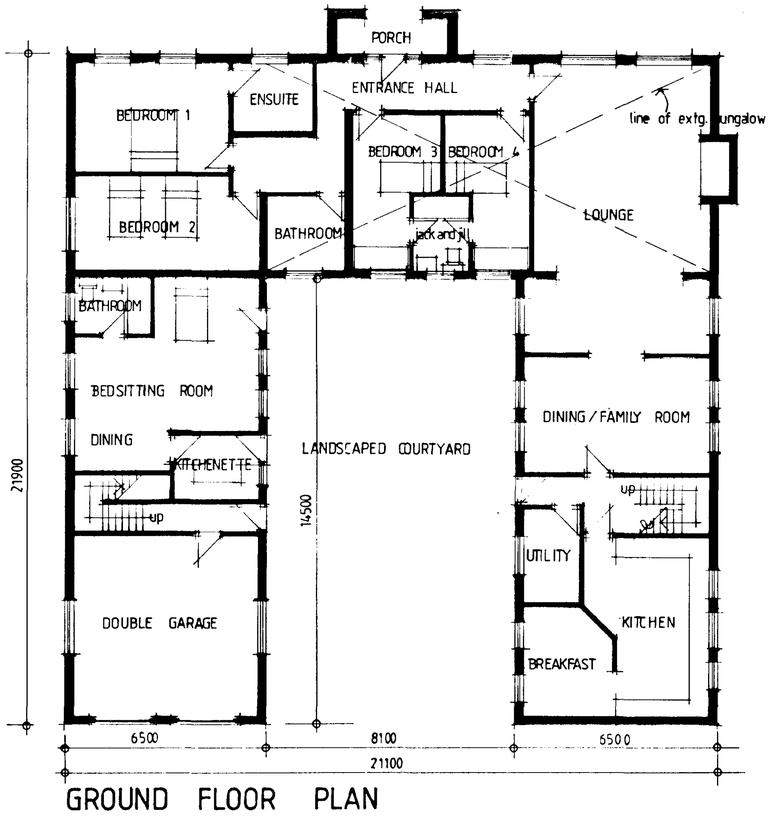


GROUND FLOOR PLAN

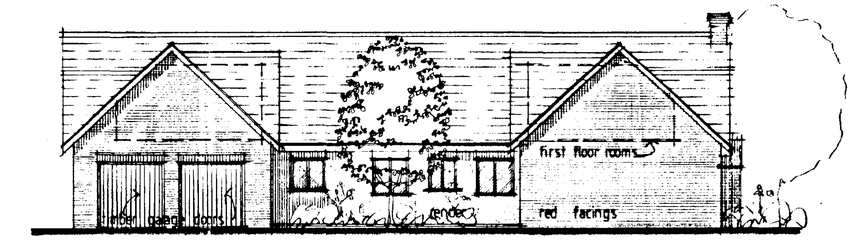


NORTH ELEVATION (REAR)

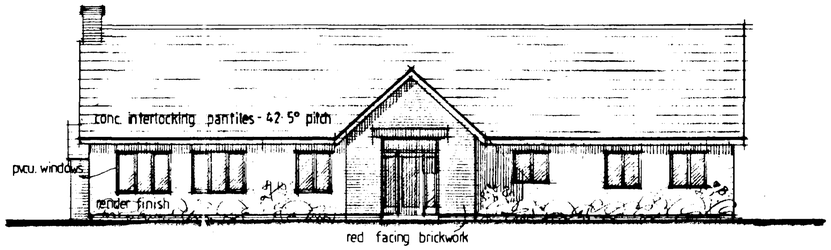


SOUTH ELEVATION (FRONT)

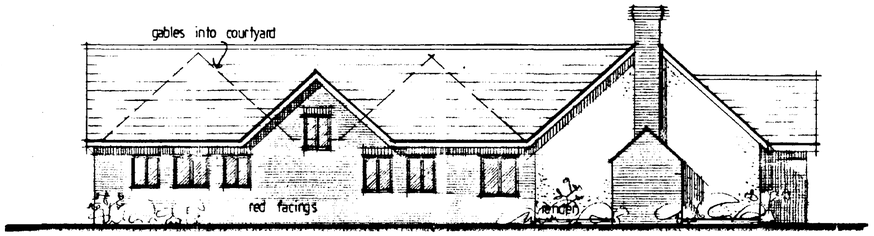

WEST ELEVATION (SIDE)

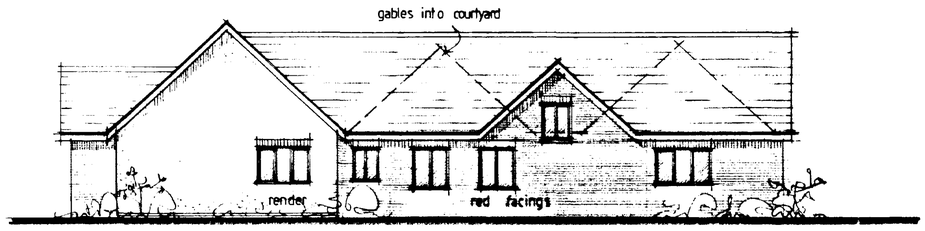

EAST ELEVATION (SIDE)

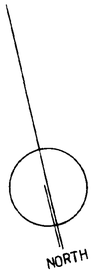


TREVOR A CLAY R.I.B.A.
CHARTERED ARCHITECT
14 OLD FENDIKE ROAD
WESTON HILLS
SPALDING
LINCOLNSHIRE PE12 6DD


Project:
ALTERATIONS AND EXTENSIONS TO BUNGALOW AT WILLOW TREE FARM, SPALDING ROAD, HOLBEACH FOR MR D HURST

Drawing:
PLANS AND ELEVATIONS AS PROPOSED


Date: 13 Dec 00	Proj No: 00/066/PA	
Scale: 1:100	Drg. No: 002	Rev:

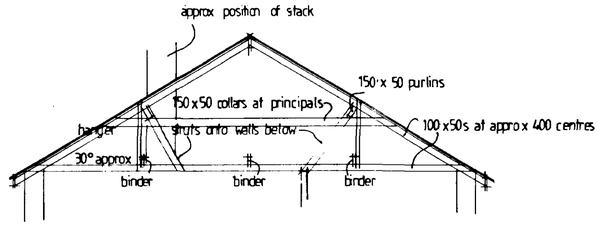


ROOF SECTION AA

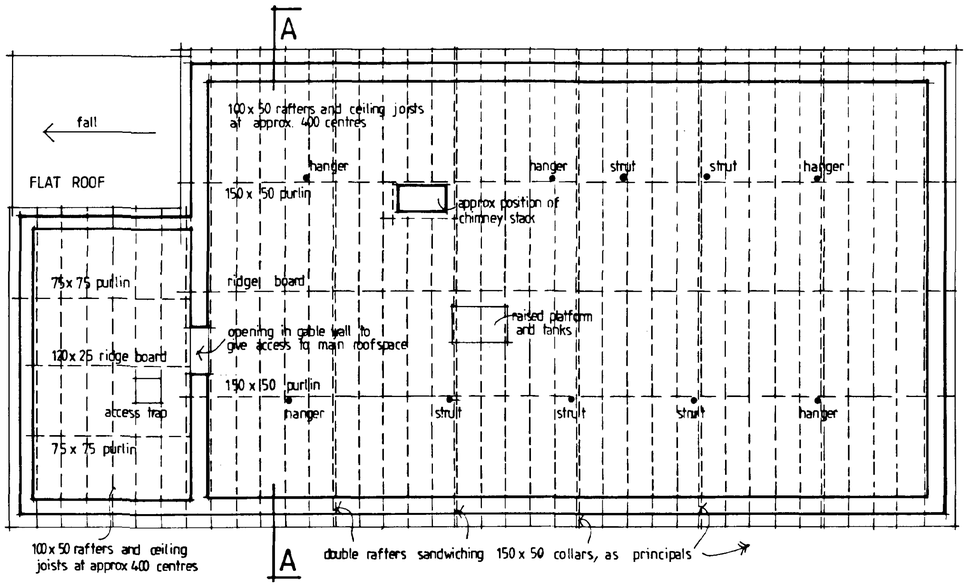


ROOF STRUCTURE PLAN

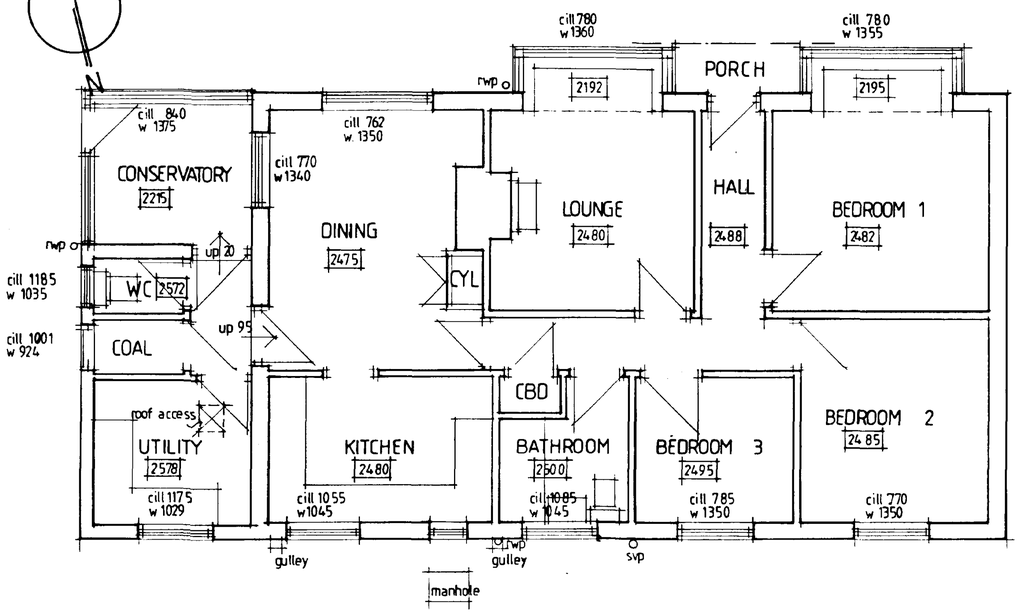


FLOOR LAYOUT PLAN

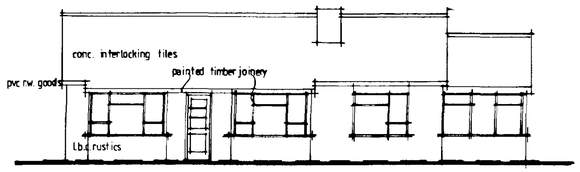


SOUTH ELEVATION

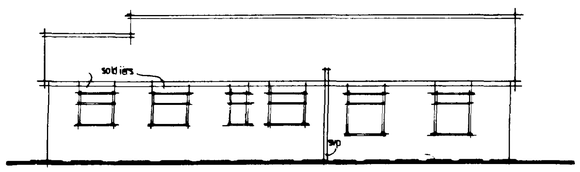

NORTH ELEVATION

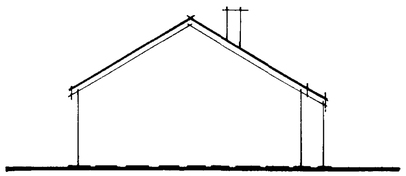

WEST ELEVATION

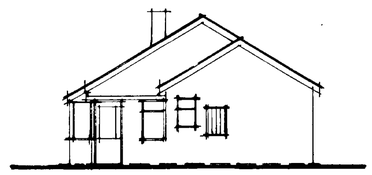

EAST ELEVATION

PART SITE PLAN 1:200

15 x 76 = 117 sq
0.6 x 86 = 5.16
122.3


13 DEC 2000
R.S. 1462/00

TREVOR A CLAY R.I.B.A.
CHARTERED ARCHITECT
14 OLD FENDIKE ROAD
WESTON HILLS
SPALDING
LINCOLNSHIRE PE12 6DD


Project:
ALTERATIONS AND EXTENSIONS TO BUNGALOW AT WILLOW TREE FARM, SPALDING ROAD, HOLBEACH FOR MR D HURST

Drawing:
SURVEY DRAWING - NOV 00


Date: 24 Nov 00	Proj No: 00/066/PA	
Scale: 1:50/100/200	Drg. No: 001	Rev:

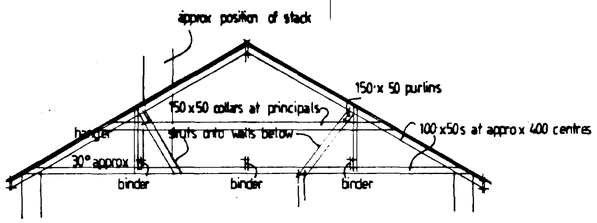


ROOF SECTION AA

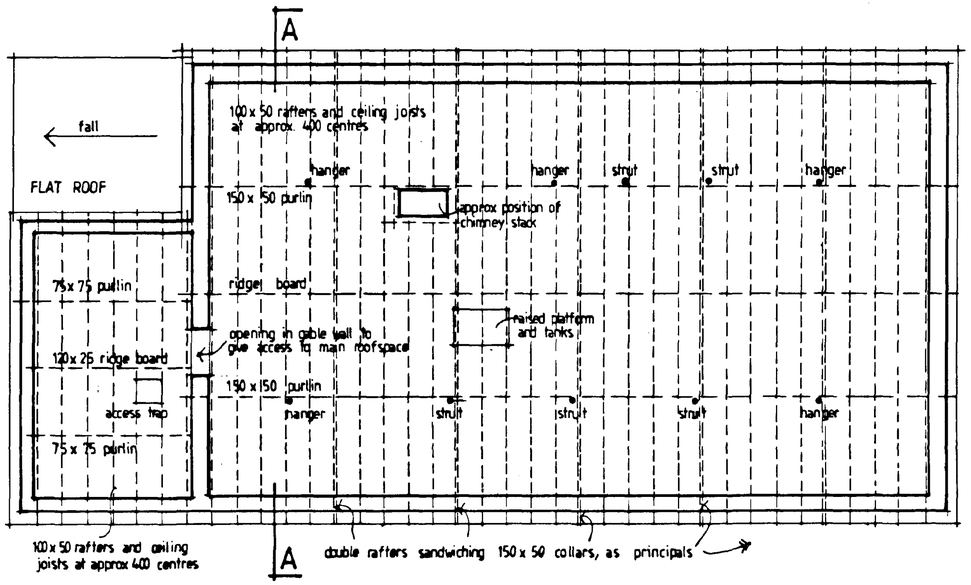


ROOF STRUCTURE PLAN

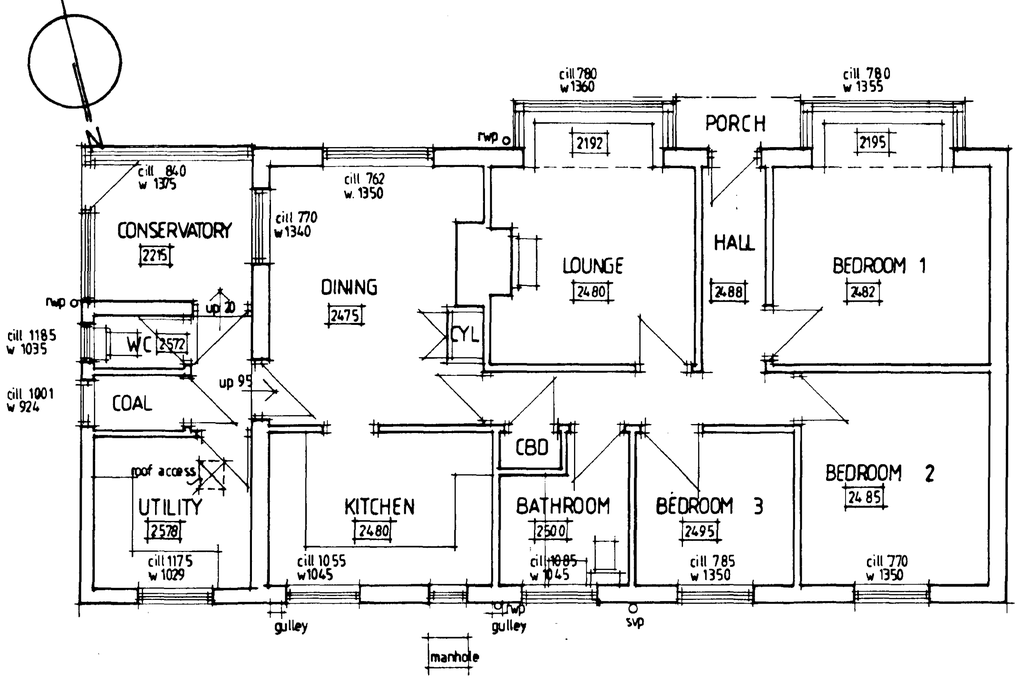


FLOOR LAYOUT PLAN

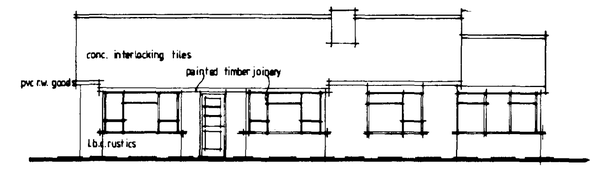


SOUTH ELEVATION

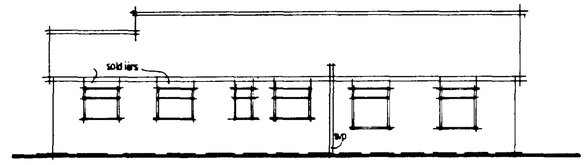

NORTH ELEVATION

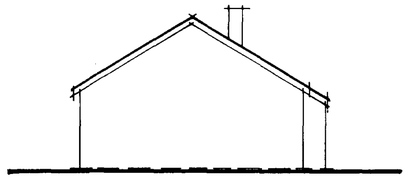

WEST ELEVATION

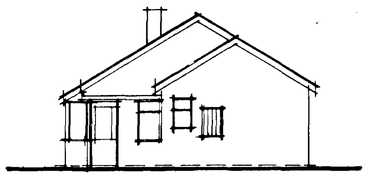

EAST ELEVATION

PART SITE PLAN 1:200

SOUTH HOLLAND DC
HOUSING & PLANNING
- 6 DEC 2000
Ref:

TREVOR A CLAY R.I.B.A.
CHARTERED ARCHITECT
14 OLD FENDIKE ROAD
WESTON HILLS
SPALDING
LINCOLNSHIRE PE12 6DD

Project:
ALTERATIONS AND EXTENSIONS TO BUNGALOW AT WILLOW TREE FARM, SPALDING ROAD, HOLBEACH FOR MR D HURST

Drawing:
SURVEY DRAWING - NOV 00

Date: 24 Nov 00	Proj No: 00/066/PA	
Scale: 1:50/100/200	Drg. No: 001	Rev: