
DWG. No.	ISSUE.
3149 - 002	


ALL DIMENSIONS IN mm DO NOT SCALE : IF IN DOUBT ASK

COPYRIGHT
THIS DRAWING IS PRIVATE AND CONFIDENTIAL AND IS SUPPLIED ON THE EXPRESS CONDITION THAT IT IS NOT TO BE USED FOR ANY PURPOSE OR COPIED OR COMMUNICATED TO ANY THIRD PARTY WITHOUT THE PERMISSION OF PODDINGTONS

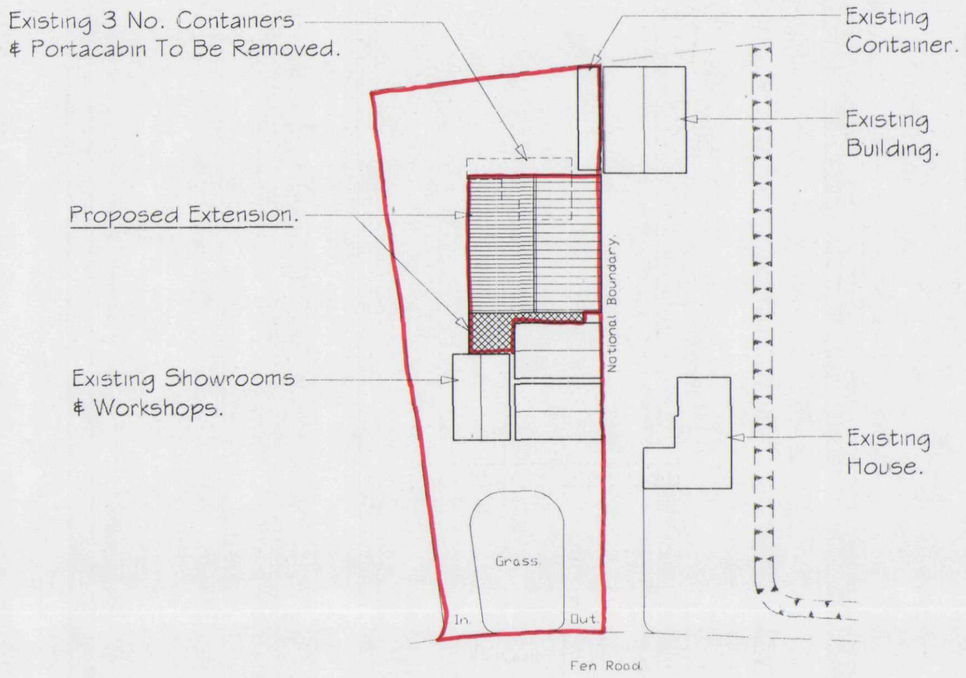


Proposed Site Plan.

Scale 1:500

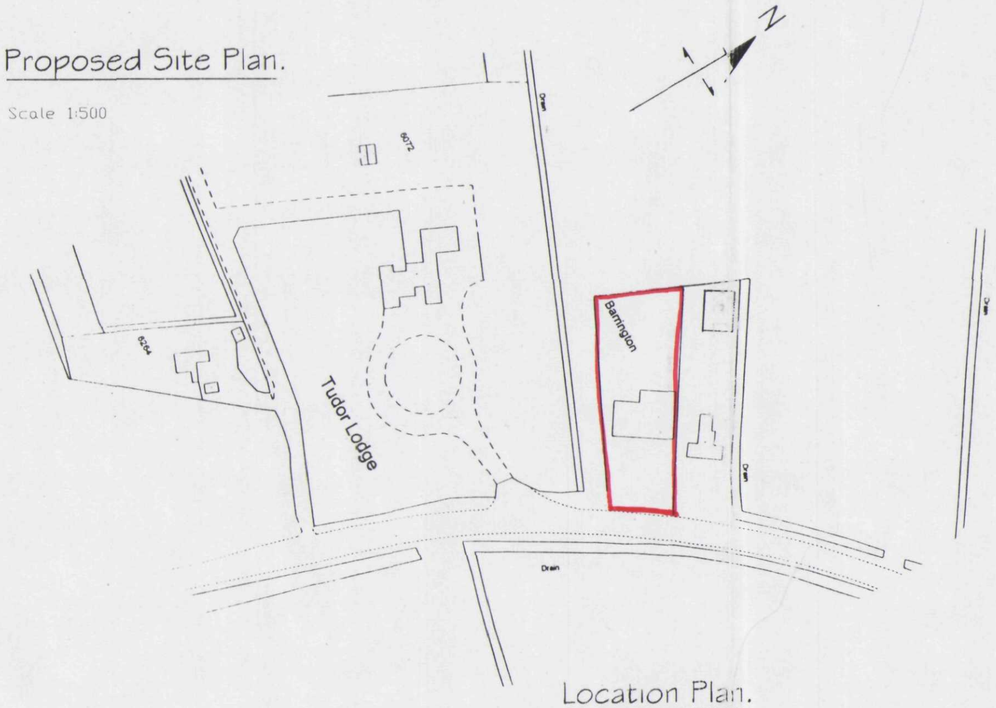

Location Plan.

Scale 1:1250

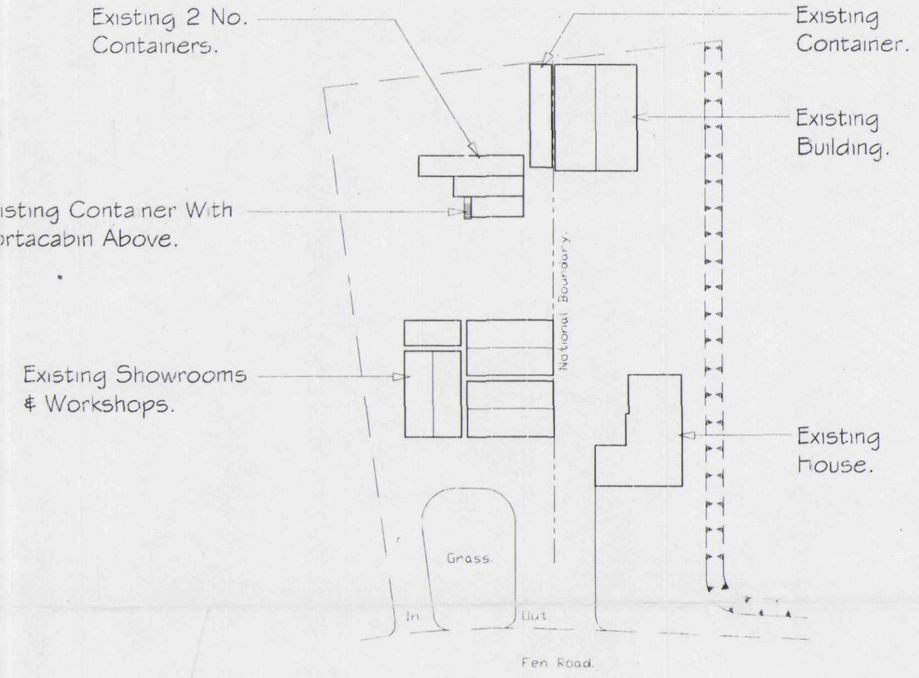

Existing Site Plan.

DETERMINED PLAN

SHDC PLANNING & DEVELOPMENT 0 3 DEC 2003 Ref. 1463/03

ISSUE	DESCRIPTION	APPR'd	DATE

PODDINGTONS
Architectural Design Consultants
Est. 1969
Rabolt Hollow, Church Lane, North Rauceby, Sleaford, Lincs. NG34 8QU Tel. (01529) 488033 Fax. (01529) 488044

Client.
Terry Rudd Motorcycles Ltd.

Project.
Proposed Alterations
Extension To Existing.
Fen Rd. Holbeach, Spalding, Lincs.

Drawing.
Proposed Site & Location Plan.

Drawn.	Scale.	Date.	Checked.	Approved.
JCP	1:500	Oct. 03		

DWG. No.	ISSUE.
3149 - 002	