

ALL DIMENSIONS IN mm DO NOT SCALE : IF IN DOUBT ASK

ITEM	QTY.	DESCRIPTION	PART No.


COPYRIGHT
THIS DRAWING IS PRIVATE AND CONFIDENTIAL AND IS SUPPLIED ON THE EXPRESS CONDITION THAT IT IS NOT TO BE USED FOR ANY PURPOSE OR COPIED OR COMMUNICATED TO ANY THIRD PARTY WITHOUT THE PERMISSION OF PODDINGTONS

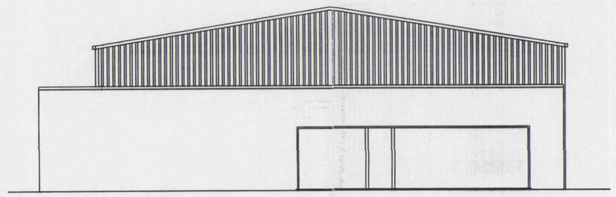


South East Elevation.
Scale 1:100

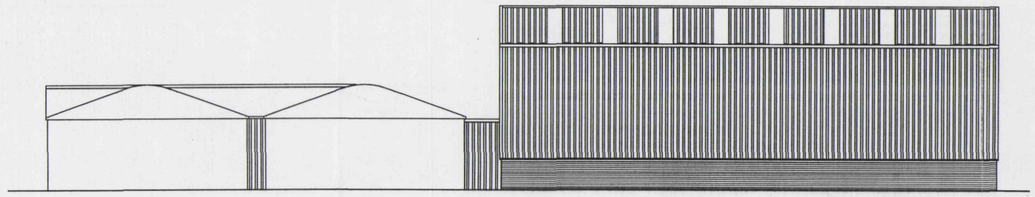


North East Elevation.

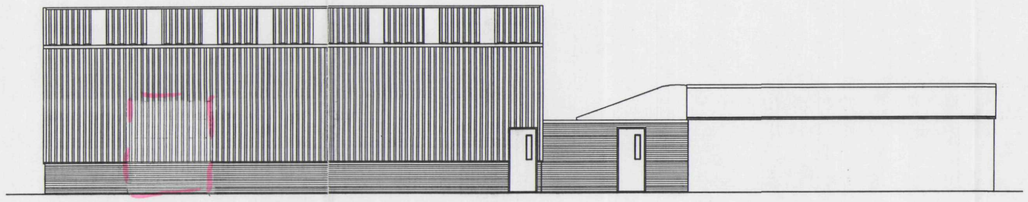

South West Elevation.

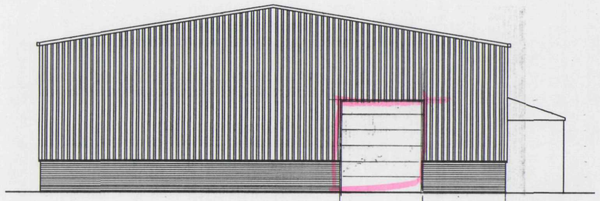

North West Elevation.

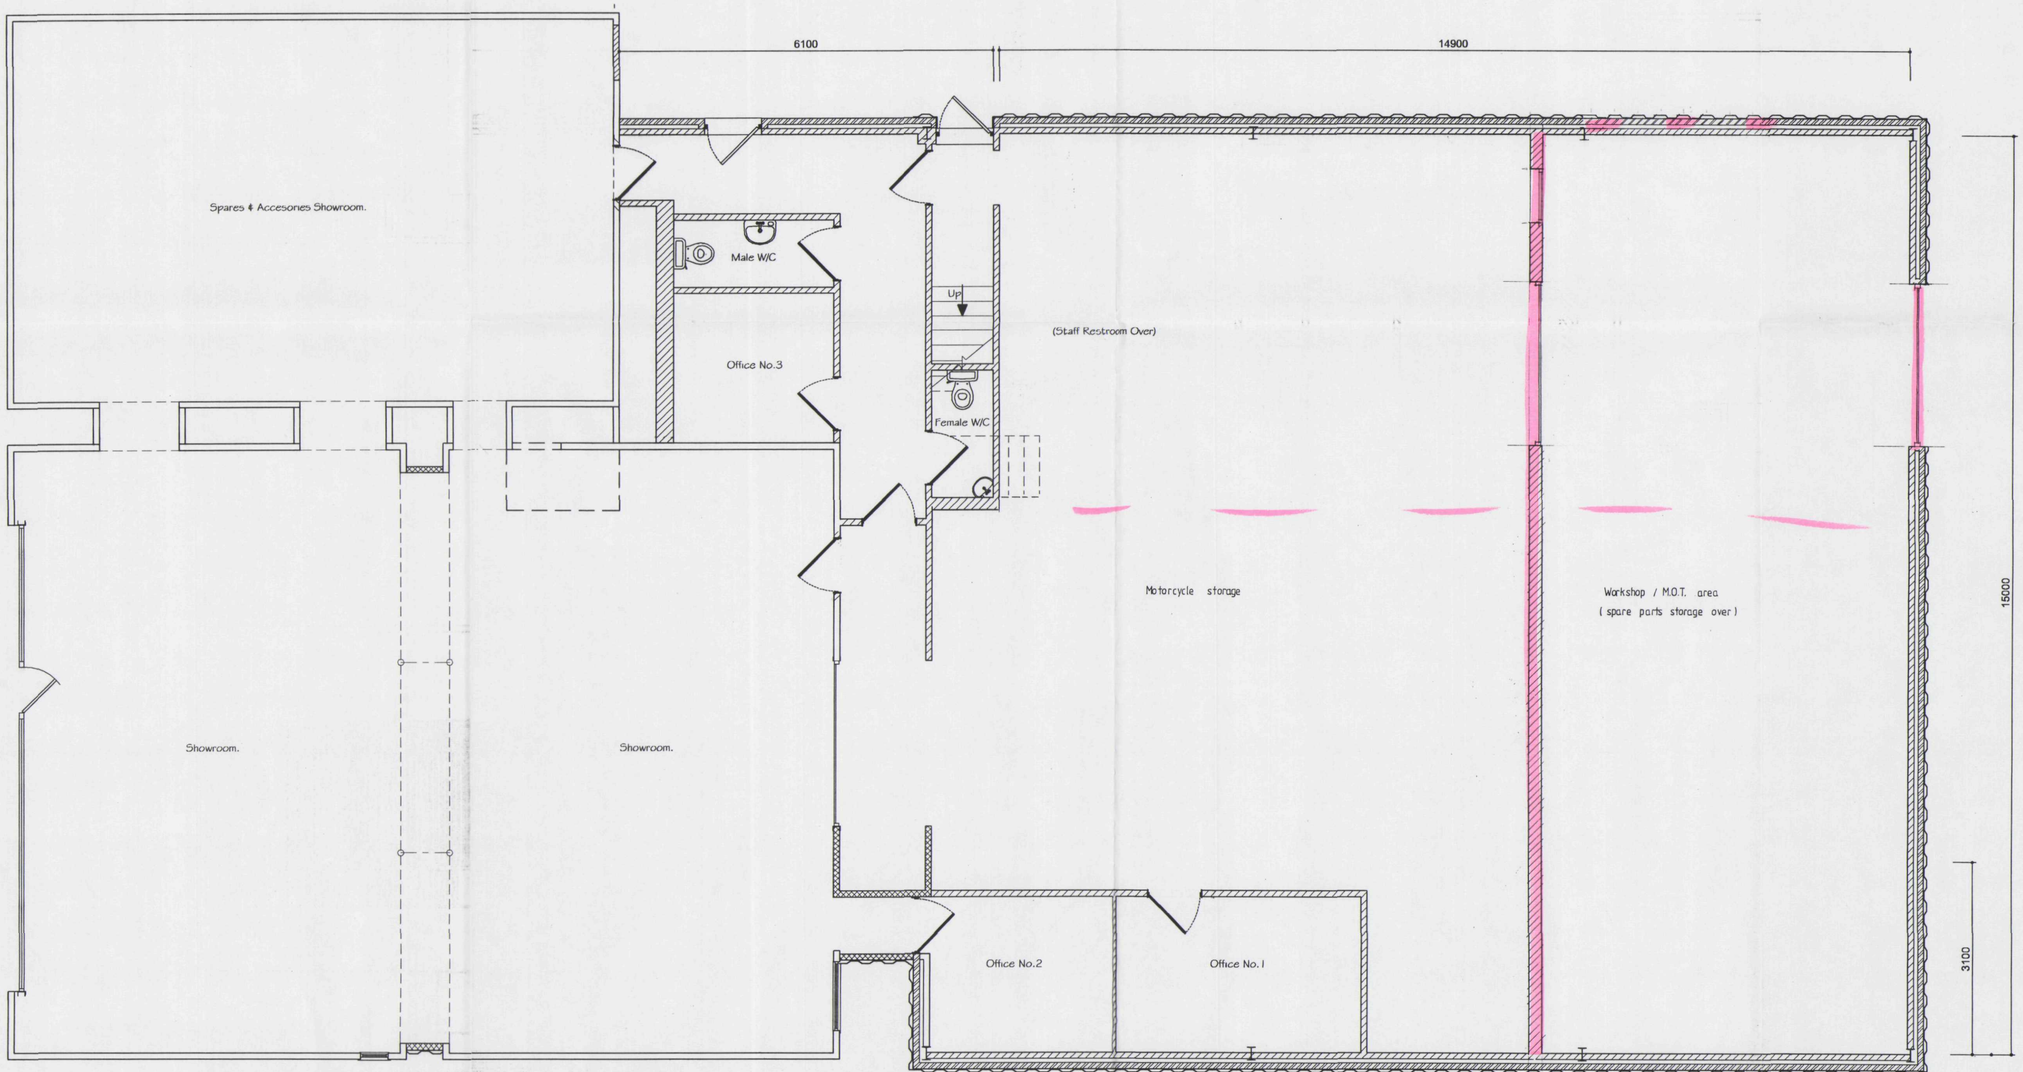

Floor Plan.
Scale 1:50

DETERMINED PLAN

AMENDED PLAN
Ref. A1

SHDC
Planning & Development
09 MAR 2004
Ref 1463/03

ISSUE	DESCRIPTION	APPR'd	DATE
A	MAIN WORKSHOP & MOT & ACCESS DOOR TO NORTH WEST GABLE		24-2-04

PODDINGTONS
Architectural Design Consultants
Est. 1969
Unit 7, The Flaxmill, Flaxmill Lane, Pinchbeck, Spalding, Lincs. PE11 3XQ Tel. (01775) 720866 Fax. (01775) 720877

Client.
Terry Rudd Motorcycles Ltd.

Project.
Proposed Alterations & Extension To Existing.
Fen Road, Holbeach, Spalding, Lincs.

Drawing.
Plan As Proposed.

Drawn.	Scale.	Date.	Checked.	Approved.
JCP	1:50	Nov. 03		

DWG. No. 3149 - 001 ISSUE. A