
W.O. No. 3149 - 001 | ISSUE:


ALL DIMENSIONS IN mm DO NOT SCALE : IF IN DOUBT ASK

ITEM	QTY.	DESCRIPTION	PART No


THIS DRAWING & CREATIVE AND CONTENTS, AND IS SUPPLIED ON THE EXPRESS CONDITION THAT IT IS NOT TO BE USED OR MADE USE OF & COPIED OR COMMUNICATED TO ANY THIRD PARTY WITHOUT THE WRITTEN CONSENT OF PODDINGTONS

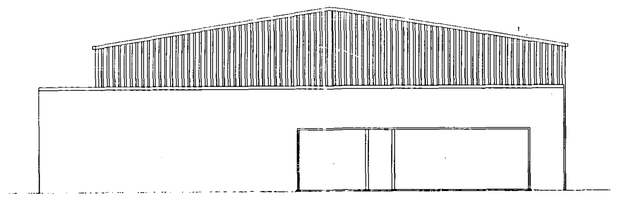


South East Elevation.
Scale 1:100

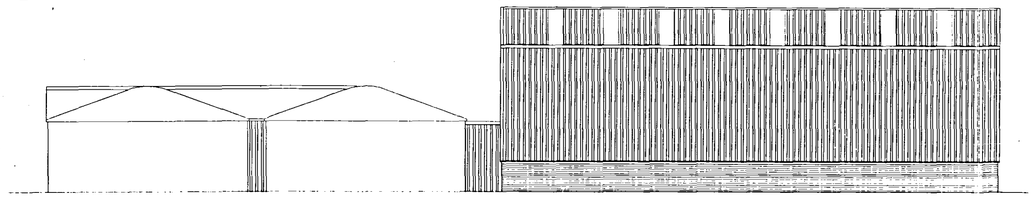


North East Elevation.

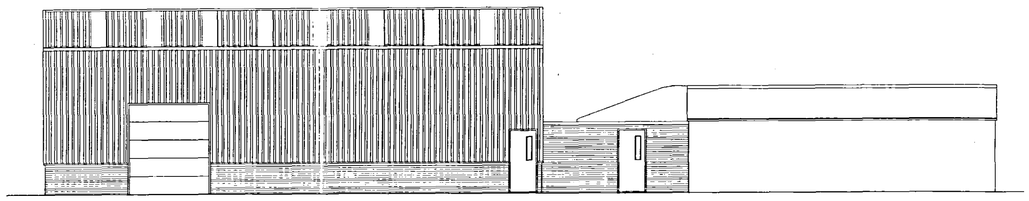

South West Elevation.

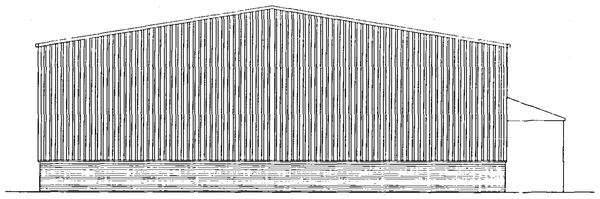

North West Elevation.

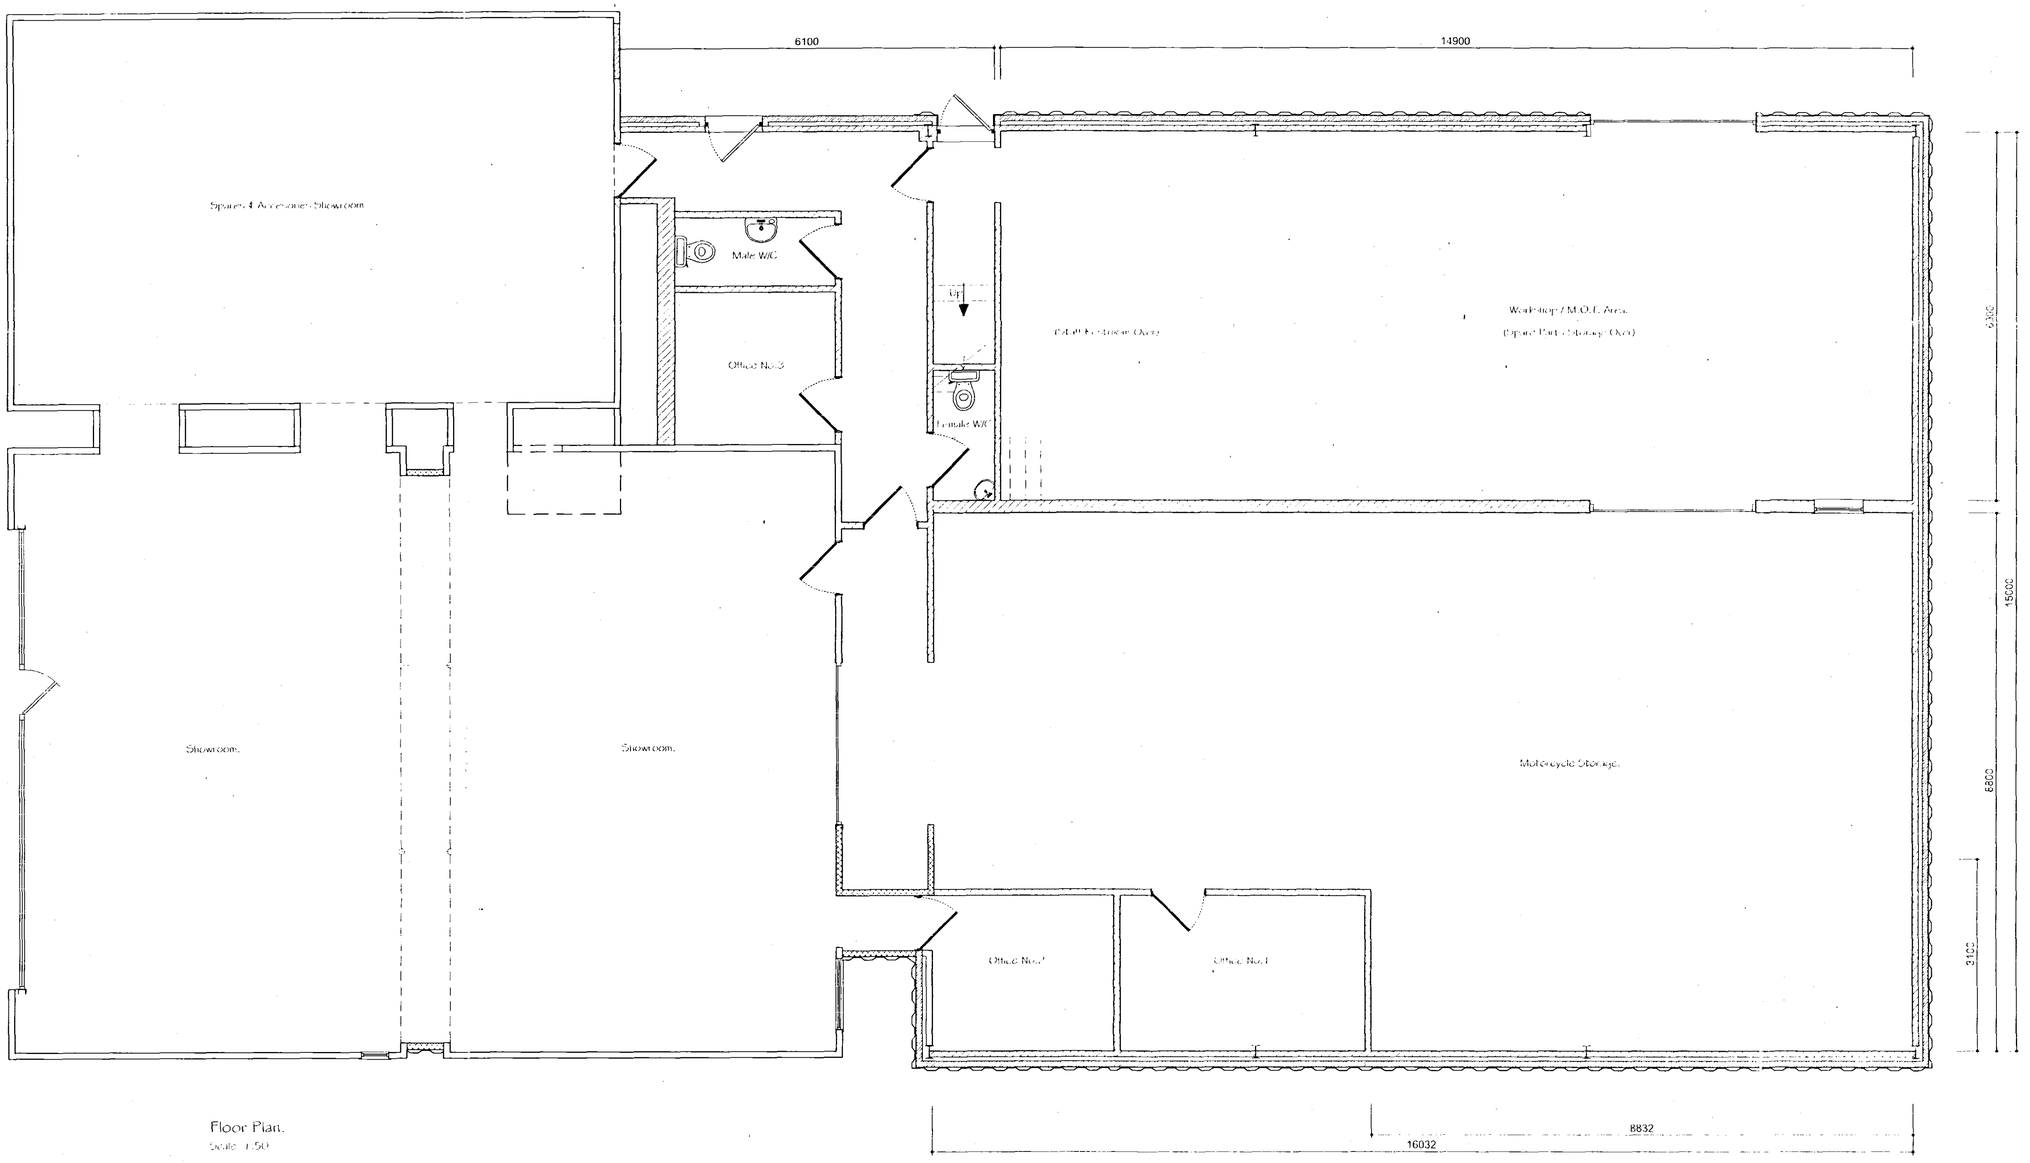

Floor Plan.
Scale 1:50

SHDC
PLANNING & DEVELOPMENT
0 3 DEC 2003
Ref. 1463/03

PODDINGTONS
Architectural Design Consultants
Est 1969
Unit 7 The Flaxmill, Flaxmill Lane, Pinchbeck, Spalding, Lincs PE11 3XQ Tel (01775) 720866 Fax (01775) 720877

Terry Rudd Motorcycles Ltd.

Proposed Alterations
& Extension To Existing

Fen Road, Holbeach, Spalding, Lincs.

Plan As Proposed

JCP 1:50 Nov. 03

3149 - 001