
DWG. No.	ISSUE.
3149 - 002	


ALL DIMENSIONS IN mm DO NOT SCALE : IF IN DOUBT ASK

COPYRIGHT
THIS DRAWING IS PRIVATE AND CONFIDENTIAL AND IS SUPPLIED ON THE EXPRESS CONDITION THAT IT IS NOT TO BE USED FOR ANY PURPOSE OR COPIED OR COMMUNICATED TO ANY THIRD PARTY WITHOUT THE PERMISSION OF PODDINGTONS

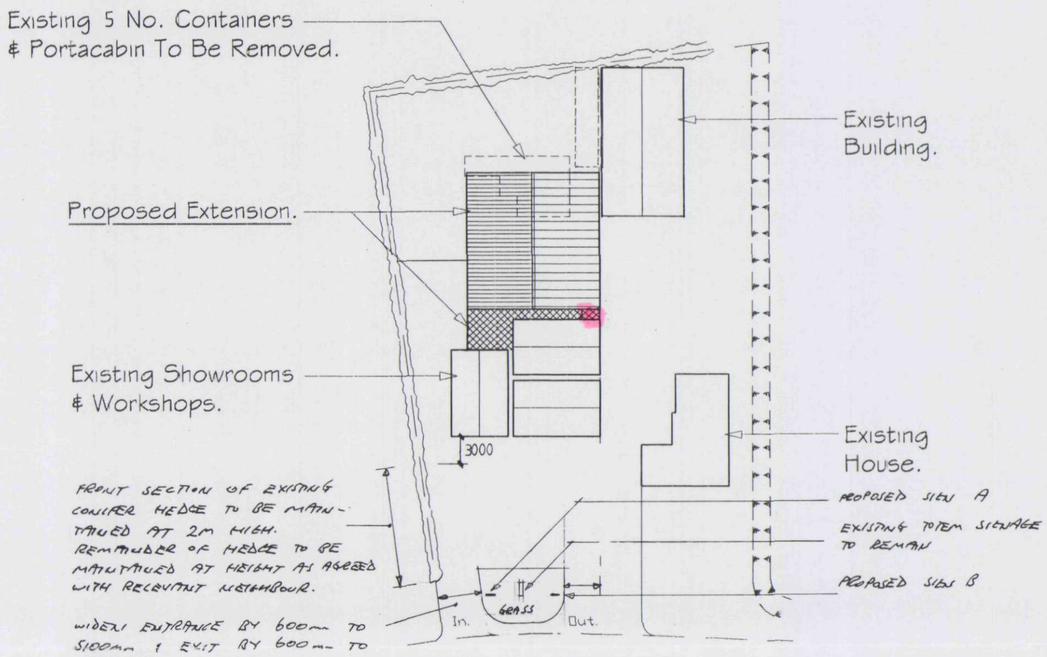


Proposed Site Plan.

Scale 1:500

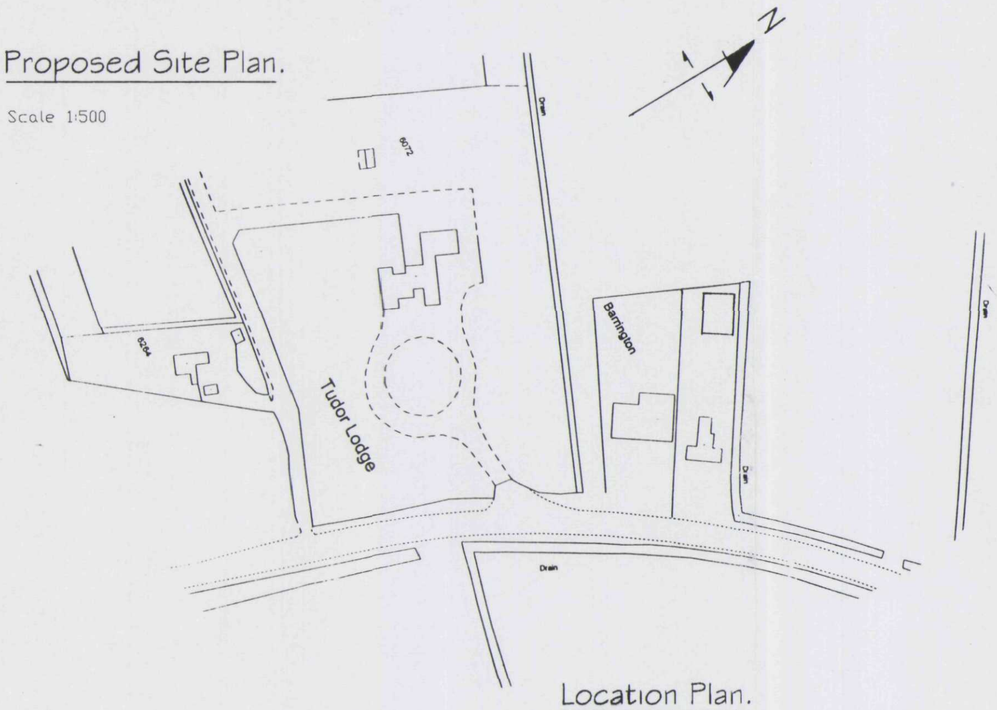

Location Plan.

Scale 1:1250

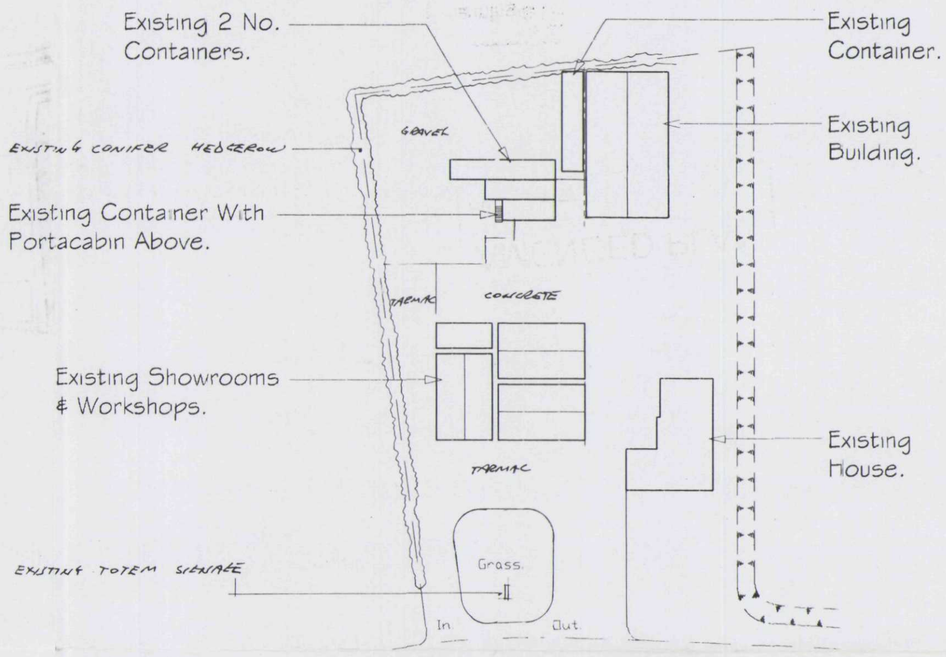

Existing Site Plan.

AMENDED PLAN
Ref. A2

SHDC
Planning & Development
15 JUN 2004
Ref: 1463/03

C ADD INFILL 14-6-04
B ENLARGE CAR PARK, ADD SIGNAGE & LANDSCAPING 11-6-2004
A 25-5-04
ISSUE | DESCRIPTION | APPR'd | DATE

PODDINGTONS
Architectural Design Consultants
Est. 1969
Rabolt Hollow, Church Lane, North Rauceby, Sleaford, Lincs. NG34 8QU Tel. (01529) 488033 Fax. (01529) 488044

Client.
Terry Rudd Motorcycles Ltd.

Project.
Proposed Alterations Extension To Existing.
Fen Rd. Holbeach, Spalding, Lincs.

Drawing.
Proposed Site & Location Plan.

Drawn.	Scale.	Date.	Checked.	Approved.
JCP	1:500	Oct. 03		

DWG. No. 3149 - 002 ISSUE C