
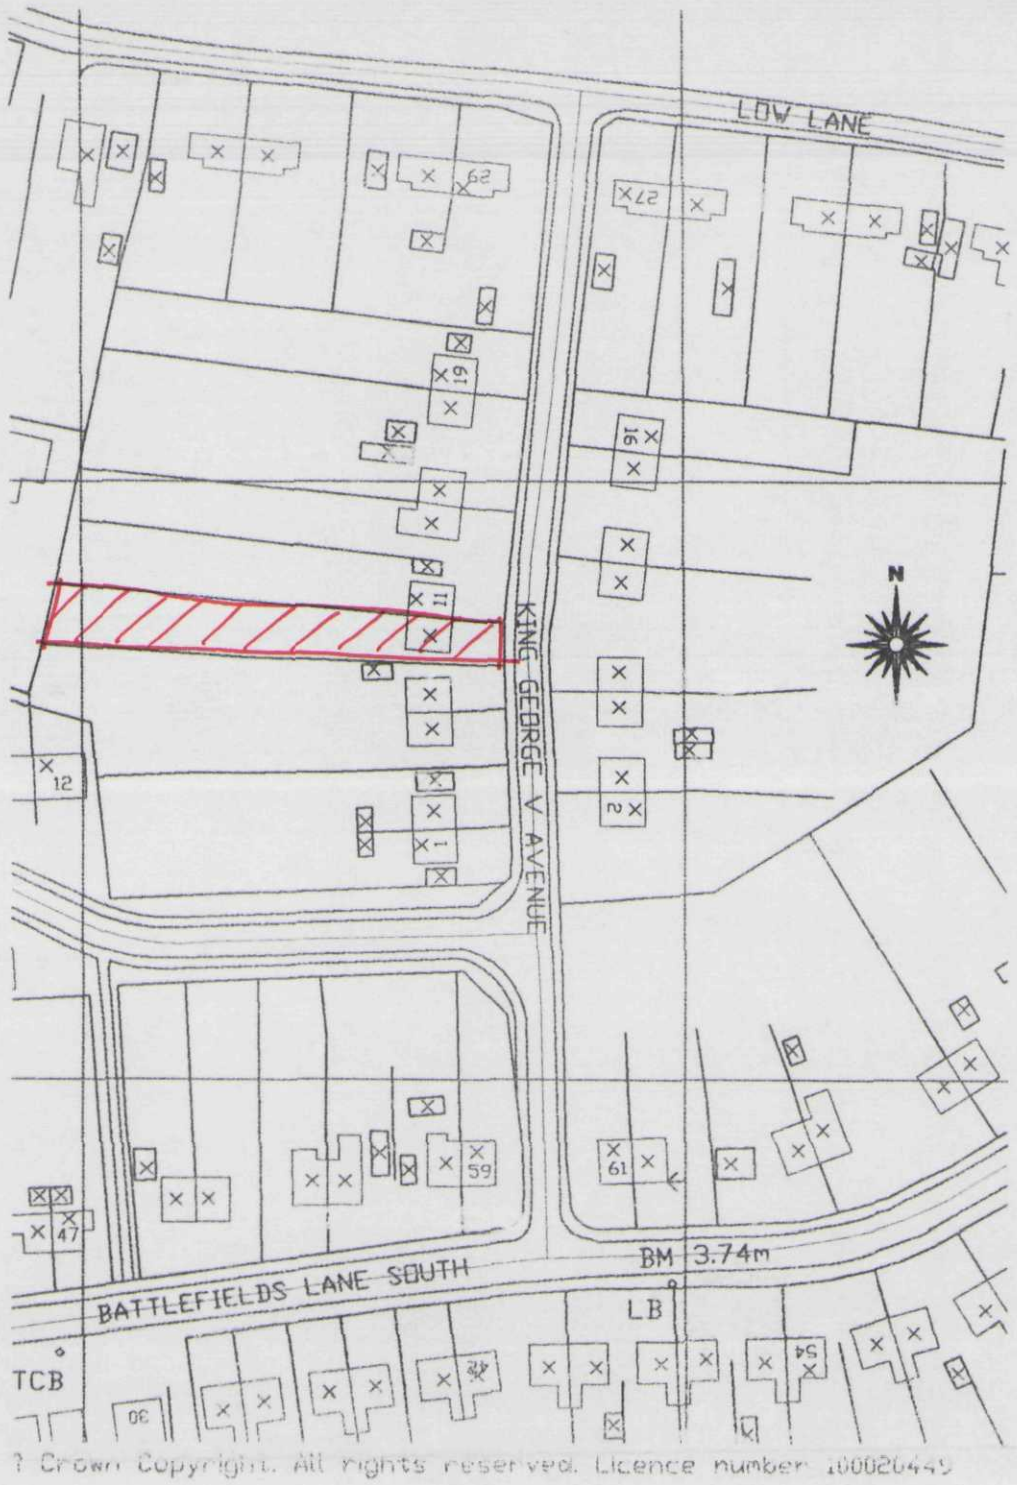


? Crown Copyright. All rights reserved. Licence number 100026449

LOCATION PLAN
Scale 1:1250

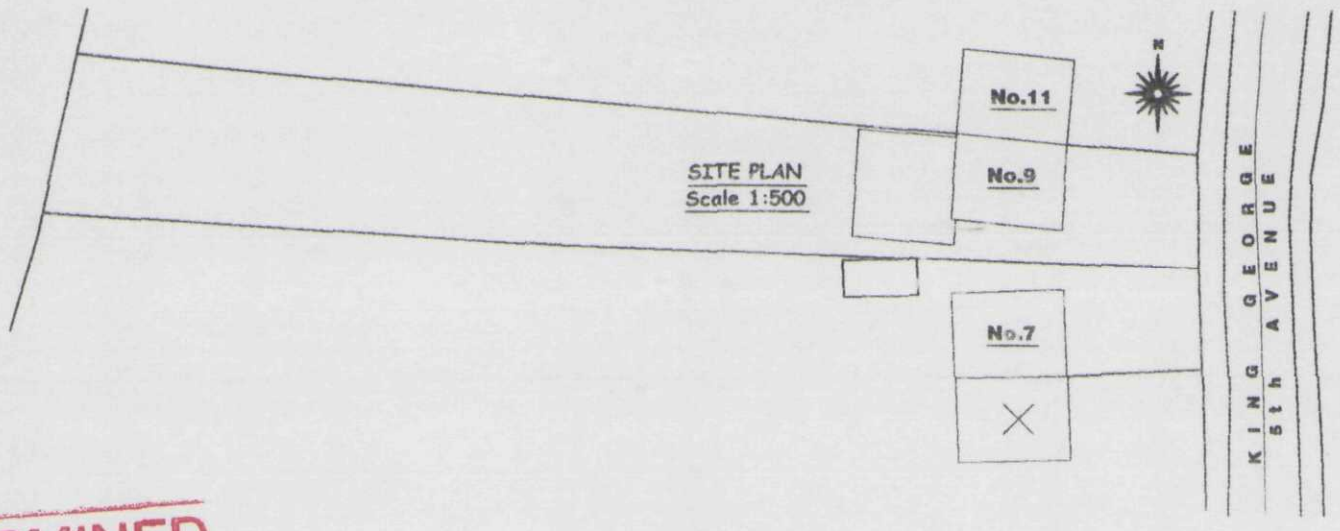

SITE PLAN
Scale 1:500

DETERMINED PLAN

SHDC
Planning & Development
02 NOV 2004
Ref: 1474/04

remway design Ltd
3, Rembrandt Way
Spalding
Lincs
PE11 3HX
Tel: 07815 112 058
Fax: 01775 768 921
e-mail: jason@remwaydesign.co.uk

Site :
Ms D Kent
No.9 King George 5th Ave
Holbeach
PE12 7PL

Client :
Proposed Ground Floor
Kitchen, Bathroom & Utility
Rear Extension

Date : oct04 | Scale : 1:500/ 1:1250

Drawing No:
rem 952 - 02