





EAST/WEST ELEVATION

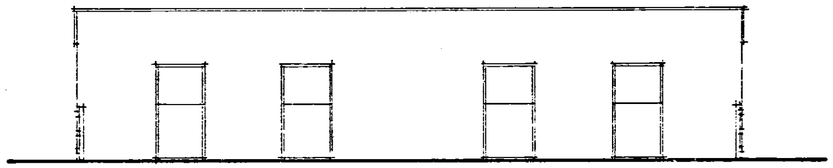


ELEVATION FROM INSIDE YARD

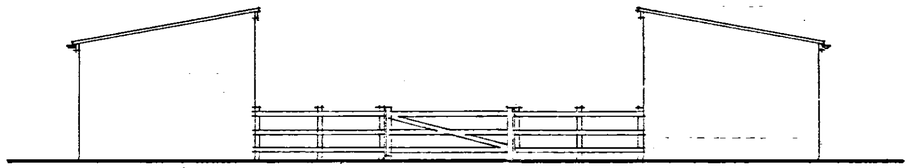

NORTH/SOUTH ELEVATION.

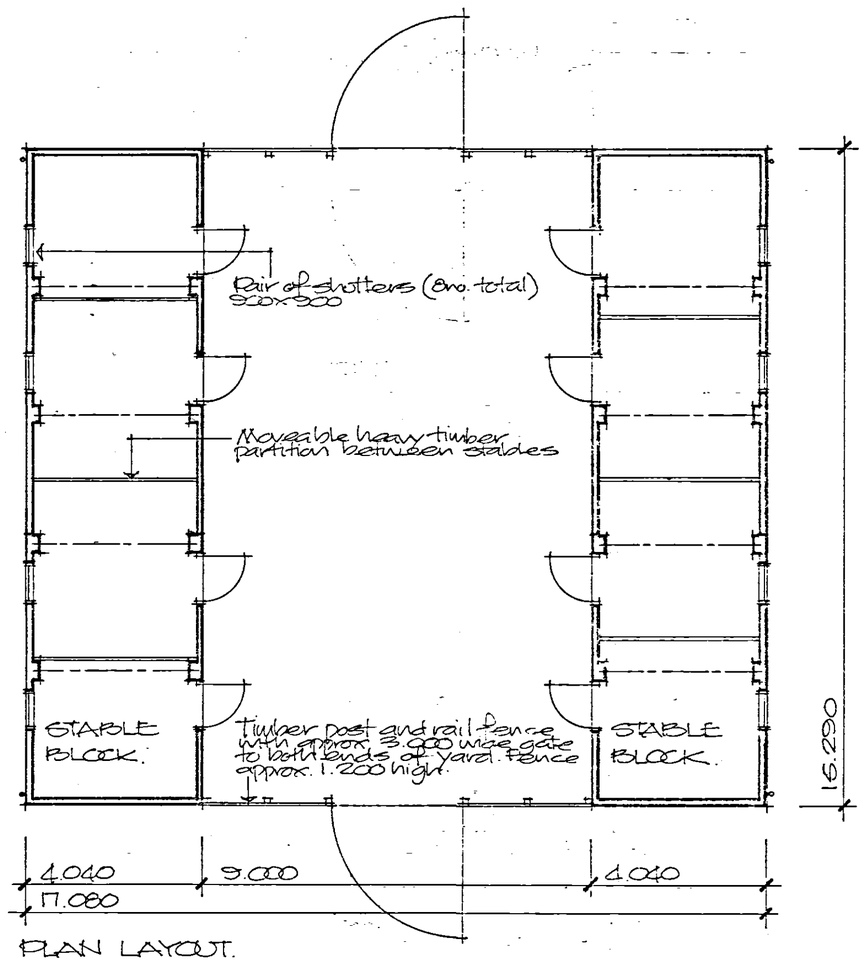


PLAN LAYOUT.

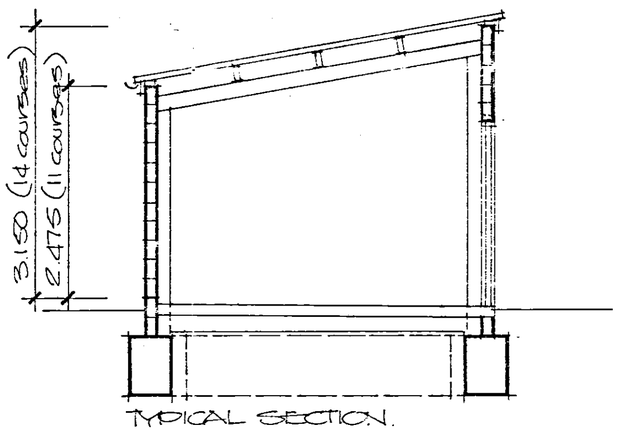


TYPICAL SECTION.

DETERMINED PLAN

SHDC Planning & Development 03 NOV 2004 Ref: 1478/04

Project
PROPOSED STABLES
HOLBEACH DROVE GATE
HOLBEACH DROVE,
SPALDING.

ALAN HORNSBY
ARCHITECTURAL SERVICES
'Little Acre'
Peak Hill, Cowbit,
Spalding, Lincs. PE12 6AW
Tel. Holbeach (01406) 380591

Client
MR & MRS C.A.WILLEY

Scale 1:100
Date October 04

Drg. no.
04/61/02.