


Side View Front View


Suggested method of installing an appliance under an associated independent canopy

Detail A


Proposed Plan.

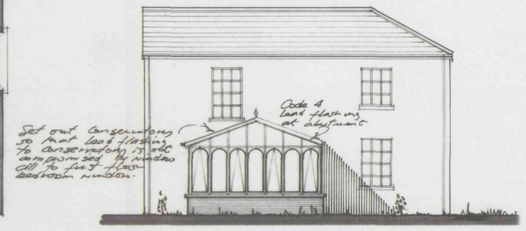


North Elevation.

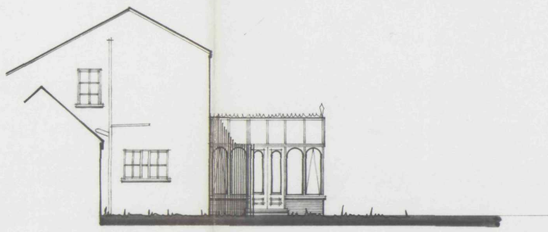


East Elevation.

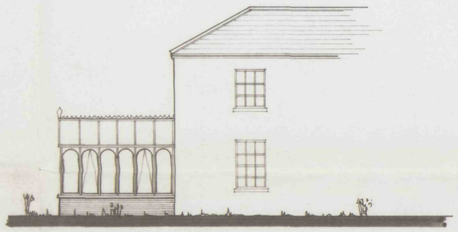


West Elevation.

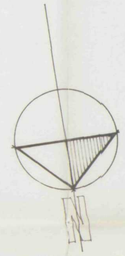


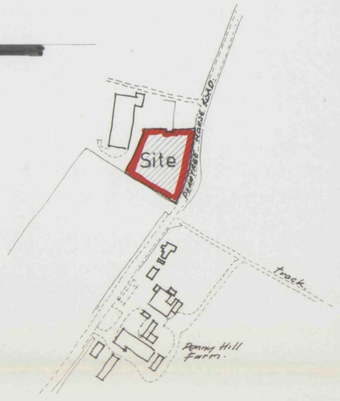


Location Plan 1:2500

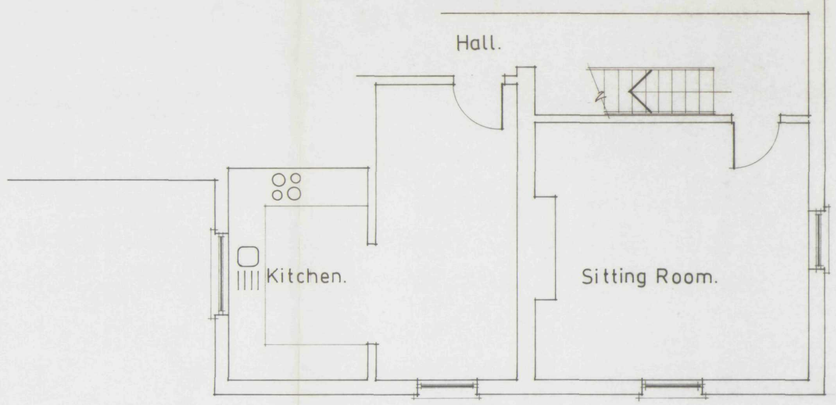

Existing Plan.

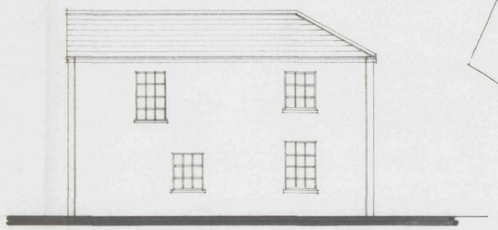

Existing North Elevation.

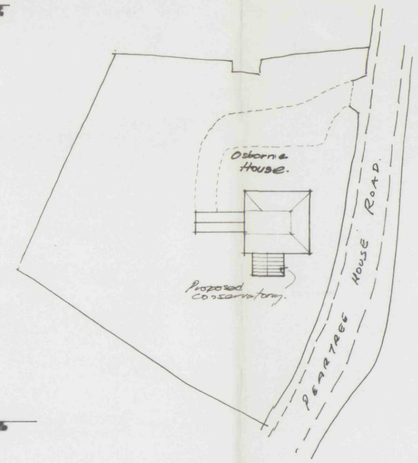

Site Plan 1:500

SHDC
PLANNING & DEVELOPMENT
10 DEC 2003
Ref. 1488/03

DETERMINED PLAN

PROJECT

Adam Taylor
Holbeach, Spalding.
Lincs.

DRAWING TITLE

Scheme 2

SCALE 1:50, 1:100 DATE Oct 2003

DRAWN PGodfrey CHECKED PG.

Peter Godfrey
ASSOCIATE CHARTERED INSTITUTE OF BUILDING
Building and Design Consultant
CHELWOOD HOUSE, SHERNBORNE ROAD,
DERSINGHAM, KING'S LYNN.
NORFOLK. PE31 6HZ.
Tel/Fax: 01485 543765 Mobile: 07885 645605

DRAWING NUMBER REVISION
9/03/2494·02

1) This drawing has been prepared to cover matters which are the requirements of the Building Regulations/Planning and is not intended to constitute a full specification of the work.
2) Do not scale this drawing.
3) All dimensions, details, components and assemblies shall be verified by the contractor **PRIOR** to construction, manufacture or supply.
4) Any conflicting information, errors or omissions shown or implied on this drawing shall be referred to **PETER GODFREY PRIOR** to construction or ordering of materials.
5) This drawing and the works depicted are the **Copyright of PETER GODFREY** and may not be copied in part or whole without written permission.

H&K 139