

SCOPE OF WORK: New single storey [illegible] to form porch/lobby. New conservatory. New [illegible] garage. Demolish existing prefab concrete garage.

ROOF FINISH: Matching colour tiles to [illegible] (Marley Ludlow in red sf?)


WALLS: Matching finish to existing house - smooth render painted white.

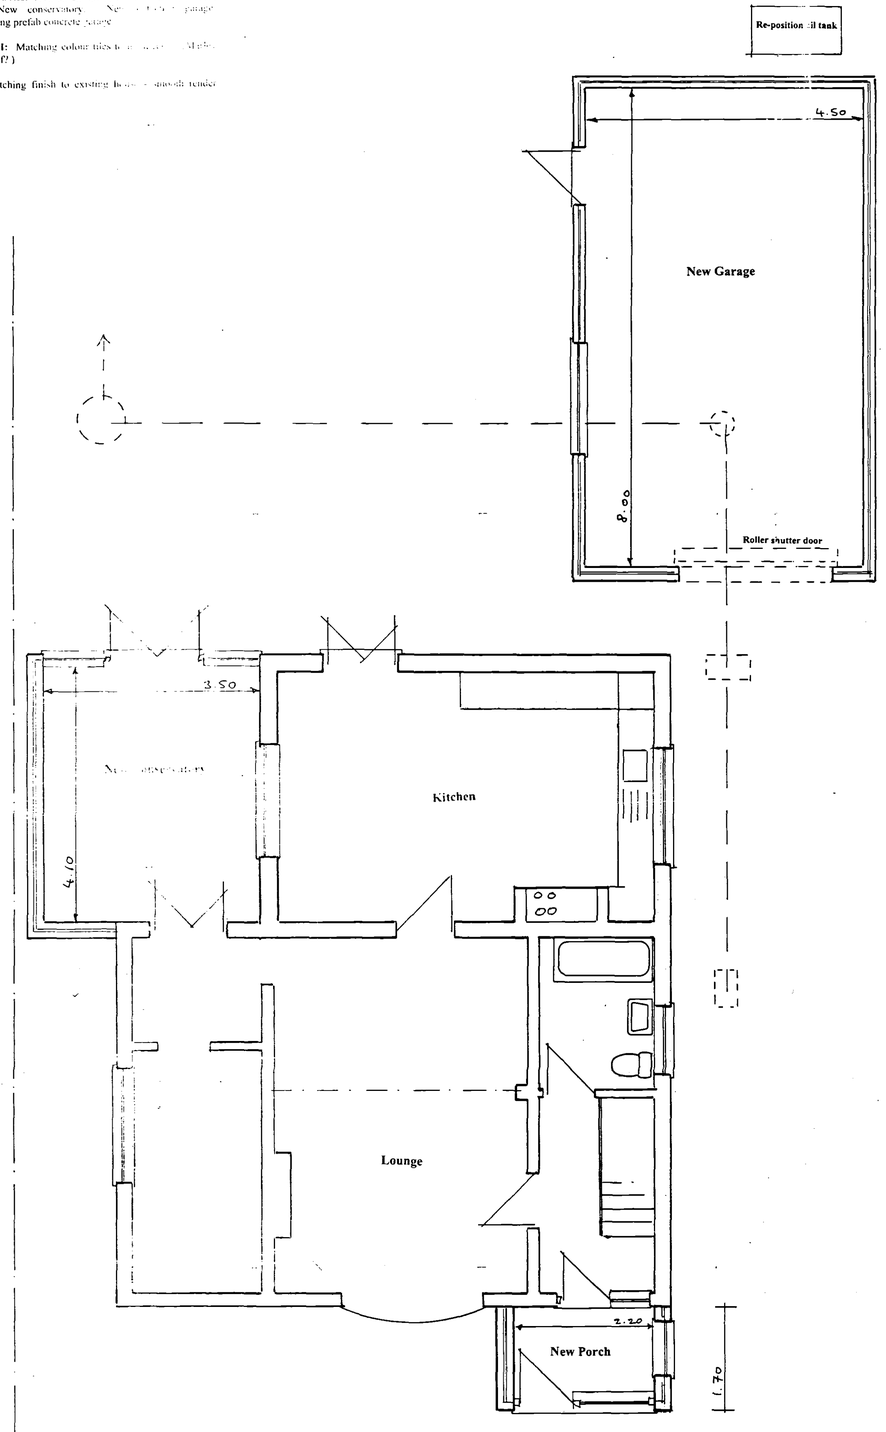

GROUND FLOOR PLAN

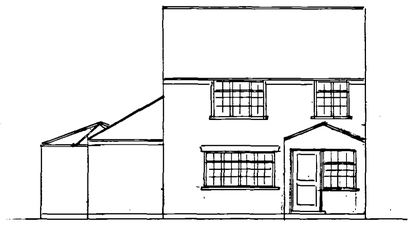


FRONT ELEVATION

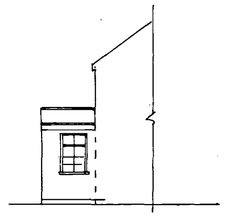


SIDE ELEVATION




REAR ELEVATION

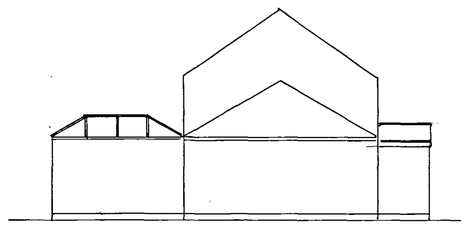


SIDE ELEVATION

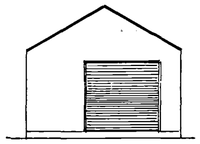

FRONT ELEVATION

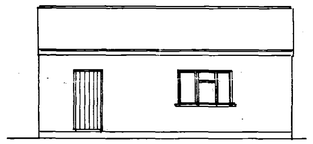


SIDE ELEVATION

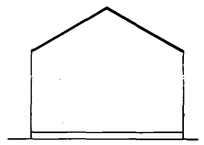


REAR ELEVATION



SIDE ELEVATION

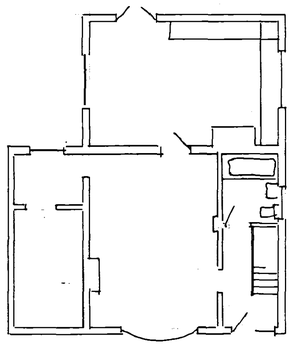

EXISTING GROUND FLOOR

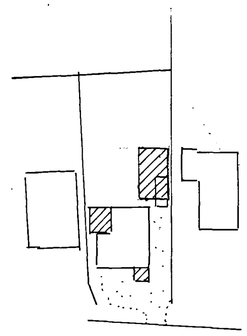

BLOCK PLAN 1:500

DETERMINED
PLAN

SHDC
PLANNING & DEVELOPMENT
11 DEC 2003
Ref. 1491/03

PROPOSED NEW FRONT PORCH, CONSERVATORY AND DETACHED GARAGE FOR MR J McADAM AT ROSE DENE HOLBEACH DROVE

N. P. BRANSTON. arics.,mciob
400 EASTFIELD ROAD,
PETERBOROUGH,
PE1 4RE
phone: 01733-348119
fax : 01733-358202

Scales:
1 : 100 1 : 50

Date:
DECEMBER 2003

Drawing Number:
23.104/1
DRAWING 1 OF 2