




Front Elevation 1:100

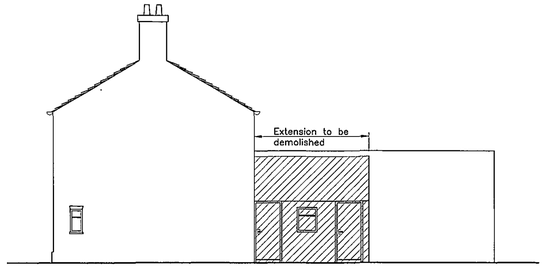


Right Side Elevation 1:100

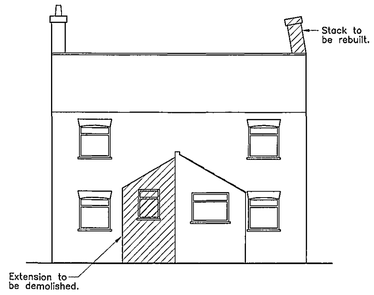


Rear Elevation 1:100

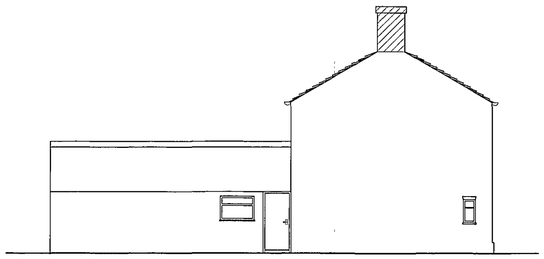


Left Side Elevation 1:100

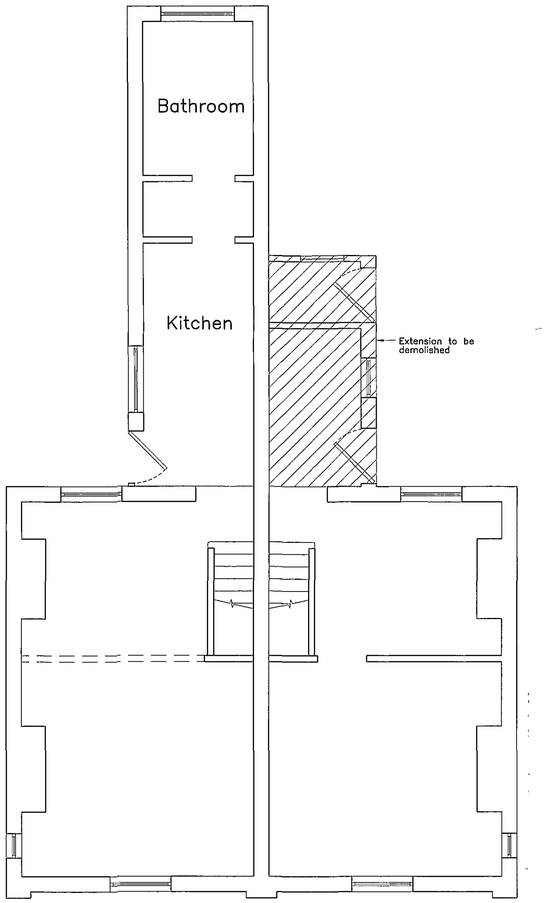

Existing Ground Floor Plan 1:50

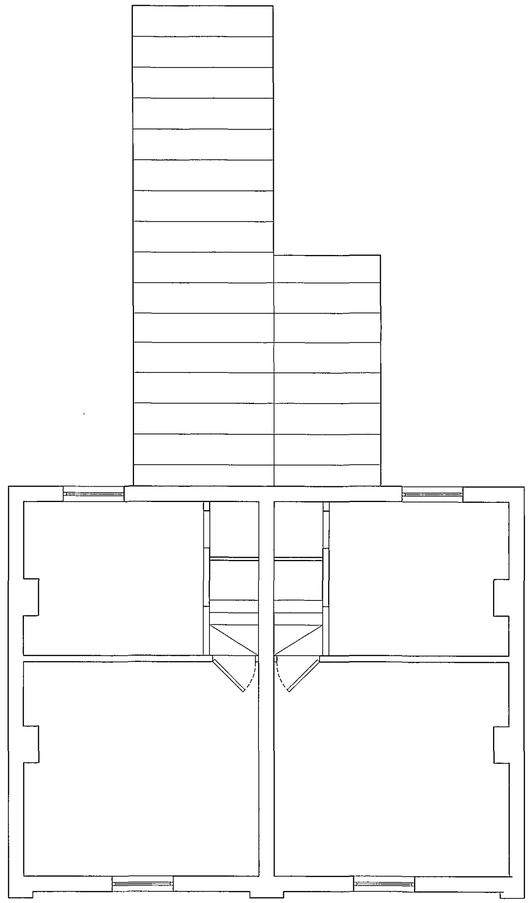

Existing First Floor Plan 1:50

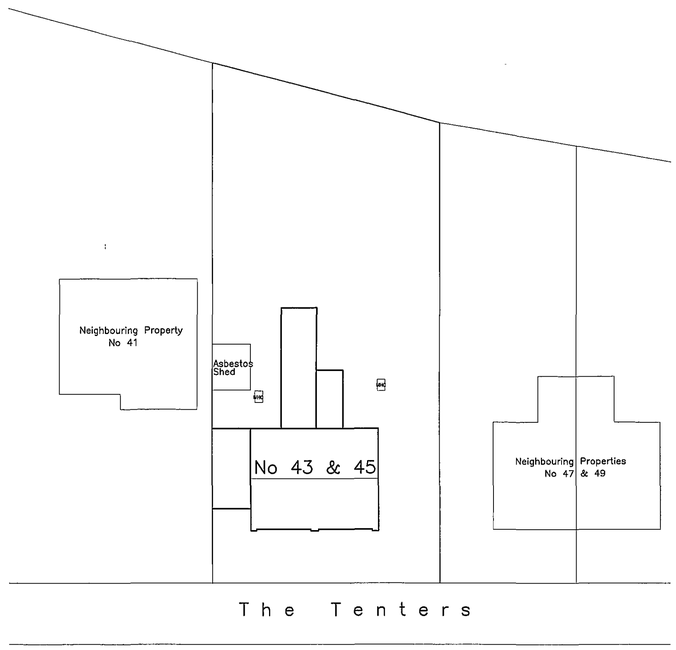

Existing Site Plan 1:200

DETERMINED PLAN

NOTES:

Copyright on all drawings prepared by Morton Consulting Engineers Limited is their property. Drawings and designs may not be reproduced in part or in whole without their written permission.

Please read, if in doubt ask. Change nothing without consulting the Engineers.

Contractor to check all dimensions on site before work starts or materials are ordered. Do not scale, if in doubt ask. All dimensions are in mm unless stated otherwise.

Where materials, products and workmanship are not fully specified they are to be of the standard appropriate to the works and suitable for the purpose stated in or reasonably to be inferred from the drawings and specification. All work to be in accordance with good building practice and BS 8000 to the extent that the recommendations define the quality of the finished work. Materials products and workmanship to comply with all British Standards and EOTA standards with, where appropriate, BS or EC marks.

All products and materials to be handled, stored, prepared and used or fixed in accordance with the manufacturers current recommendations.

The contractor is to arrange inspections of the works by the BCO (or NHBC) as required by the Building Regulations and is to obtain completion certificate and forward to the Engineer

12 DEC 2007
1494/07

REVISIONS	DATE

Morton Consulting Engineers Limited
Consulting Structural Engineers
1 Gordon Avenue
March
Cambridgeshire
PE15 8AJ
Tel : 01354 655454
Fax : 01354 660467

CLIENT
D T Tanner

PROJECT
43 & 45 The Tenters
Holbeach
Spalding
Lincs

TITLE
Existing Plans & Elevations

DRAWN: CB	DATE OF ISSUE:
CHECKED:	
DATE: October 2007	DRAWING NUMBER: M5146/01
SCALE: 1:50 1:100	