
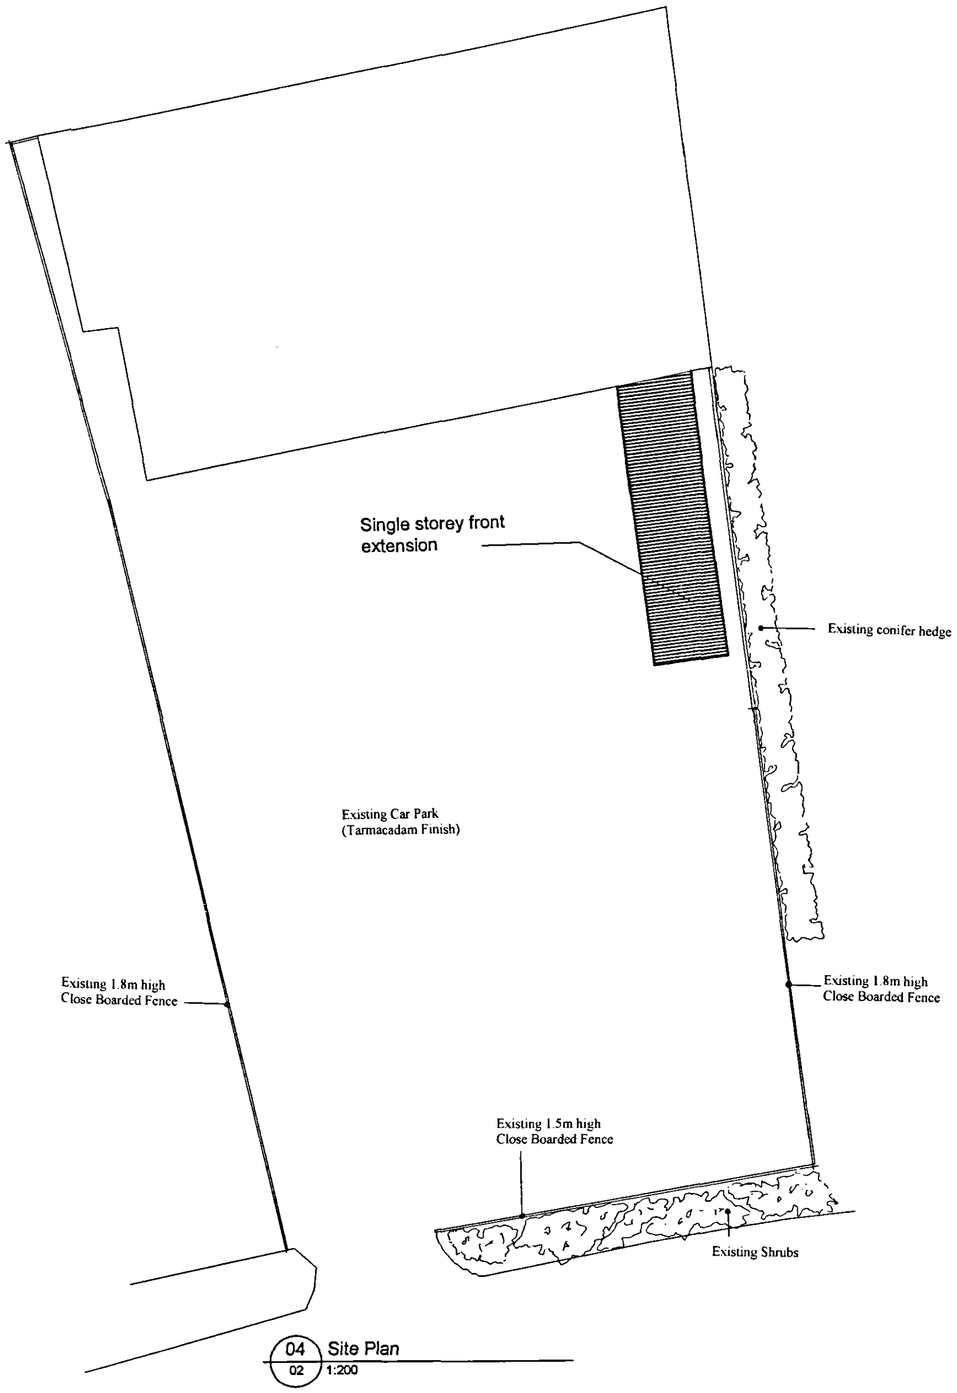


04 / 02 Site Plan
1:200

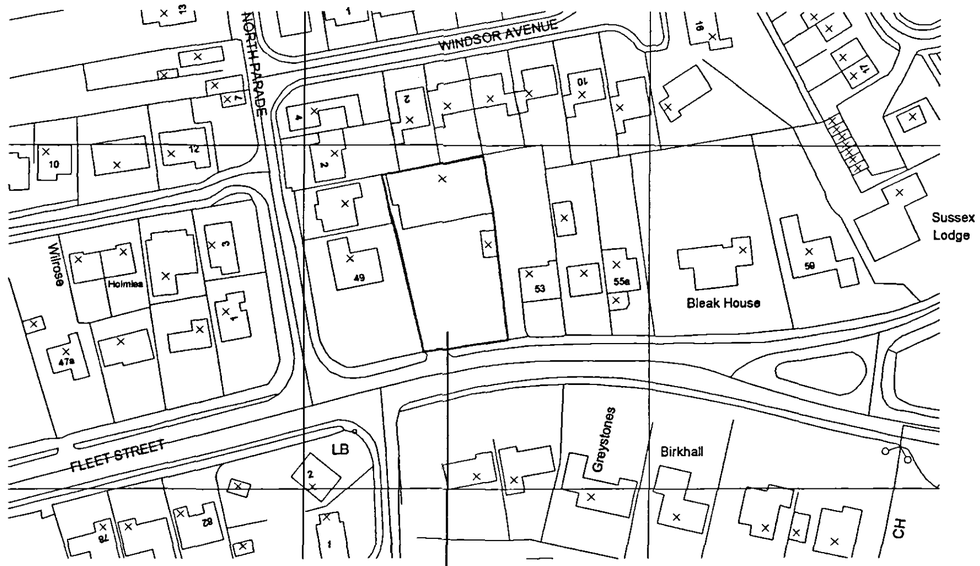

04 / 01 Location Plan
1:1250

- 1526/06

DETERMINED PLAN

Project Status
PLANNING

THESE DRAWINGS ARE NOT TO BE SCALED.
The contractor shall check and verify all dimensions and levels and report any apparent discrepancies to the architect prior to commencing work.

KING Architects
3 Burkitts Lane, Sudbury, Suffolk. CO10 2HB
Tel: +44 (0)1787 881770 Fax: +44 (0)1787 881773
design@kingarchitects.co.uk
www.kingarchitects.co.uk

Project Title
The Factory Shop LTD,
51 Fleet Street, Holbeach,
Spalding, Lincs

Drawing Title
Site Plan & Location Plan

Drawn By	Checked By
Scale: As shown	Date Drawn
Project Number: KA3066	Drawing Number: 06

Revision: △