

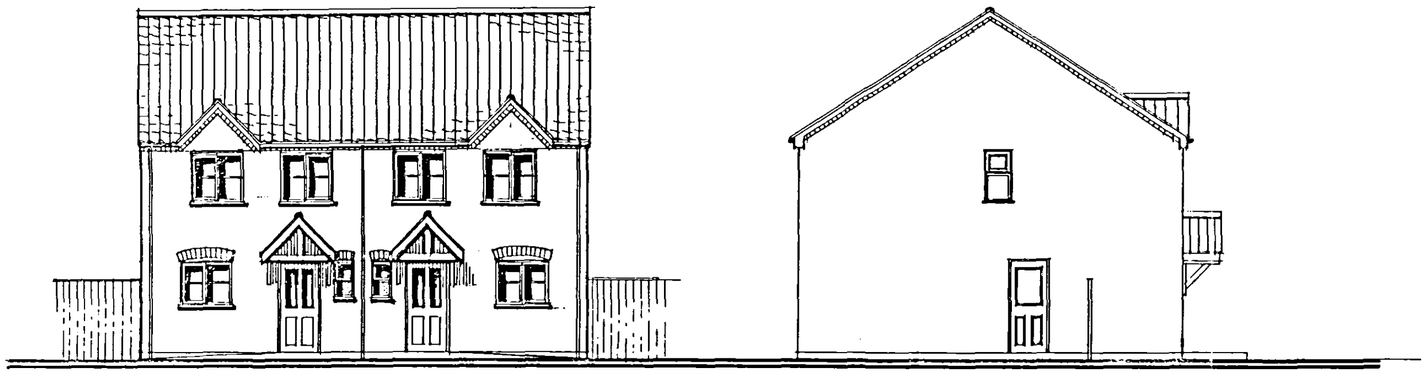



FRONT ELEVATION

SIDE ELEVATION

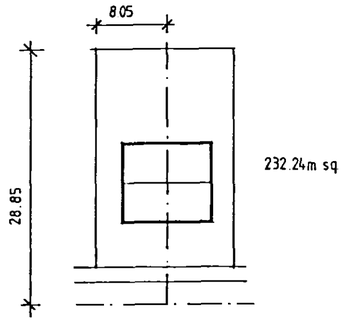

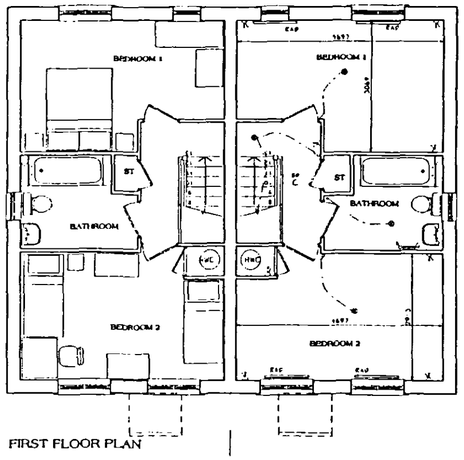

FIRST FLOOR PLAN

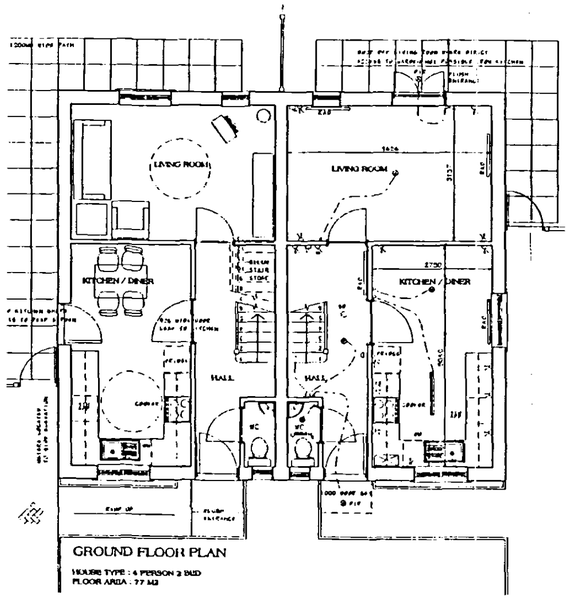

GROUND FLOOR PLAN

HOUSE TYPE : 4 PERSON 2 BED
FLOOR AREA : 77 M2

DRAWING
24 NOV 2005
ISSUED

DETERMINE
PLAN

SHDC
PLANNING & DEVELOPMENT
16 NOV 2005
Ref. 1573/05

Date:	Description:

REVISIONS

ALLISON HOMES

Allison House, Banbury Close, West Elloe Avenue
Spalding, Lincs. PE11 2SS

Telephone (01775) 724701 • Fax (01775) 762153
email: headoffice@allisonhomes.org

Allison Homes Eastern Limited is a Kier Residential company.

Project:
NENE 2

Drawing Title:
4 PERSON,
2 BED HOUSE

Date:	Scale:
4/7/01	1:100
Reference No:	**Drawn:** MAC
Drawing No:	**Revision:**

Do not scale directly from this drawing.
All discrepancies to be brought to the attention of the above office.

Summit DS (UK) 992448