



FRONT (WEST) ELEVATION
Scale: 1:100

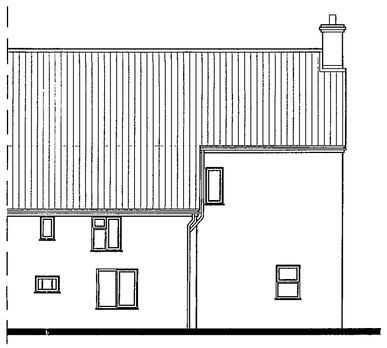


SIDE (NORTH) ELEVATION
Scale: 1:100




REAR(EAST) ELEVATION
Scale: 1:100

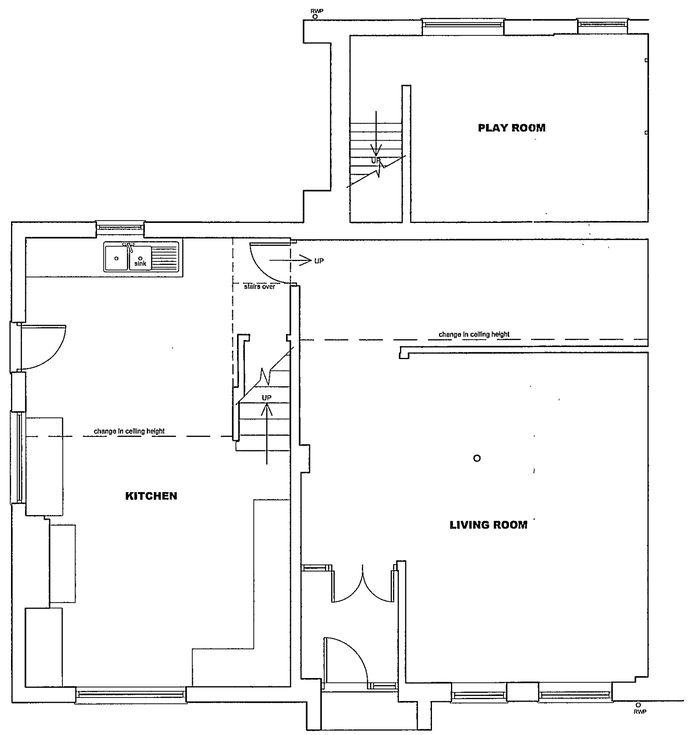


GROUND FLOOR LAYOUT
scale: 1:50

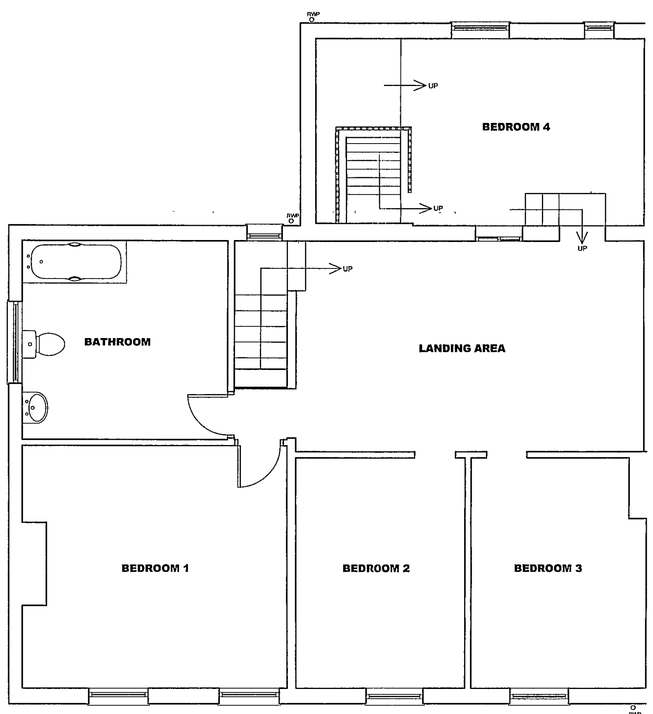

FIRST FLOOR LAYOUT
scale: 1:50

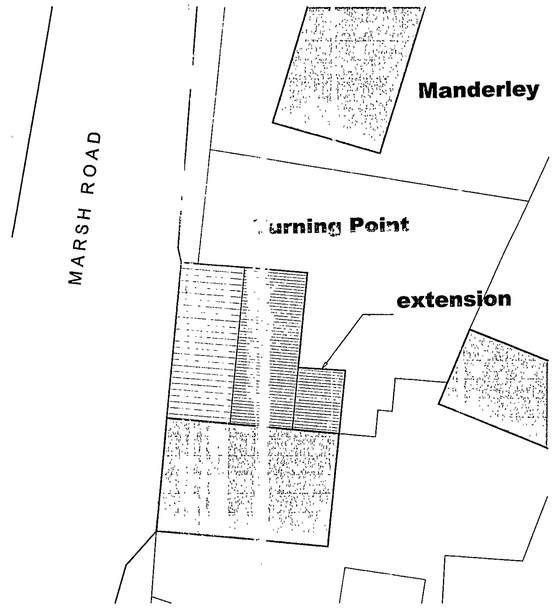

SITE PLAN
SCALE 1:200

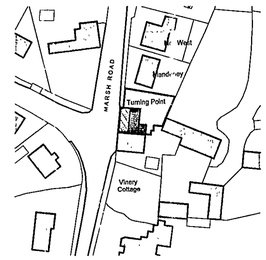

LOCATION PLAN
SCALE 1:1250

Notes.

This drawing must not be reissued, loaned or copied without the written consent of David Trundley Design Services Ltd.

All dimensions are in millimetres unless stated otherwise

It is recommended that information is not scaled off this drawing

This drawing should be read in conjunction with all other relevant information, specifications & schedules

If this drawing is received electronically it is the recipients responsibility to print the document at the correct scale

All dimensions to be checked on site prior to commencing work, all discrepancies to be advised immediately.

Planning
10 JAN 2008
Ref: 1583/07

DETERMINED
PLAN

A	08 01 08	RWP ADDED FOR PLANNING PERMISSION

Revisions

Preliminary | For Construction

david trundley design services
sandgate barn
lattington road
tilney all saints
king's lynn
norfolk pe34 4ry
t - 01553 617700
f - 01553 617874

Project Title:
TURNING POINT
MARSH LANE
HOLBEACH HURN
SPALDING

PROPOSED REFURBISHMENT TO EXISTING DWELLING & CONVERSION INTO TWO DWELLINGS

Drawing Title:
EXISTING PLANS AND ELEVATIONS
SITE & LOCATION PLAN

Scale:	Date:	Drawn:
1:50, 1:100 @A1	NOV 2007	SJ

Drawing Number:
07-289-01 A

Chartered Institute of Architectural Technologists