Notes:

This drawing must not be reissued, loaned or copied without the written consent of David Trundley Design Services Ltd.


All dimensions are in millimetres unless stated otherwise

It is recommended that information is not scaled off this drawing

This drawing should be read in conjunction with all other relevant information, specifications & schedules.


If this drawing is received electronically it is the recipients responsibility to print the document at the correct scale.

All dimensions to be checked on site prior to commencing work, all discrepancies to be advised immediately.

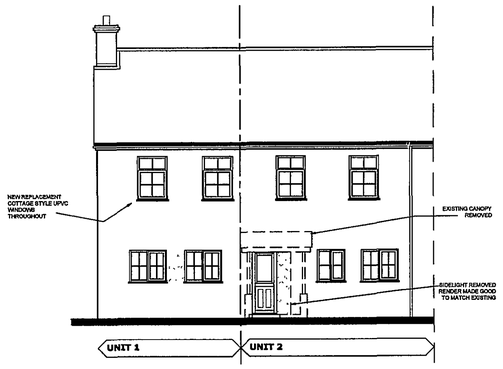


FRONT (WEST) ELEVATION

Scale: 1:100

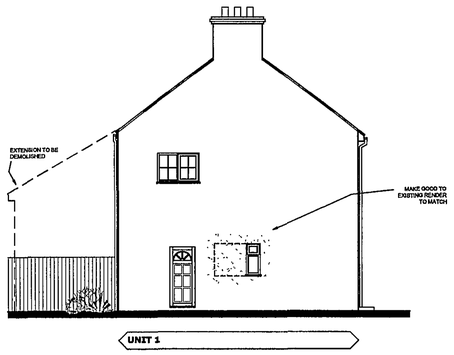


SIDE (NORTH) ELEVATION

Scale: 1:100

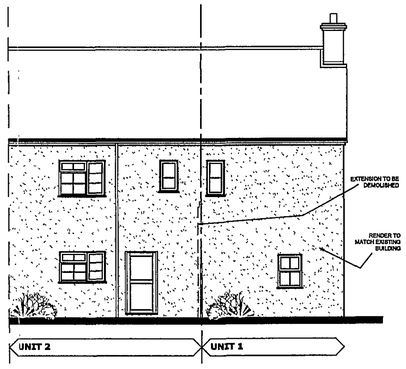


REAR(EAST) ELEVATION

Scale: 1:100

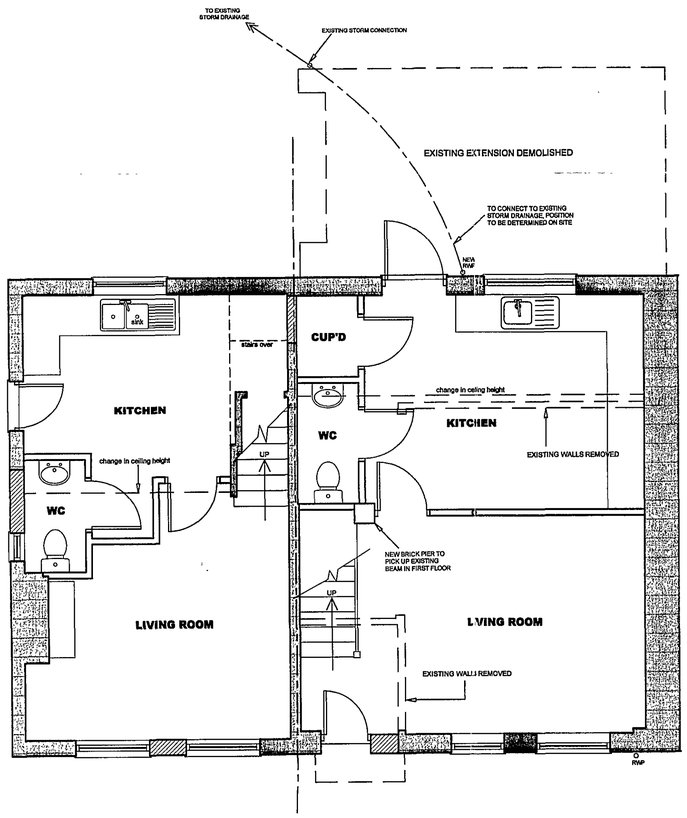


GROUND FLOOR LAYOUT

scale: 1:50

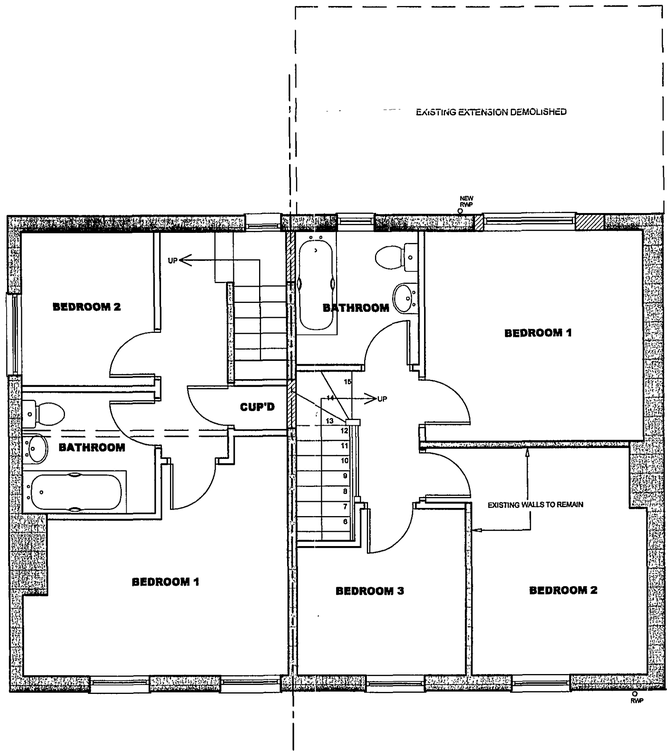

FIRST FLOOR LAYOUT

scale: 1:50

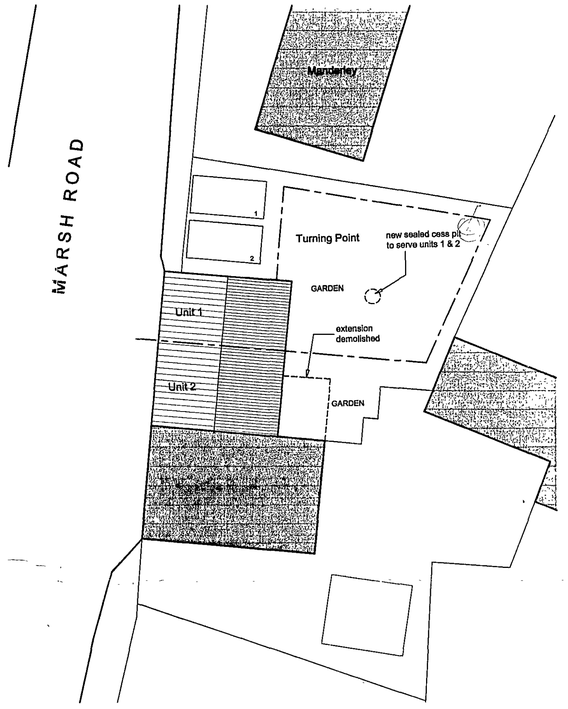

SITE PLAN

SCALE 1 200

C	14 01 08	REVISED FIRST FLOOR LAYOUT TO CLIENTS COMMENTS
B	08.01.08	REVISED TO INCLUDE STORM & FOUL WATER INFORMATION
A	29 11 07	REVISED TO SUIT CLIENTS COMMENTS

Revisions

Preliminary | For Construction

david trundley design services
salgate barn
lutington road
tilney all saints
kings lynn
norfolk pe34 4sy
t - 01553 617700
f - 01553 617874

SHDC
Planning & Development
15 JAN 2008
Ref: 1583/07

DETERMINED PLAN

AMENDED PLAN

Project Title:

TURNING POINT
MARSH LANE
HOLBEACH HURN
SPALDING

PROPOSED REFURBISHMENT TO EXISTING DWELLING & CONVERSTION INTO TWO DWELLINGS

Drawing Title:

PROPOSED PLANS AND ELEVATIONS AND SITE PLAN

Scale:	Date:	Drawn:
1:50, 1:100 @A1	NOV 2007	SJ

Drawing Number:

07-289-02 C

Chartered Institute of Architectural Technologists