

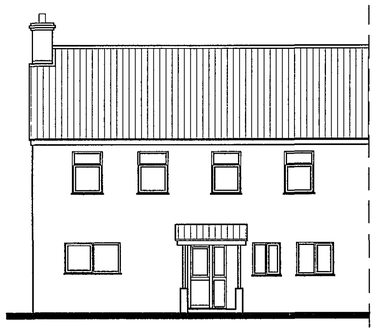


FRONT (WEST) ELEVATION
Scale: 1:100

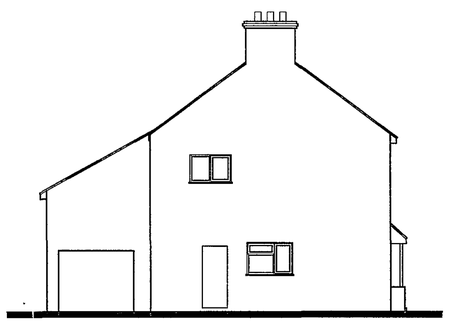

SIDE (NORTH) ELEVATION
Scale: 1:100

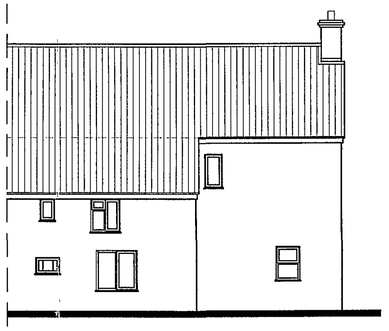

REAR(EAST) ELEVATION
Scale: 1:100

Notes.

This drawing must not be reissued, loaned or copied without the written consent of David Trundley Design Services Ltd


All dimensions are in millimetres unless stated otherwise

It is recommended that information is not scaled off this drawing


This drawing should be read in conjunction with all other relevant information, specifications & schedules

If this drawing is received electronically it is the recipients responsibility to print the document at the correct scale


All dimensions to be checked on site prior to commencing work, all discrepancies to be advised immediately.

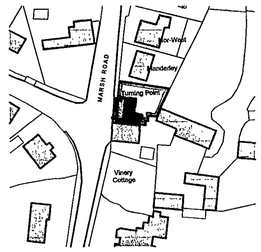


LOCATION PLAN
SCALE 1:1250

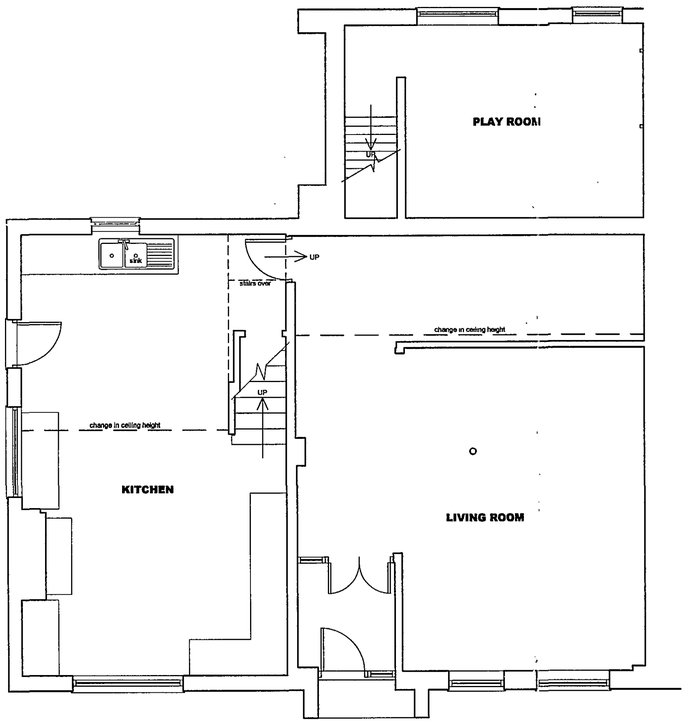

GROUND FLOOR LAYOUT
scale: 1:50

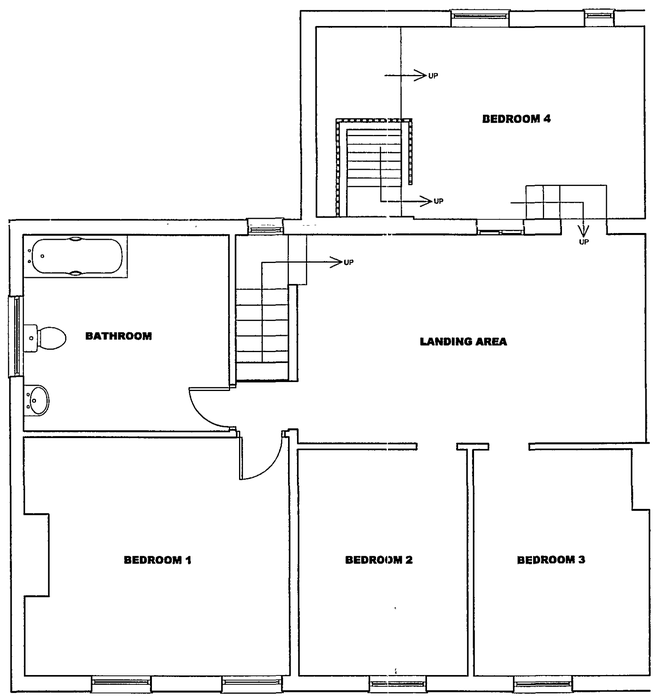

FIRST FLOOR LAYOUT
scale: 1:50

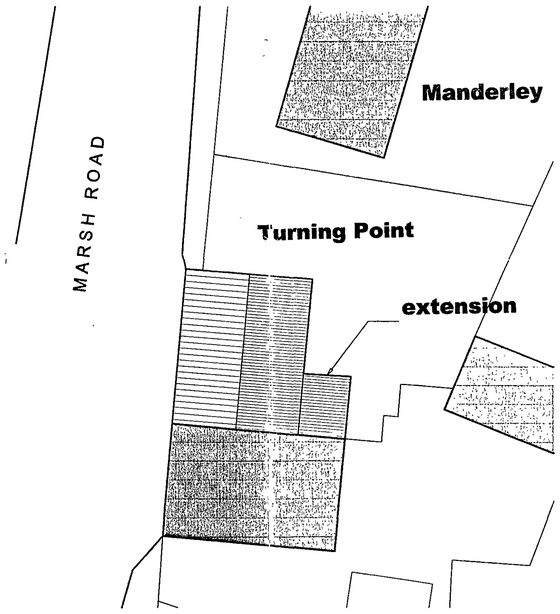

SITE PLAN
SCALE 1:200



Site
Planning Group
- 3 DEC 2007
Ref: 1583/07

Revisions		
Preliminary		For Construction

david trundley
design services
salgate barn
lexington road
tinwy ait estate
tuxlo lynn
norfolk pe34 4ty
t - 01553 617720
f - 01553 617874

Project Title:
TURNING POINT
MARSH LANE
HOLBEACH HURN
SPALDING

PROPOSED REFURBISHMENT TO EXISTING DWELLING & CONVERSION INTO TWO DWELLINGS

SUPERSEDED

Drawing Title:
EXISTING PLANS AND ELEVATIONS
SITE & LOCATION PLAN

Scale:	Date:	Drawn:
1:50, 1:100 @A1	NOV 2007	SJ

Drawing Number:
07-289-01

Chartered Institute of Architectural Technologists