
NOTES

CONTRACTOR TO CHECK ALL DIMENSIONS ON SITE
DO NOT SCALE

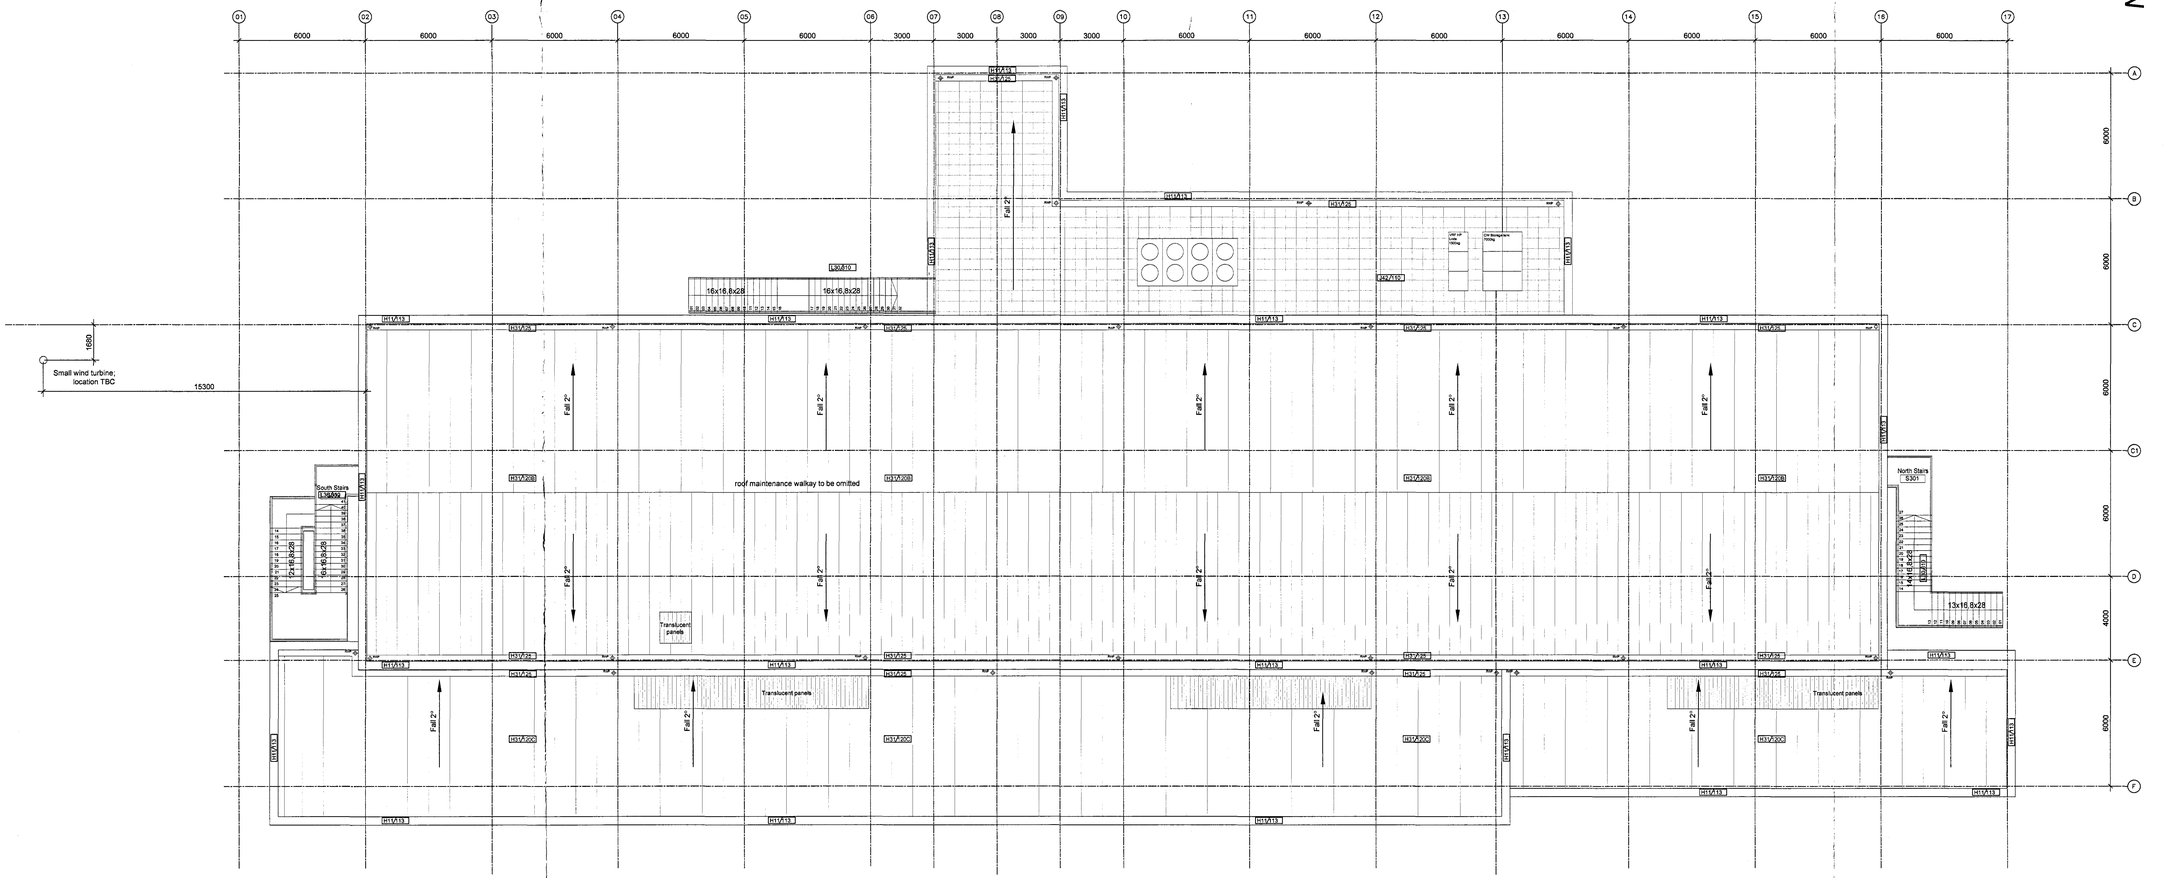

ROOF PLAN, SCALE 1:100

Section to be read in conjunction with Outline Building Specification 9006

SHDC PLANNING & DEVELOPMENT 13 DEC 2006 Ref. 17231/06

DETERMINED PLAN

Rev	Description	Date	Drwn
B	Translucent panles reduced where necessary, wind turbine introduced, staircases amended	12.12.06	ks
A	North staircase added	23.10.06	ks

UNIVERSITY OF LINCOLN

UL Architects
PLANNING & DEVELOPMENT DIVISION
ESTATES AND FACILITIES
BERVICE BUILDING
BRAYFORD POOL
LINCOLN, LN6 7TS
TEL: 01522 886149 FAX 01522 886047

PROJECT.	**Holbeach Development Phase 2**
No.	**442**
DWG TITLE.	**Proposed Roof Plan**
DWG No.	**1002**
REV	**B**
DRWN BY.	**ks**
CHECKED BY.	
SCALE. A0@	**1:100**
DATE	**26/09/06**