
NOTES

CONTRACTOR TO CHECK ALL DIMENSIONS ON SITE
DO NOT SCALE

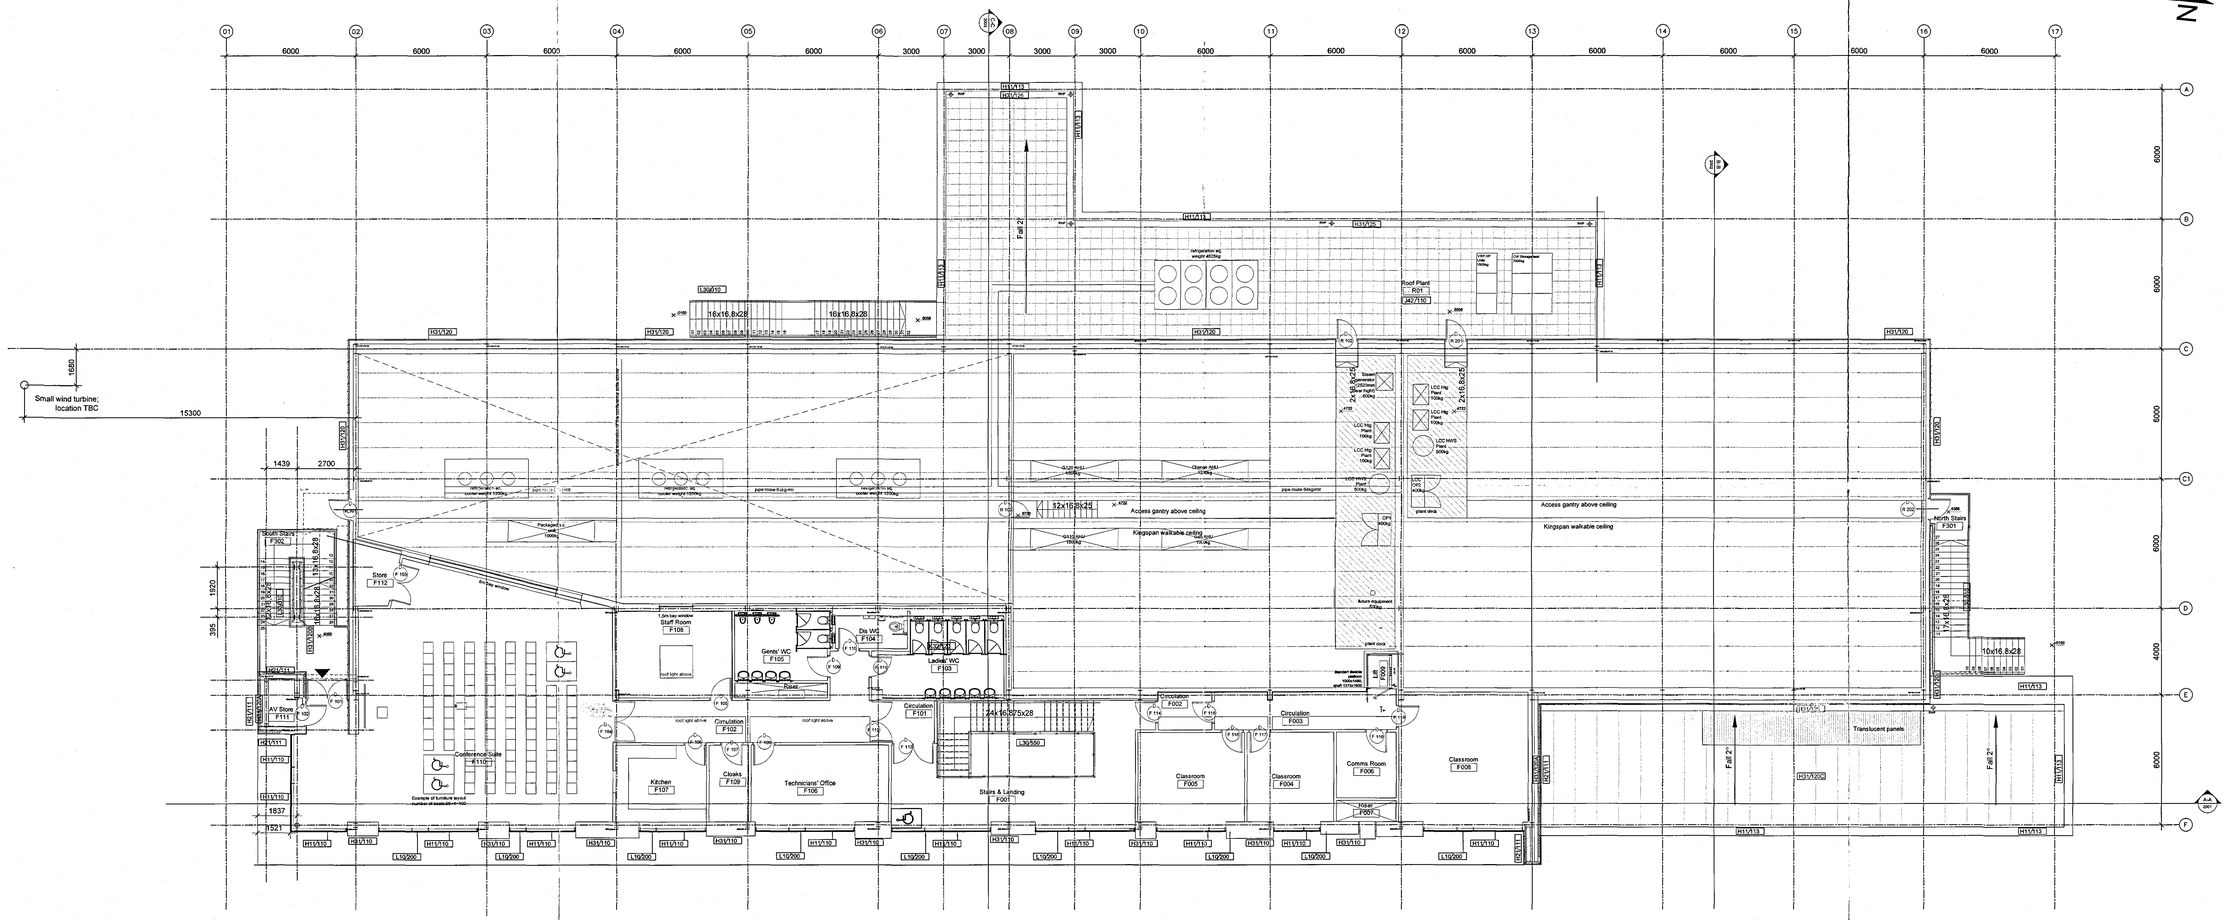

FIRST FLOOR PLAN, SCALE 1:100

Section to be read in conjunction with Outline Building Specification 9006

For internat finishes see following drawings:

1050 - Fire Strategy Ground Floor
1051 - Fire Strategy First Floor

1100 - Ceiling finishes - Ground Floor
1101 - Ceiling finishes - First Floor

1110 - Wall finishes - Ground Floor
1111 - Wall finishes - First Floor

1120 - Floor finishes - Ground Floor
1121 - Floor finishes - First Floor

Rev	Description	Date	Drwn
C	Staircases & gantries amended amended, wind turbine introduced	12.12.06	ks
B	Door schedule ref. added , lift amended	15.11.06	ks
A	North staircase added Access gantry amended	23.10.06	ks

SHDC PLANNING & DEVELOPMENT 13 DEC 2006 Ref. 1723/06

DETERMINED PLAN

UNIVERSITY OF LINCOLN

UL Architects
PLANNING & DEVELOPMENT DIVISION
ESTATES AND FACILITIES
SERVICE BUILDING
BRAYFORD POOL
LINCOLN, LN6 7TS
TEL: 01522 886749 FAX:01522 886547

PROJECT.	**Holbeach Development Phase 2**
No.	**442**
DWG TITLE.	**Proposed First Floor**
DWG No.	**1001**
REV	**C**
DRWN BY.	**ks**
CHECKED BY.	
SCALE. A0@	**1:100**
DATE	**26/09/06**