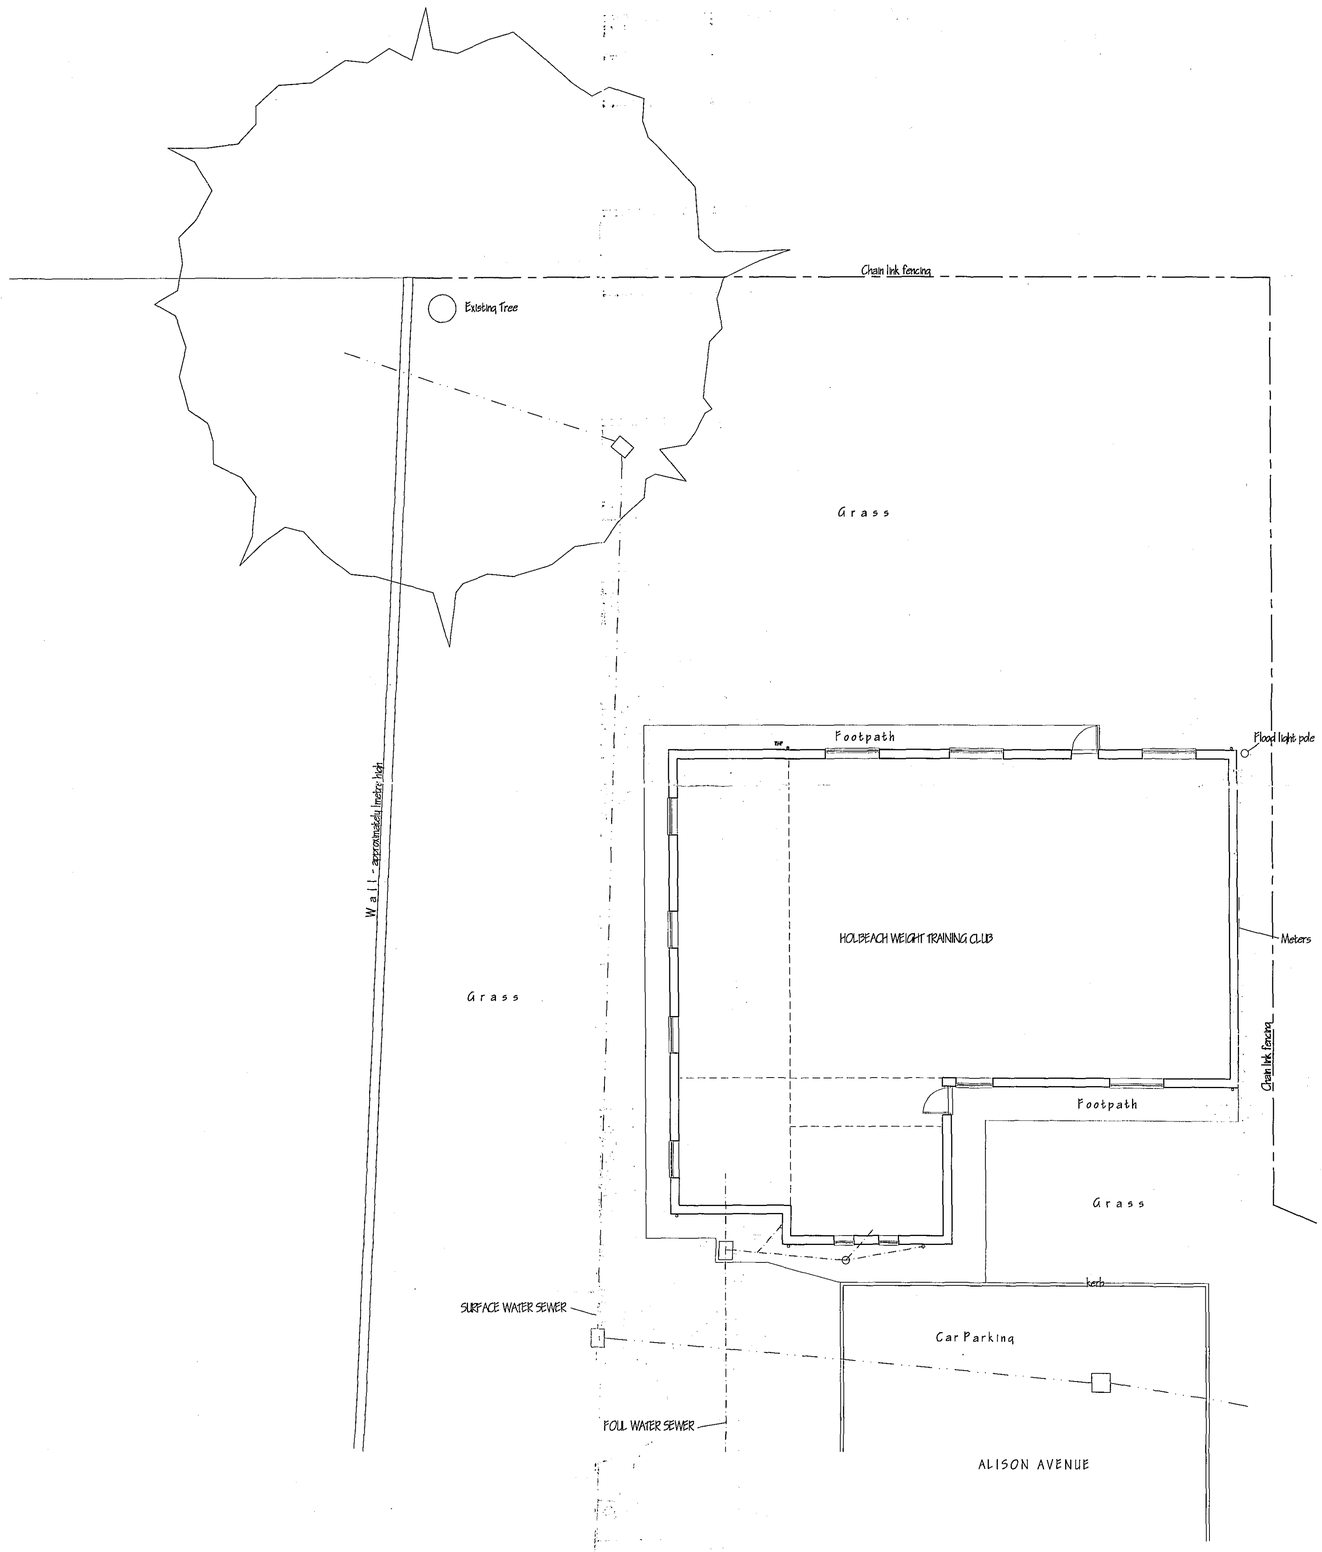

FLOOR & SITE LAYOUT.

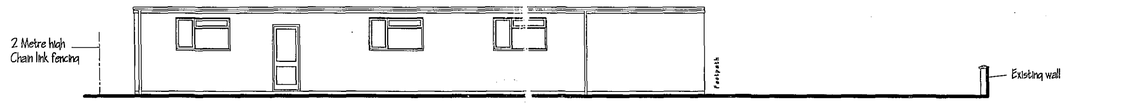

REAR ELEVATION

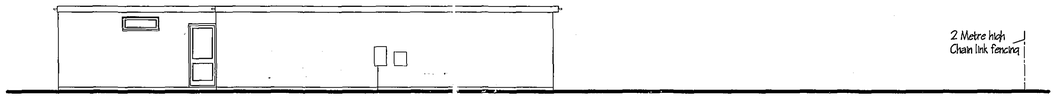

SIDE ELEVATION

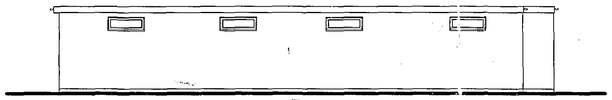

SIDE ELEVATION

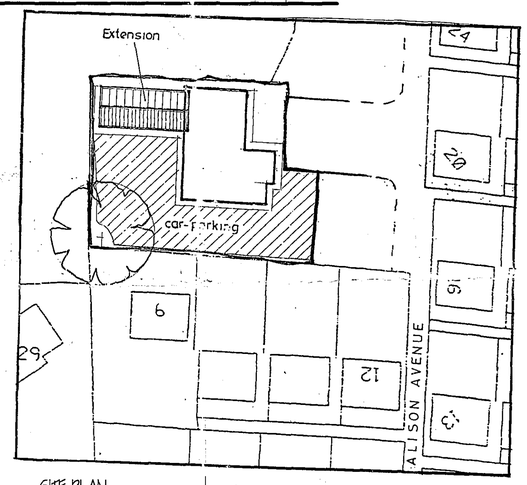

SITE PLAN.
1/500

SHDC
Planning & Development
19 DEC 2005
Ref: 1725/05

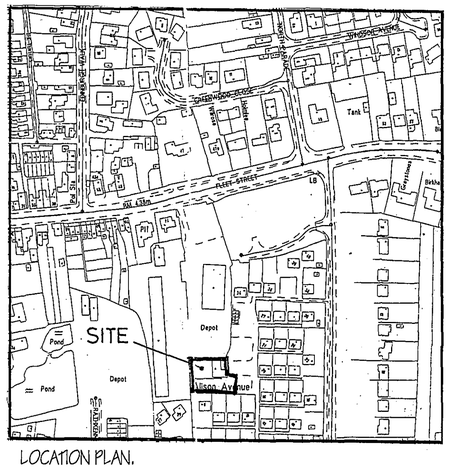

LOCATION PLAN.
1/2500

NORTH

ref.	revision	date

G. R. MERCHANT I.ENG AMICE FIWO

ARCHITECTURAL, STRUCTURAL AND LAND DRAINAGE CONSULTANTS

Unit 4, Wrights Mews
12A Park Road, Holbeach,
Spalding, Lincs. PE12 7EE
Tel: 01406 490800
Fax: 01406 425744
E-Mail: G. R. Merchant @ Merchant. FS. Co. UK

Project
EXTENSION TO WEIGHT TRAINING CLUB.
ALISON AVENUE.
HOLBEACH.
SPALDING. LINC'S. PE12 7BQ.

Client
HOLBEACH WEIGHT TRAINING CLUB.

Drawing
FLOOR PLAN & ELEVATIONS - EXISTING.
SITE & LOCATION PLAN.

Job Ref.	Drawing No.
1273-05.	01.
Date: NOV '05.	Drawn: GRM.

Scales
1/100. [unless otherwise stated]

DO NOT SCALE FROM THIS DRAWING

This drawing is copyright and may not be altered, traced, photographed or used for any other purpose other than that for which it is issued. The General Contractor is to check all dimensions on site and report any discrepancies to the Architect. All details shown on this drawing including foundations are based upon typical site conditions related to the area. No responsibility can be accepted for abnormal conditions which may be discovered during construction unless reported to the Architect so that design amendments may be considered. Site soil surveys are recommended in respect of found above to establish specific site conditions before foundation work is undertaken. This drawing is limited in the amount of information contained and does not purport to contain a full specification of the works. It is solely for the purpose of obtaining Planning / Building Regulation approval. This drawing must not be used as a contract document alone. The works will not be supervised or inspected on site by G R Merchant or any representative thereof. It is the client or their appointed agents responsibility to control workmanship, substitution of materials, adherence to specification, variations to contract etc. All materials to be new unless otherwise stated and all components and materials etc. to be used fitted and installed etc. in strict accordance with manufacturers instruction and relevant code of practice, and to the satisfaction of the appropriate Building Control Officer. Dimensions are not to be scaled from drawings except where indicated. The Contractor is to visit and assess the site and adjacent properties and be aware of all hazards and actions all measures necessary to achieve compliance with Health and Safety legislation for Building sites and Work places. The Employer / Client is advised that should the works need to comply with the Construction Design and Management Regulations an Independent Planning Supervisor will be required. The works shall comprise of all that is shown on the drawing and details. Work that may not specifically be shown but may be reasonably inferred as necessary to carry out the works shall be deemed to be included. It is the plot / land owners responsibility to be aware of the Party Wall etc. Act 1996, when building in close proximity to adjoining neighbors boundaries.