




NORTH ELEVATION

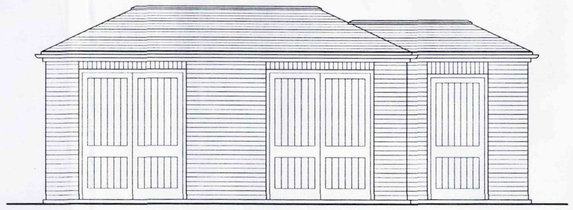

WEST ELEVATION

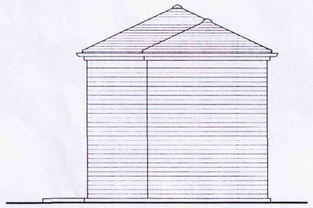


SOUTH ELEVATION

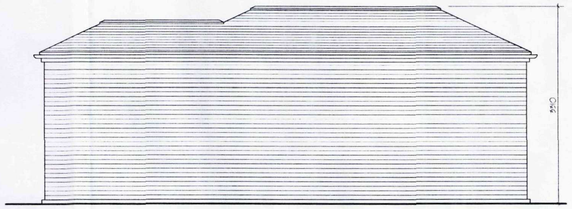


EAST ELEVATION




BLOCK PLAN 1:500

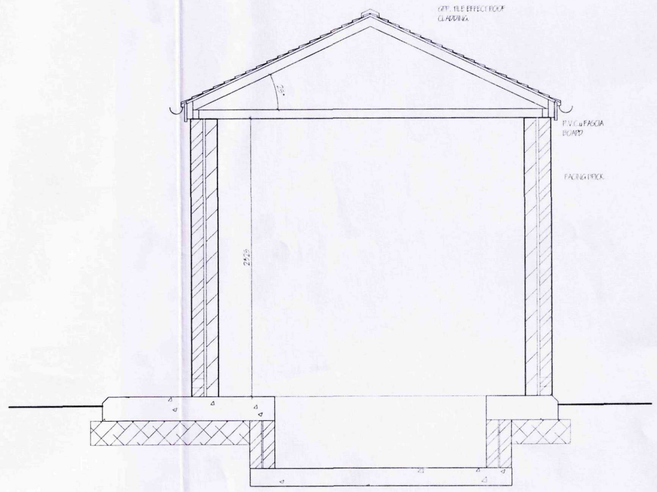

SECTION

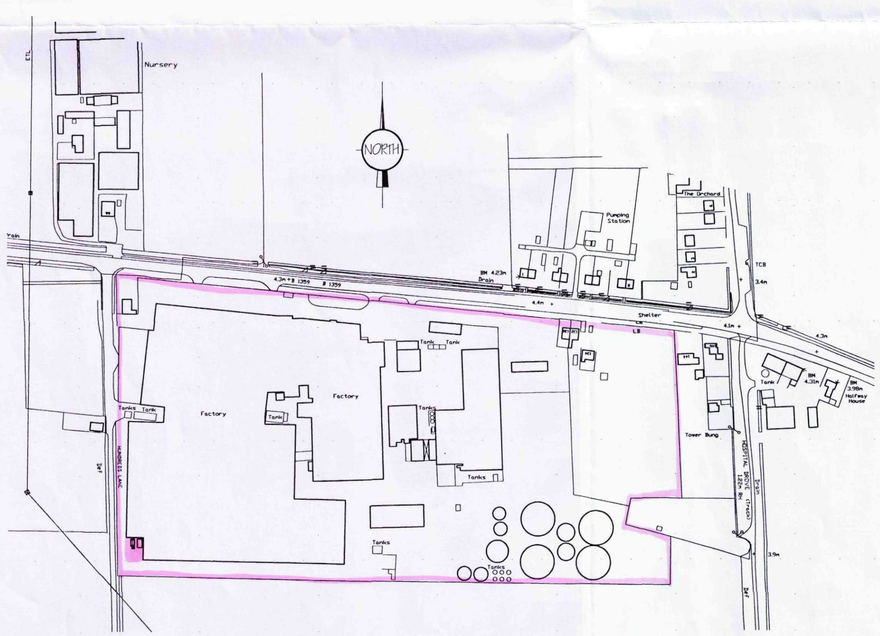

LOCATION PLAN 1:2500

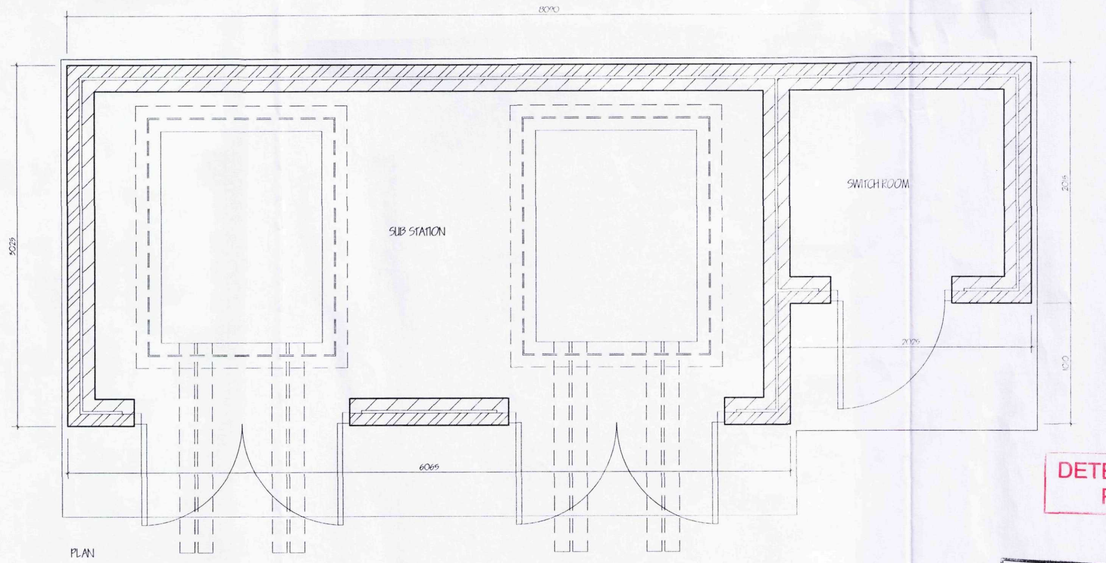

PLAN

revision	date	initials	revision details

ISSUE STATUS	ISSUE DATE

GODFREY CONSTRUCTION LTD
WEST BANK SUTTON BRIDGE
SPALDING LINC'S PE12 9QH
Tel : 01406 351188
Mobile : 07808 125 778
E-Mail : johnf@godfreyconstruction.co.uk

DETERMINED PLAN

SHDC Planning & Development 26 JAN 2009 Ref: 0061/09

Client. PREMIER FOODS LTD

Project. PROPOSED SUB - STATION
BRIDGE ROAD
LONG SUTTON
SPALDING
LINCS PE12 9EQ

Drawing.

Scale 1:25 1:50	Drawing No. 9001-01
Date. JAN. '09	Drawn. J.C.