
THIS DRAWING IS FOR THE PURPOSE OF OBTAINING PLANNING PERMISSION ONLY

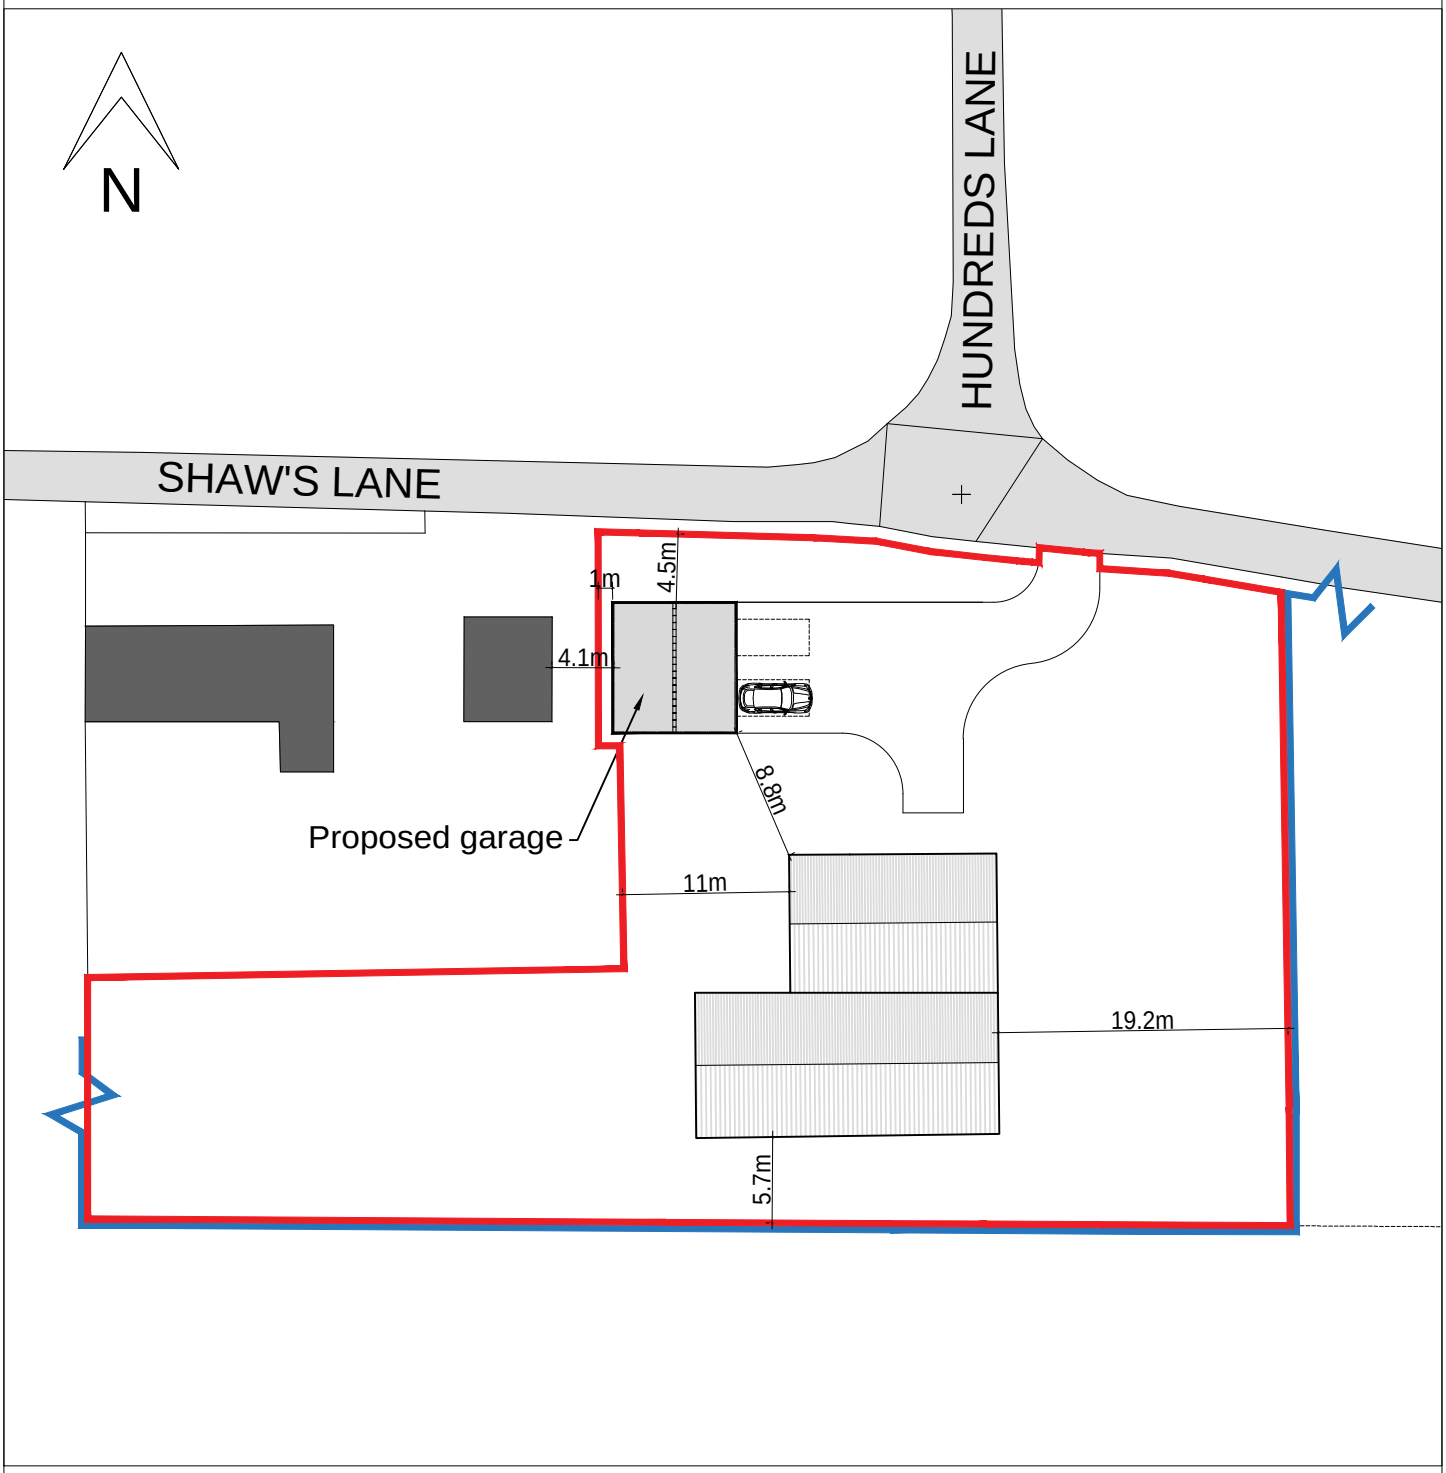

Reproduced from Ordnance Survey Map with the permission of the controller of HM Stationery Office.
Crown Copyright reserved
Robert Doughty Consultancy Licence No. AR 100010613

0 5 10 15 20 25m

Rev.	By	Notes	Date

rdc Robert Doughty Consultancy
32 High Street, Helpringham
Sleaford, Lincolnshire NG34 ORA
Tel: 01529 421646
Fax: 01529 421358
Email: admin@rdc-landplan.co.uk
Web: www.rdc-landplan.co.uk

Client: Mr J & Mrs R Piccaver		
Project: Garage, Thorpe's Field Barn, Little Sutton		
Drawing title: Site Plan		
Drawing No. 1149-2-SP01	Rev.	Drawn WW
Scale 1:500@A4	Date 21/01/16	Checked LMS

All measurements should be checked against on site conditions and any discrepancies should be brought to the attention of the Robert Doughty Consultancy.