




SOUTH ELEVATION

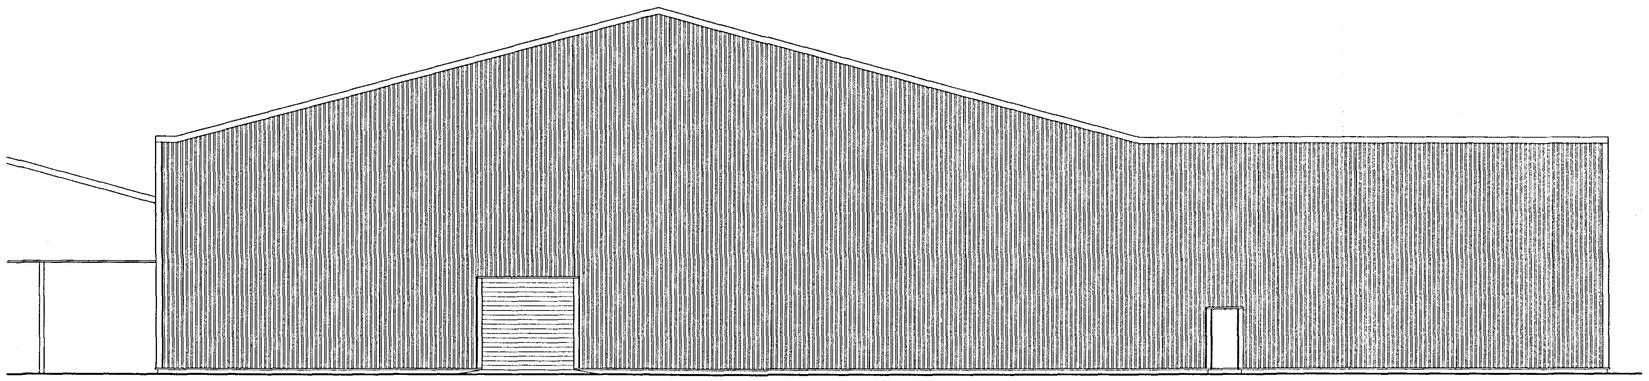

EAST ELEVATION

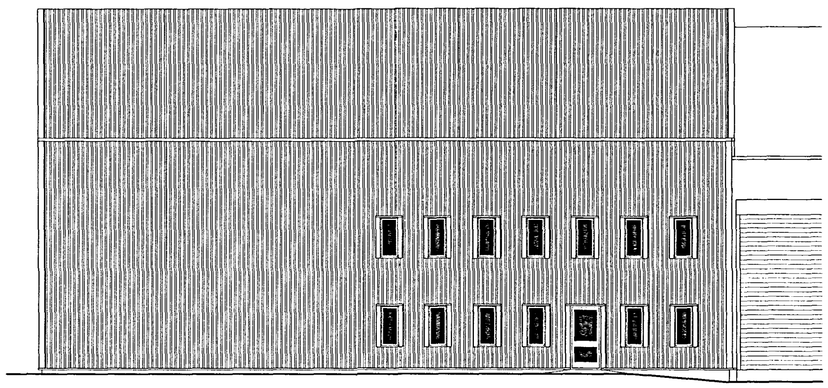

NORTH ELEVATION

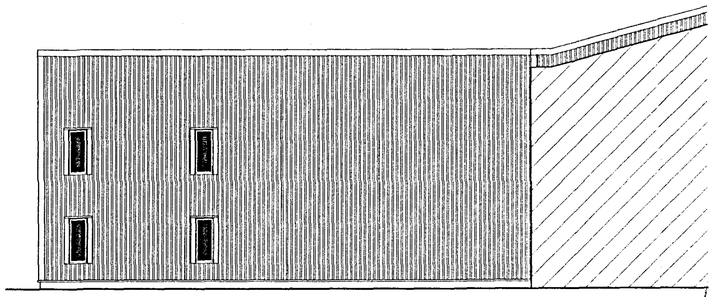

WEST ELEVATION

revision	date	initials	revision details.

ISSUE STATUS: Planning Development — ISSUE DATE: 28 FEB 2007 — Ref:

AMENDED PLAN
Ref. A1

DETERMINED PLAN

SHDC
PLANNING & DEVELOPMENT
28 FEB 2007
Ref. 0111/07

GODFREY CONSTRUCTION LTD

WEST BANK SUTTON BRIDGE
SPALDING LINC'S PE12 9QH
Tel : 01406 351188
Mobile : 07808 125 778
E-Mail : john@godfreyconstruction.co.uk

Client.
PREMIER FOODS LTD

Project.
PROPOSED EXTENSION TO FACTORY
BRIDGE ROAD
LONG SUTTON
SPALDING
LINC'S.

Drawing.
ELEVATIONS - PROPOSED

Scale 1:100	Drawing No. 6023-05
Date. FEB. '07	Drawn. JC.