

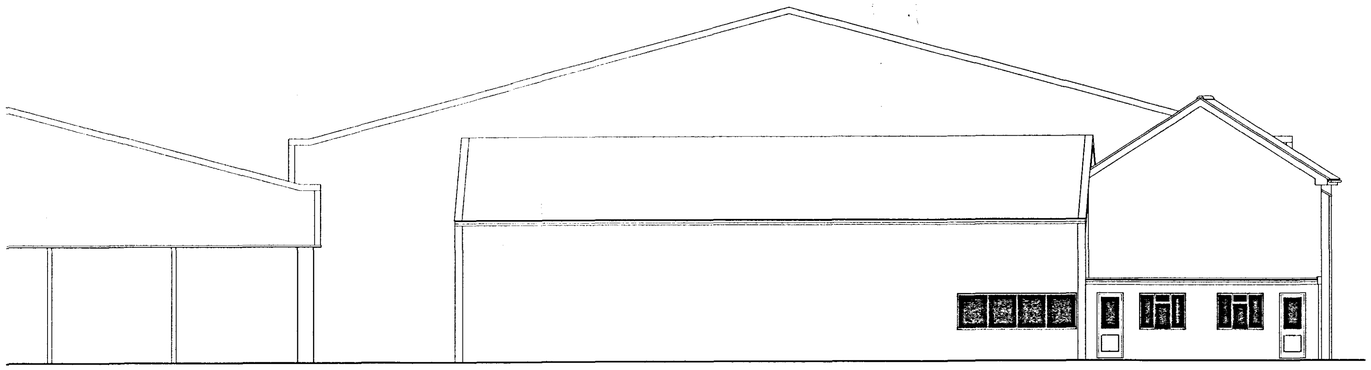


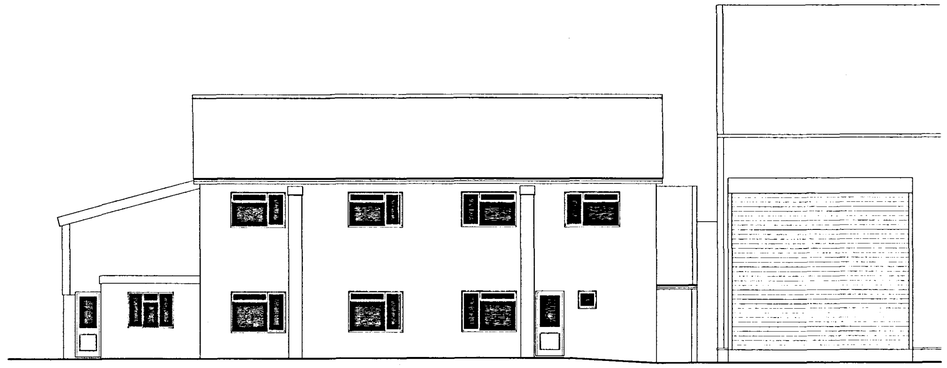

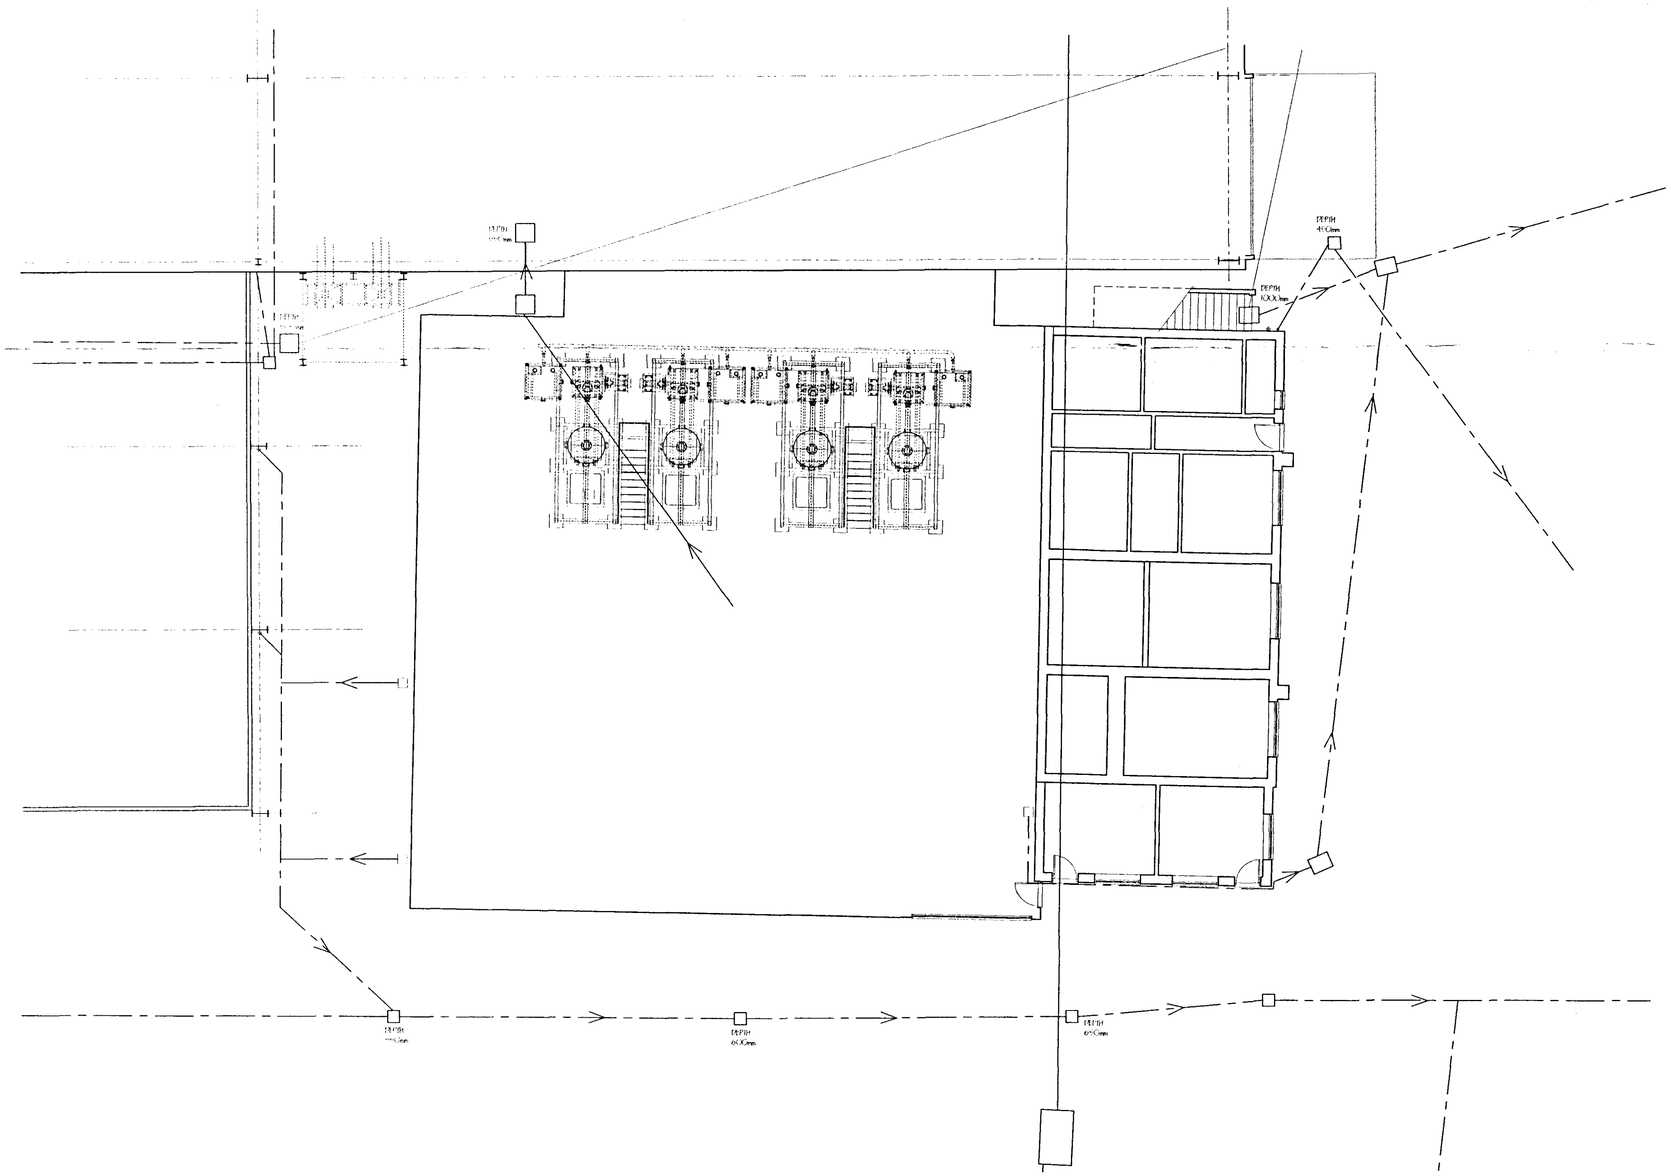

revision	date	initials	revision details.

ISSUE STATUS	ISSUE DATE

GODFREY CONSTRUCTION LTD

WEST BANK SUTTON BRIDGE
SPALDING LINC'S PE12 9QH
Tel : 01406 351188
Mobile : 07808 125 778
E-Mail : john@godfreyconstruction.co.uk

DETERMINED PLAN

SHDC PLANNING & DEVELOPMENT 24 JAN 2007 Ref. 07/00107

Client.
PREMIER FOODS LTD

Project.
PROPOSED EXTENSION TO FACTORY
BRIDGE ROAD
LONG SUTTON
SPALDING
LINC'S.

Drawing.
FLOOR PLAN - ELEVATIONS EXISTING

Scale 1:100	Drawing No. 6023-01
Date. DEC '06	Drawn. J.C.