




FRONT ELEVATION (BRIDGE ROAD)

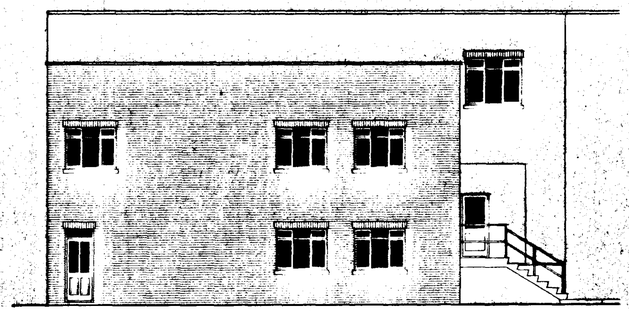


END ELEVATION

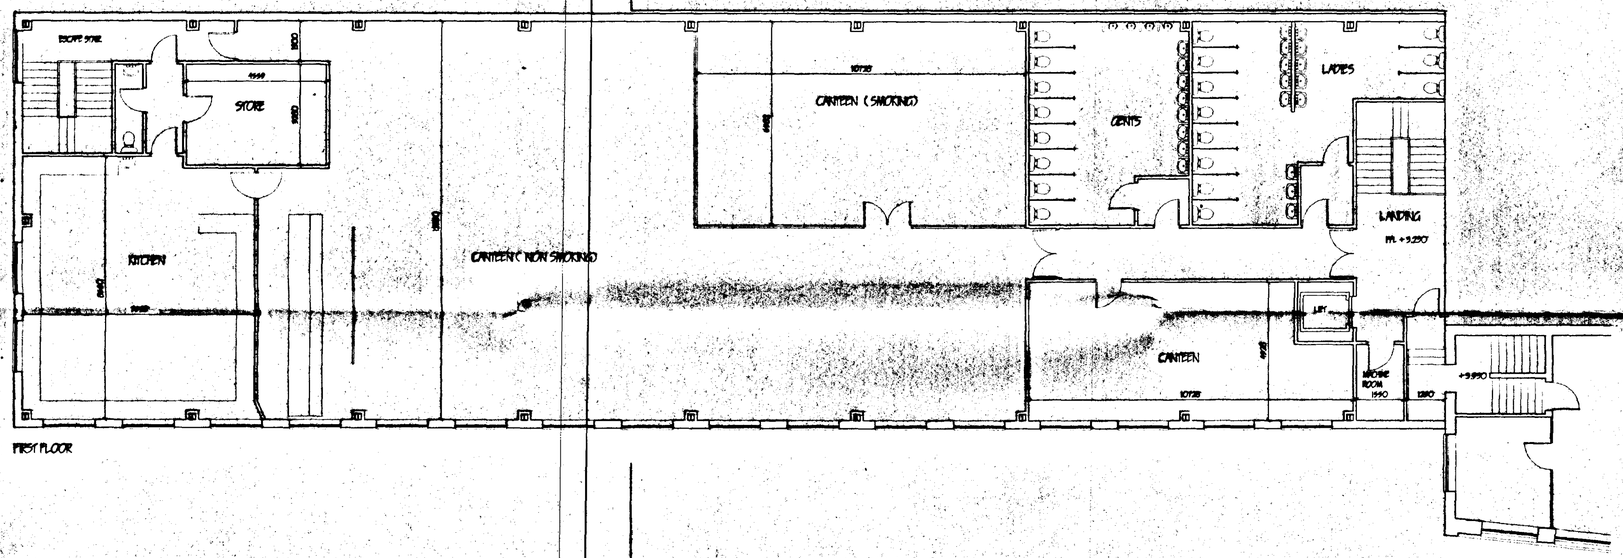

FIRST FLOOR

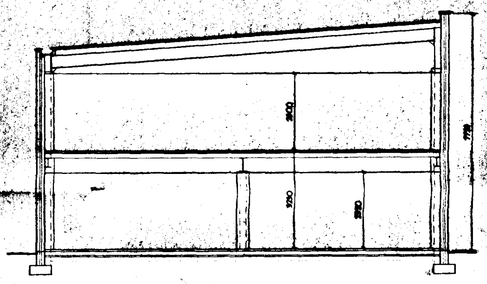

SECTION THRU

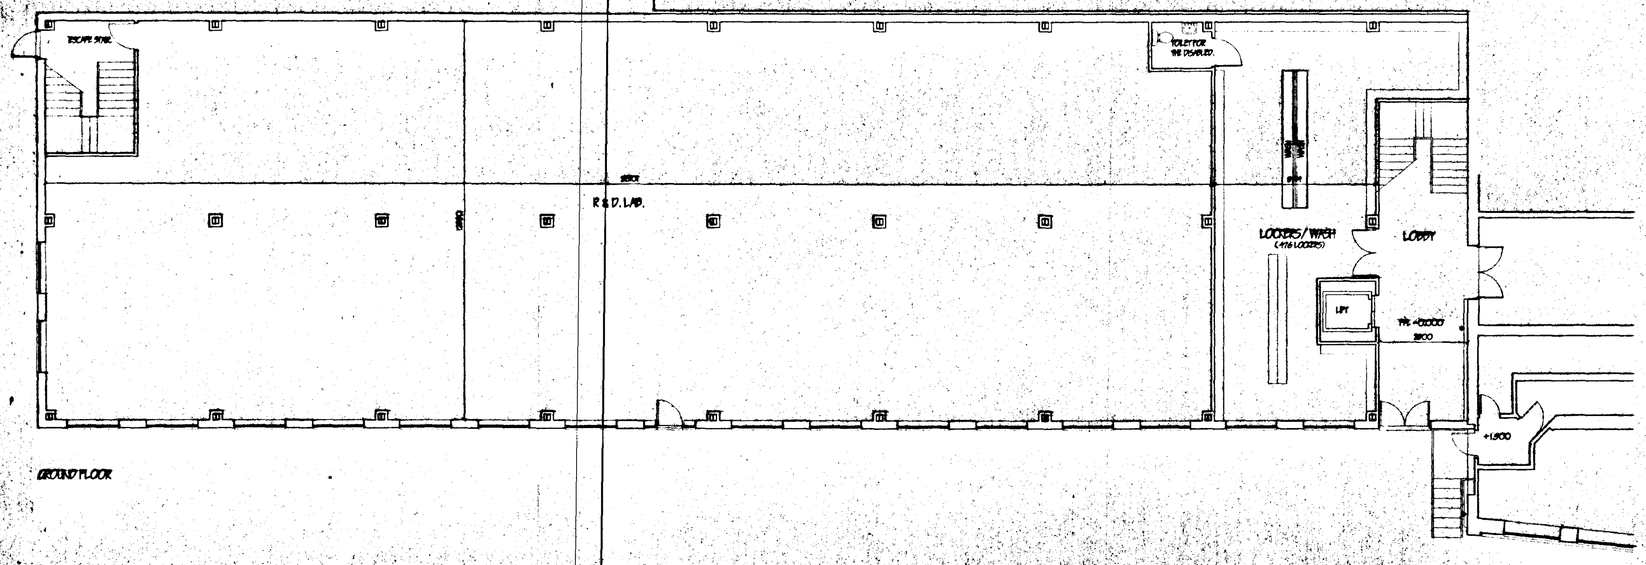

GROUND FLOOR

revision	date	init.	revision details.
A	DEC 99	J.C.	BUILDING WITH INFILL TO RHS.

SOUTH HOLLAND DC
HOUSING & PLANNING
2 FEB 2000
Ref: 0120/00

DETERMINED
PLAN


COOPER
ARCHITECTURAL
DESIGN
BROMHOLM, HOOKEBEATE,
FLEET, SPALDING, LINC'S PE12 8LF
Tel/Fax : 01406 423762
Mobile : 0410 290852

Client.
H. L. FOODS LTD.


Project.
PROPOSED CANTEEN/LOCKER ROOM/TOILETS/ R&D LAB.
BRIDGE ROAD,
LONG SUTTON,
SPALDING,
LINC'S.

Drawing.

Scale 1:100	Drawing No. 9929/5
Date. JAN 2000	Drawn. J.C.

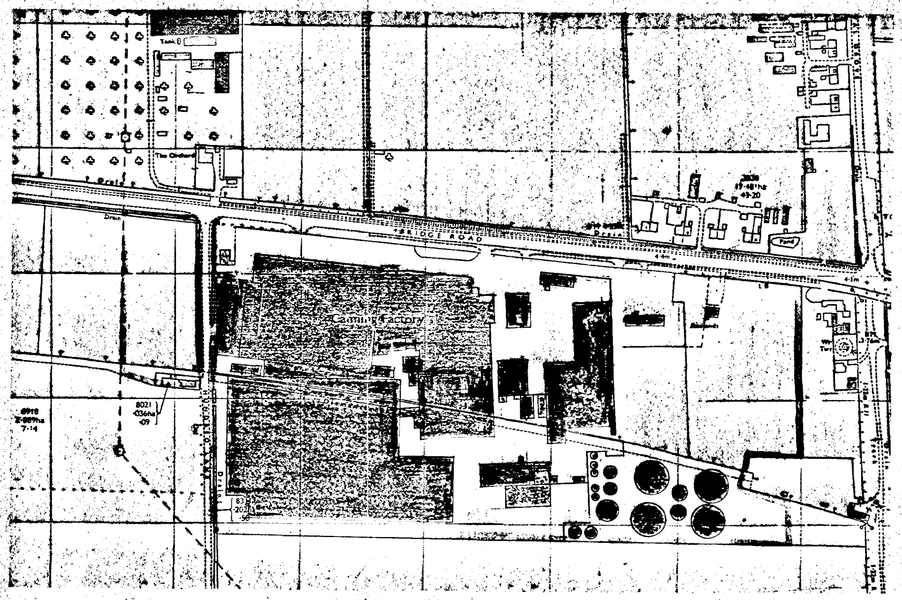

LOCATION PLAN 1:2500

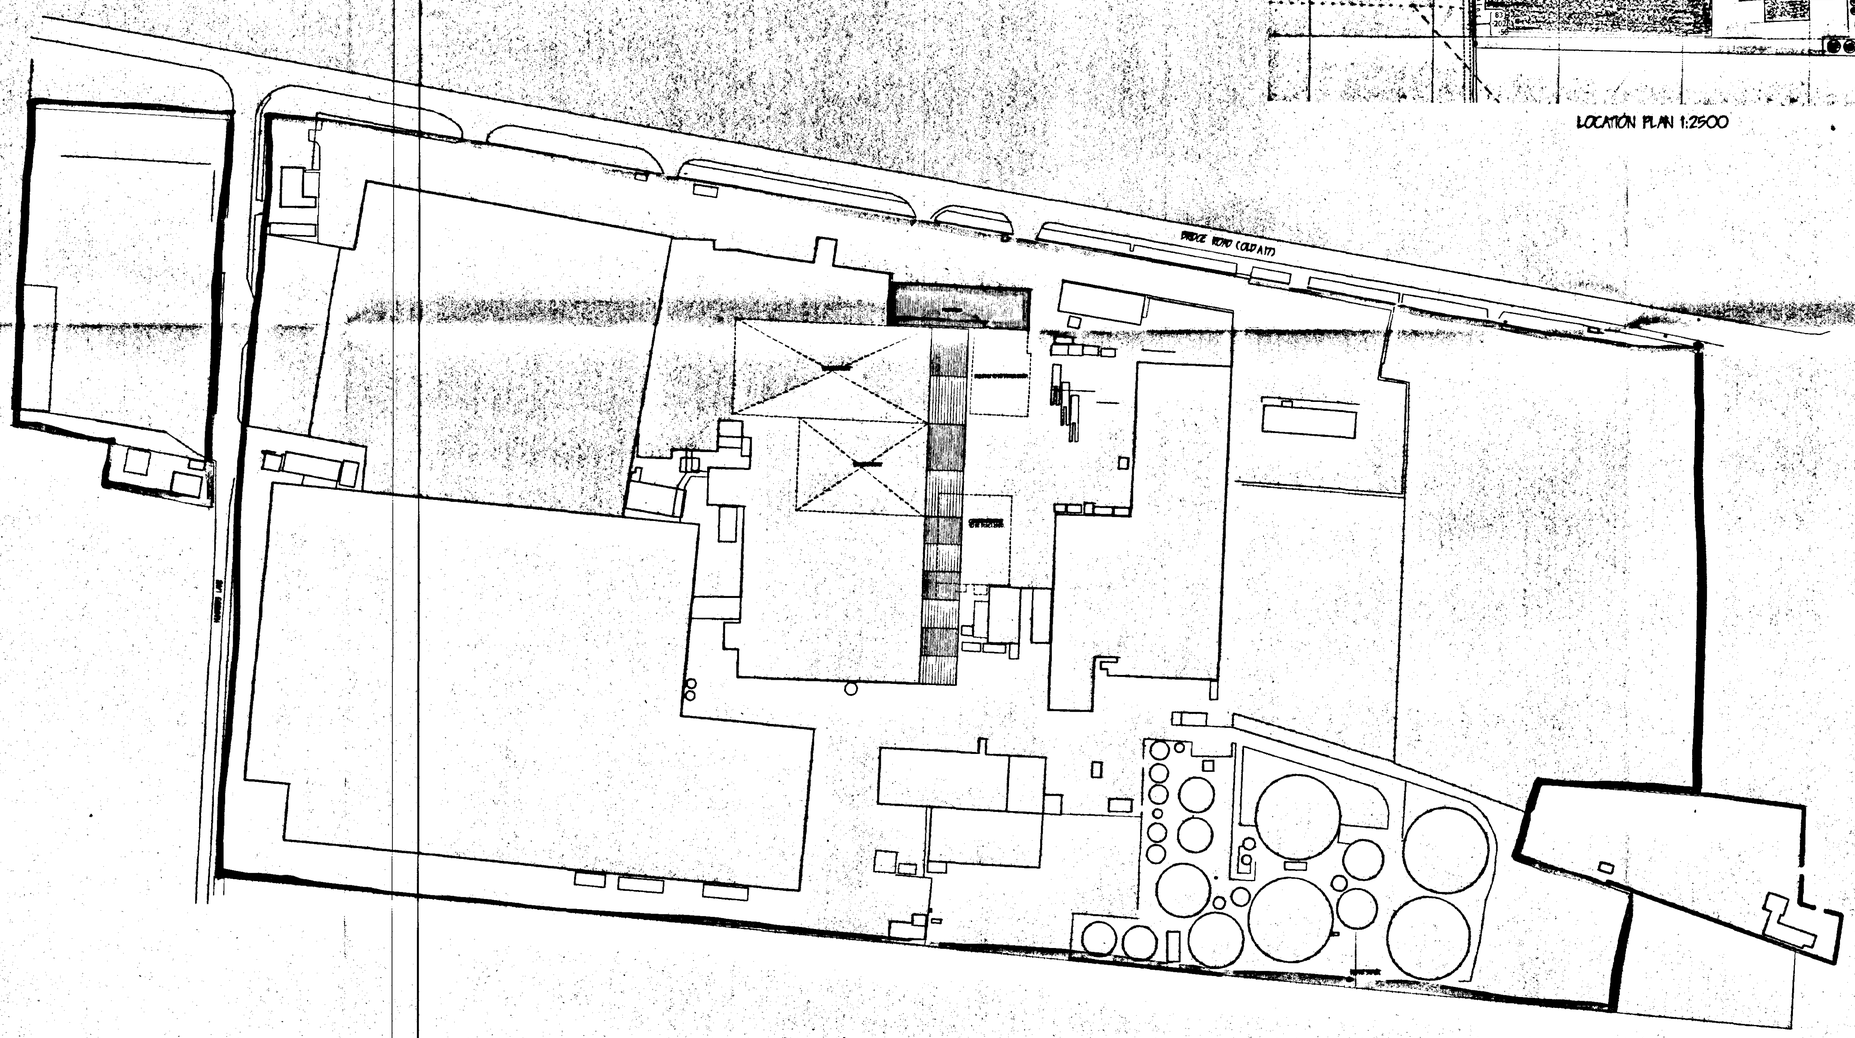

SOUTH HOLLAND DC
HOUSING & PLANNING
RECEIVED
2 FEB 2000
Ref: 0120/00

revision	date	init.	revision details.

DETERMINED PLAN

COOPER ARCHITECTURAL DESIGN
BRONAVON, HOCKLESGATE, FLEET, SPALDING, LINC'S PE12 8LF
Tel/Fax : 01406 423782
Mobile : 07808 125778

Client.
H. L. FOODS LIMITED

Project.
PROPOSED CANTEEN/ LOCKER ROOM/ TOILETS/ R&D L
BRIDGE ROAD,
LONG SUTTON,
LINC'S.

Drawing.
BLOCK & LOCATION PLANS

Scale	1:1000	Drawing No.	9929:A
Date.	JAN 2000	Drawn.	J.C.