

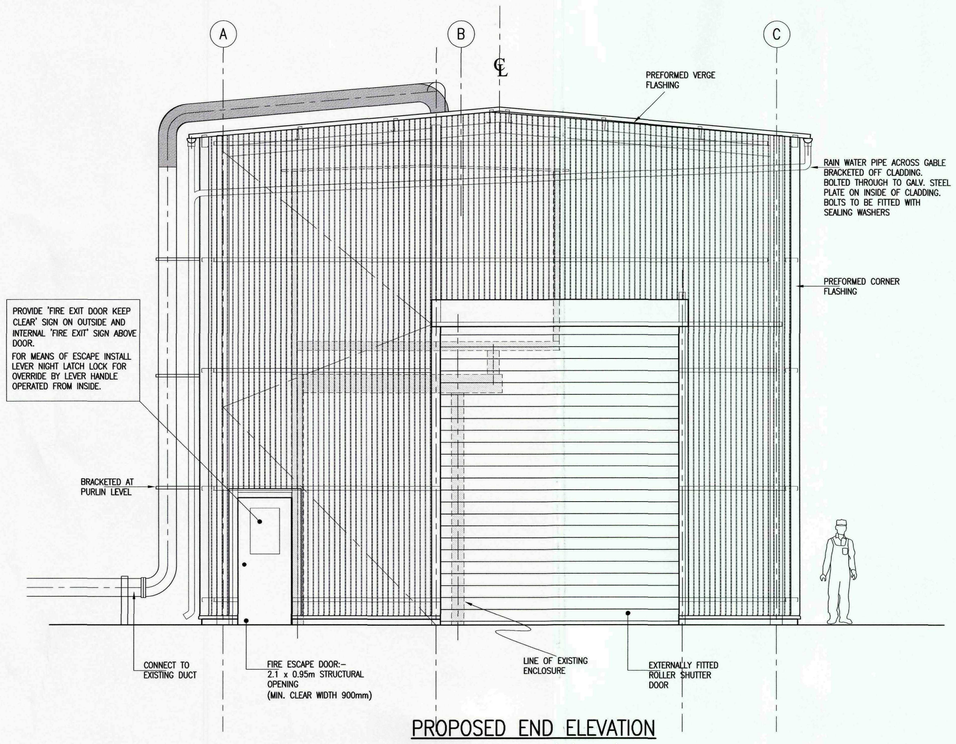



PROPOSED END ELEVATION
(WEST ELEVATION) (Grid 3)
Scale 1:50

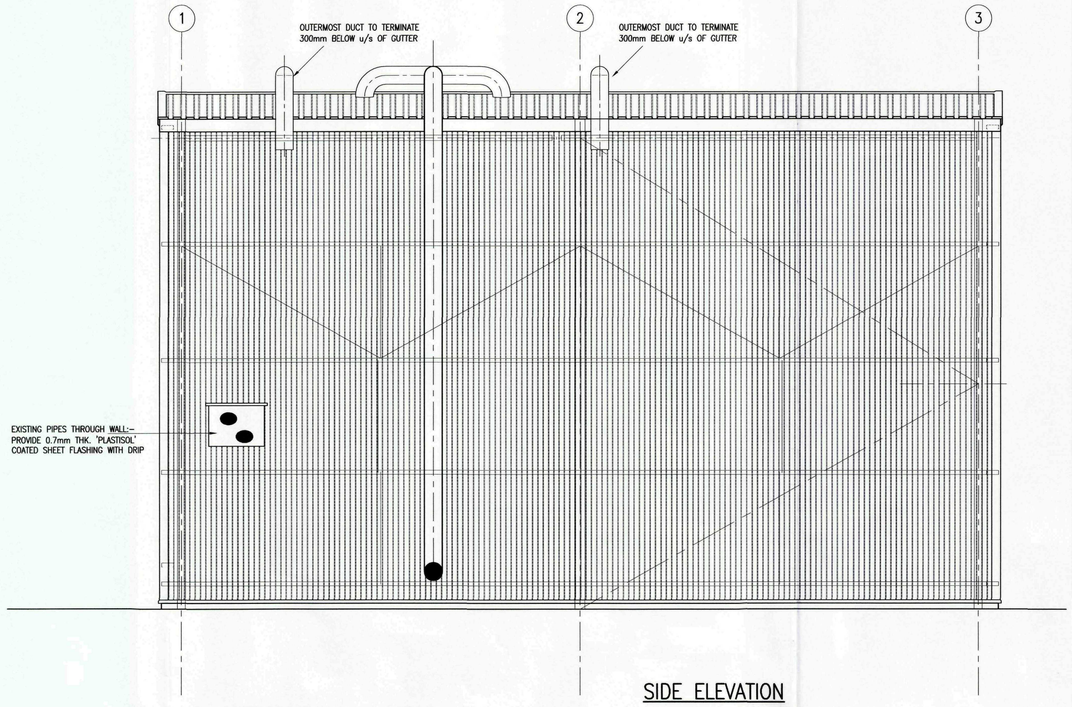

SIDE ELEVATION
(NORTH ELEVATION) (Grid A)
Scale 1:50

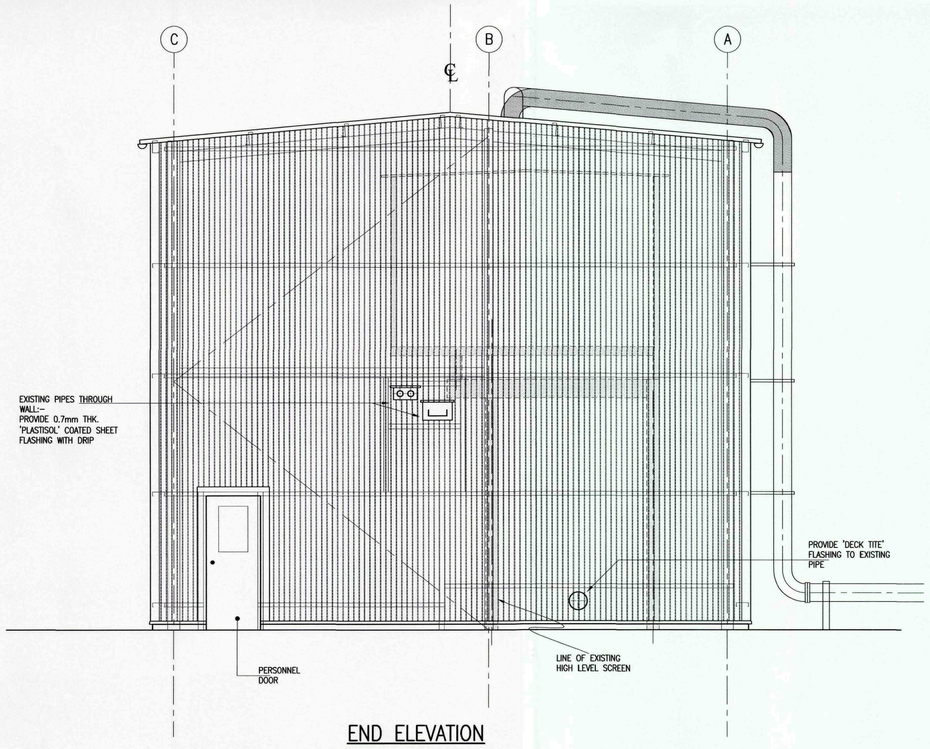

END ELEVATION
(EAST ELEVATION) (Grid 1)
Scale 1:50

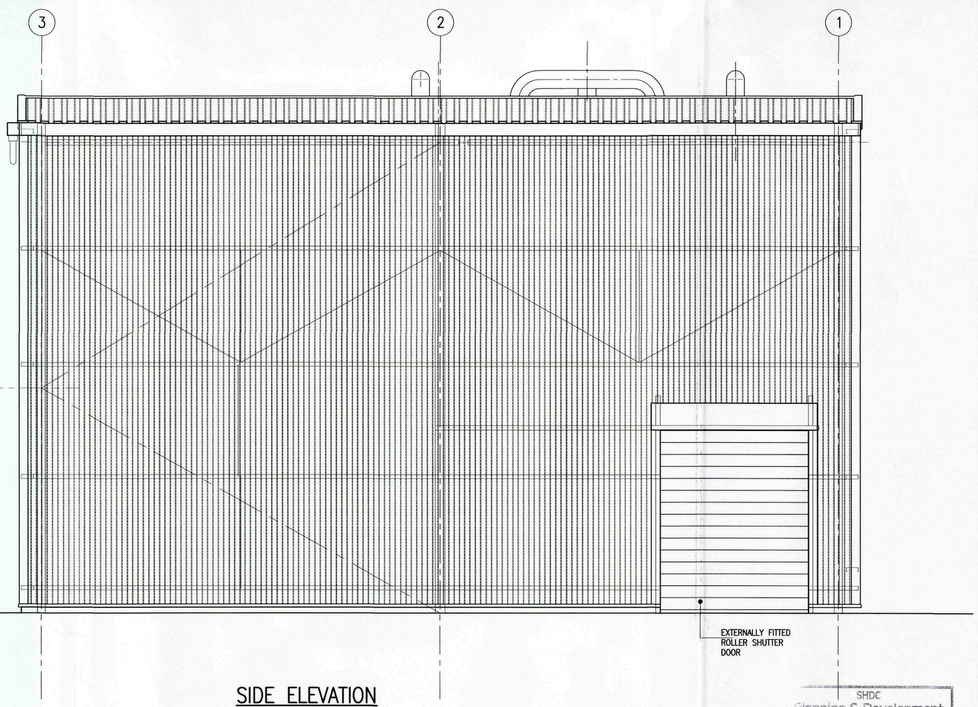

SIDE ELEVATION
(SOUTH ELEVATION) (Grid C)
Scale 1:50

SHDC
Planning & Development
25 MAR 2011
Ref. 0228-11

M Wilson 2011

NOTES

DIMENSIONS NOT TO BE SCALED OFF OR DRAWING ELECTRONICALLY INTERROGATED TO DERIVE DIMENSIONS... IF IN DOUBT ASK.

1. THIS DRAWING TO BE READ IN CONJUNCTION WITH ALL RELEVANT ARCHITECTS, ENGINEERS AND SPECIALIST MANUFACTURERS DRAWINGS
2. ROOF CLADDING SHALL BE 'TATA' R32 0.7mm THICK STEEL WITH A LEATHERLINE FINISH. COLOUR 'OCEAN BLUE' RAL.5020
3. WALL CLADDING TO BE 'TATA' C32 0.7mm THICK WITH LEATHERLINE FINISH. COLOUR 'OCEAN BLUE' RAL.5020
4. CONTRACTOR SHALL ALLOW FOR ALL NECESSARY FLASHINGS SEALS AND FILLER PIECES TO FLASHING. COLOUR TO MATCH CLADDING. PRE FORMED DRIPS TO BE PROVIDED AT BOTTOM OF WALLS AND OVER DOOR OPENINGS.
5. FLASHING TO BE PROVIDED AT DOOR REVEALS AND HEADS.
6. GUTTERS 150ø HALF ROUND. DOWNPIPES 89ø.


REV	DESCRIPTION	DATE
B	DUCT RELOCATED / EXTERNAL DOOR GEAR INDICATED	17.03.11
A	o/a BUILDING DIMS AMENDED	15.03.11

JWP
JOHN WATSON AND PARTNERS LIMITED
CONSULTING ENGINEERS
EQUINOX, 30 COMMERCE ROAD,
LYNCHWOOD, PETERBOROUGH PE2 6LR
TEL: (01733) 394433 FAX: (01733) 232255
E-MAIL: mail@jwandp.co.uk

Project
PREMIER FOODS
LONG SUTTON


Drawing
EFFLUENT COMPOUND
PROPOSED NEW BUILDING
ELEVATIONS

Date	Drawing number
March 2011	4227 / 02
Scale 1:50 @ A1	Revision
	A B

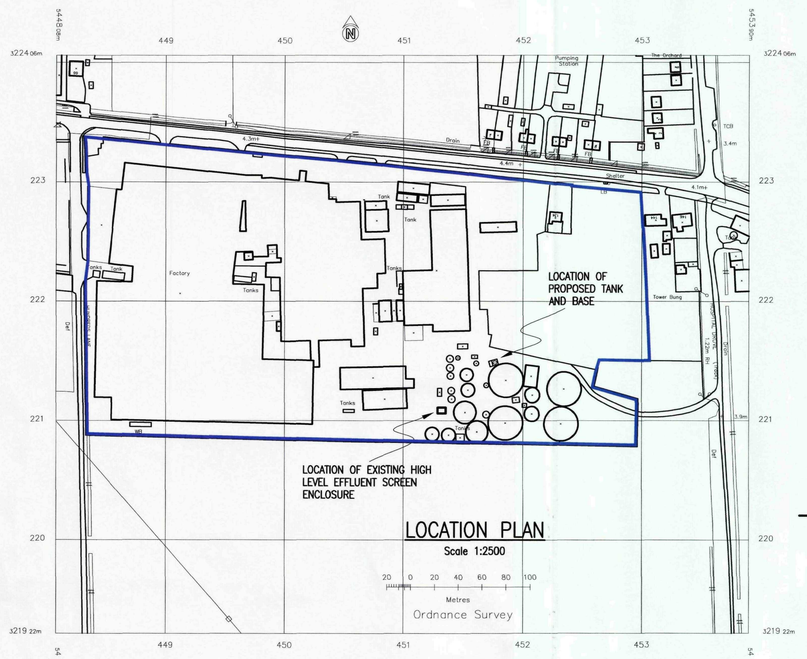

LOCATION PLAN


Scale 1:2500

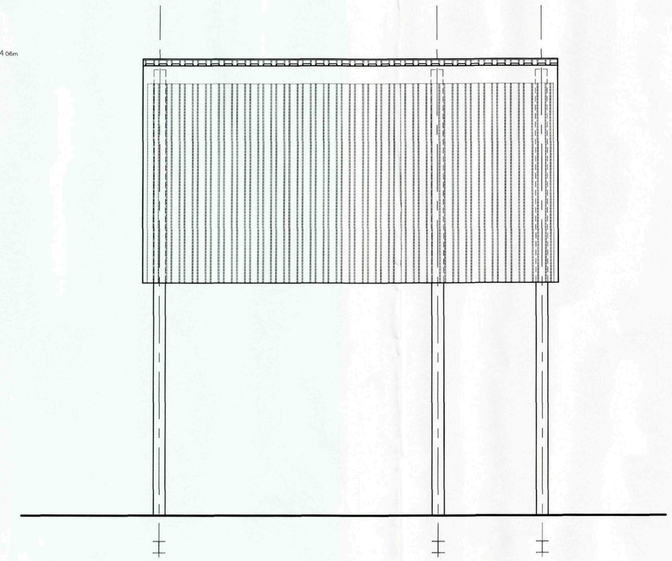

ELEVATION ON EXISTING EFFLUENT SCREEN STRUCTURE

(NORTH ELEVATION DRAWN SOUTH SIMILAR)


Scale 1:50

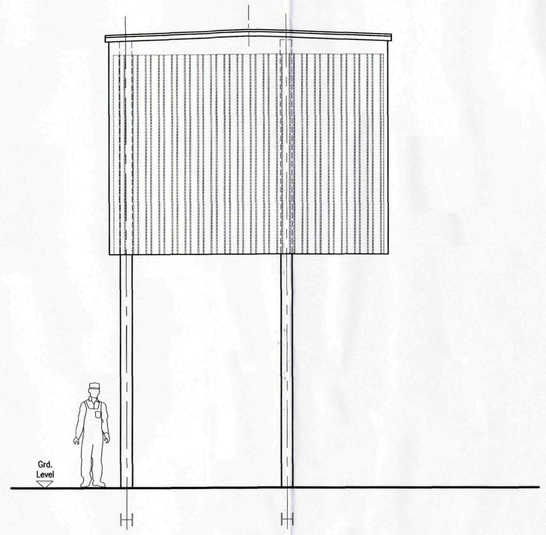

ELEVATION ON EXISTING EFFLUENT SCREEN STRUCTURE


(WEST ELEVATION DRAWN EAST SIMILAR)

Scale 1:50

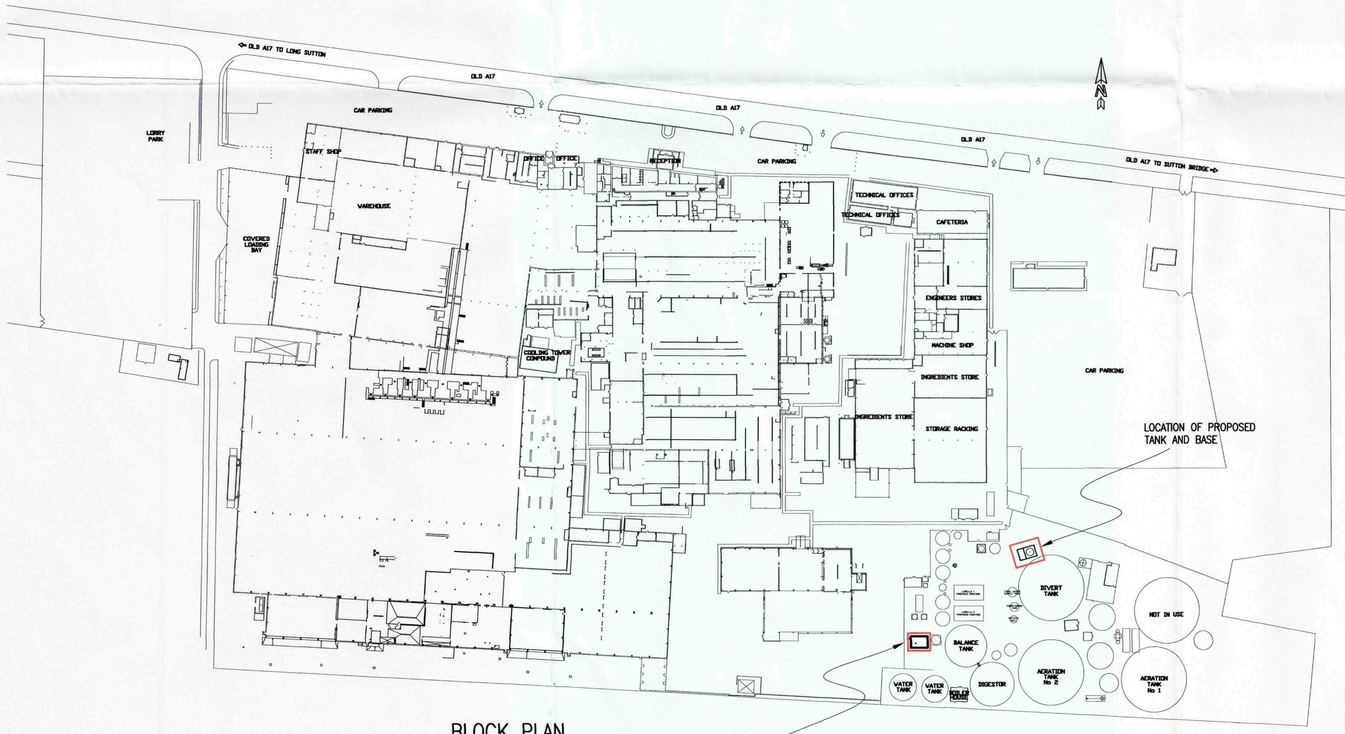

BLOCK PLAN

Scale 1:1250

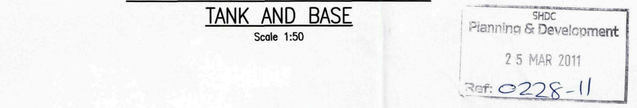

NORTH ELEVATION ON PROPOSED TANK AND BASE

Scale 1:50

SHDC
Planning & Development
25 MAR 2011
Ref: 0228-11

M Wilson 2011

NOTES

DIMENSIONS NOT TO BE SCALED OFF OR DRAWING ELECTRONICALLY INTERROGATED TO DERIVE DIMENSIONS... IF IN DOUBT ASK.

1. THIS DRAWING TO BE READ IN CONJUNCTION WITH ALL RELEVANT ARCHITECTS, ENGINEERS AND SPECIALIST MANUFACTURERS DRAWINGS

REV	DESCRIPTION	DATE
A	NOTATION AMENDMENTS / TANK BASE ADDED.	16.03.11

JWP

JOHN WATSON AND PARTNERS LIMITED

CONSULTING ENGINEERS

EQUINOX, 30 COMMERCE ROAD,
LYNCHWOOD, PETERBOROUGH PE2 6LR
TEL: (01733) 394433 FAX: (01733) 232255
E-MAIL: mail@jwandp.co.uk


Project

PREMIER FOODS
LONG SUTTON

Drawing

EFFLUENT COMPOUND


Date	Drawing number
March 2011	4227 / 01
Scale 1: 50 @ A1	Revision A

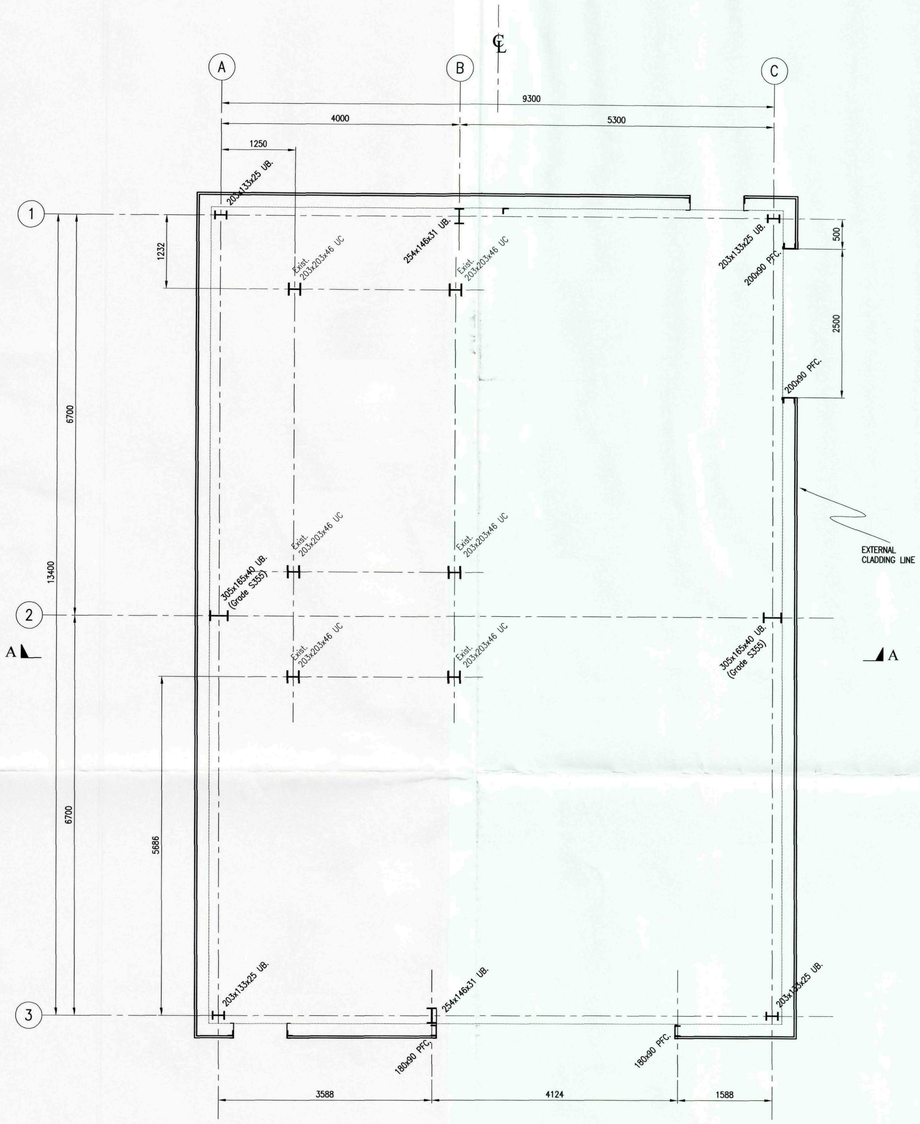

PLAN ON PROPOSED SCREEN ENCLOSURE STANCHION LAYOUT

Scale 1:50

GALVANISED MILD STEEL SPIRAL DUCTING DIAMETER AS EXISTING BRACKETED OFF ROOF.
96° BENDS AT TOP CONNECTON TO PLAIN CIRCULAR DUCT EXTENDING 200mm BELOW u/s CLADDING INTO BUILDING.
PROVIDE METAL SOAKER o/o 0.7mm PLASTISOL COATED SHEETS EXTENDING TO RIDGE FLASHING.
'DECK TITE' FLASHING BETWEEN PIPE AND SOAKER.
CONTRACTOR TO ALLOW FOR REMOVING EXISTING DUCTING FROM STRUCTURE

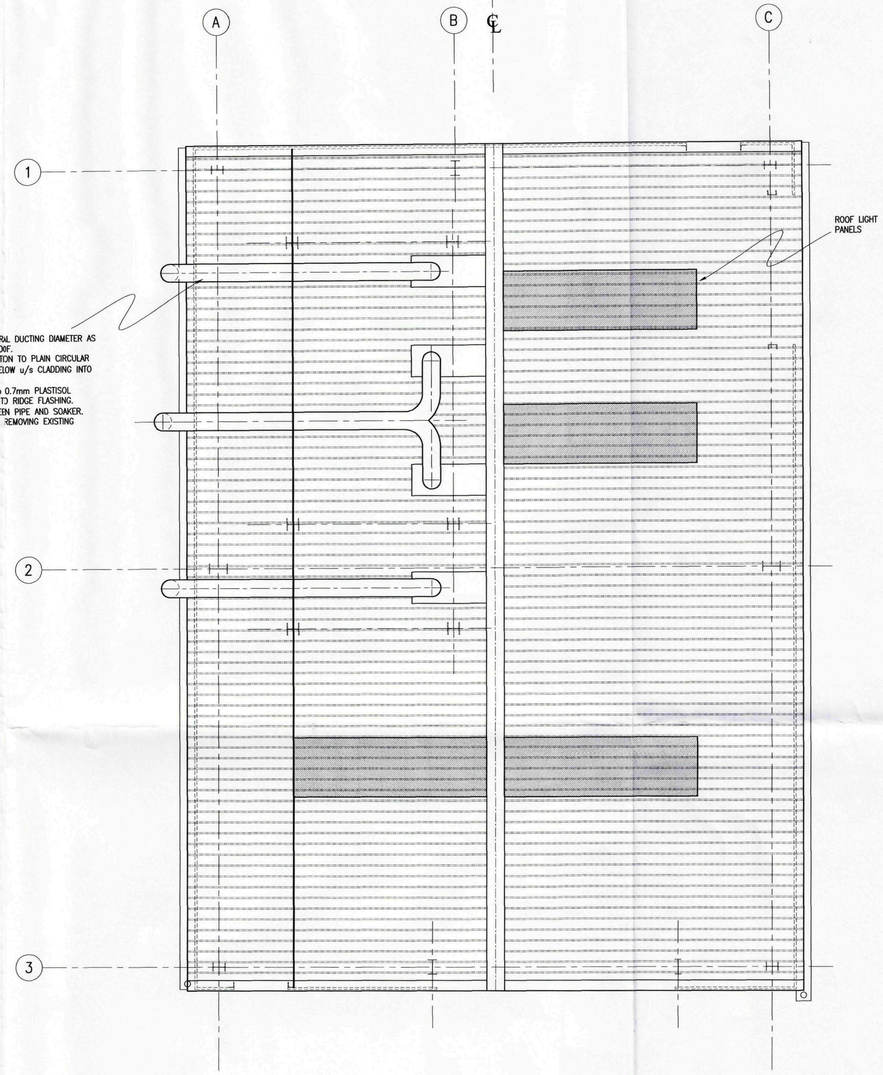

ROOF PLAN ON PROPOSED SCREEN ENCLOSURE

Scale 1:50

SHDC
Planning & Development
25 MAR 2011
Ref: 0228-11

M Wilson 2011

NOTES

DIMENSIONS NOT TO BE SCALED OFF OR DRAWING ELECTRONICALLY INTERROGATED TO DERIVE DIMENSIONS... IF IN DOUBT ASK.

1. THIS DRAWING TO BE READ IN CONJUNCTION WITH ALL RELEVANT ARCHITECTS, ENGINEERS AND SPECIALIST MANUFACTURERS DRAWINGS

REV	DESCRIPTION	DATE
B	ROOF DUCT RELOCATED / DOOR POSTS AMENDED	17.03.11
A	o/o BUILDING DIMS AMENDED / ROOF LIGHTS ADDED.	15.03.11

JOHN WATSON AND PARTNERS LIMITED
CONSULTING ENGINEERS
EQUINOX, 30 COMMERCE ROAD,
LYNCHWOOD, PETERBOROUGH PE2 6LR
TEL: (01733) 394433 FAX: (01733) 232255
E-MAIL: mail@jwandp.co.uk

Project

PREMIER FOODS
LONG SUTTON

Drawing

EFFLUENT COMPOUND
PROPOSED NEW BUILDING
PLAN ON ROOF

Date	Drawing number
March 2011	4227 / 03
Scale 1:50 @ A1	Revision

A B