



West Elevation

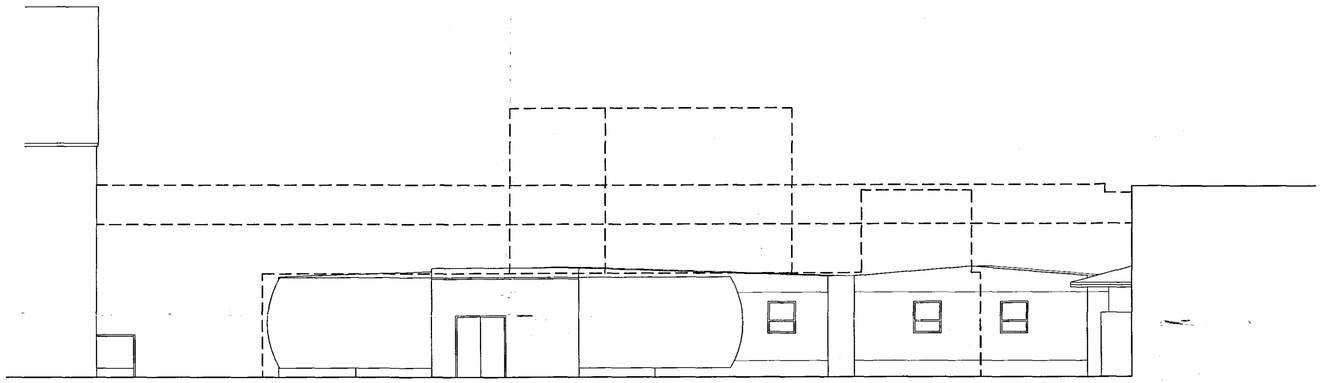

South Elevation

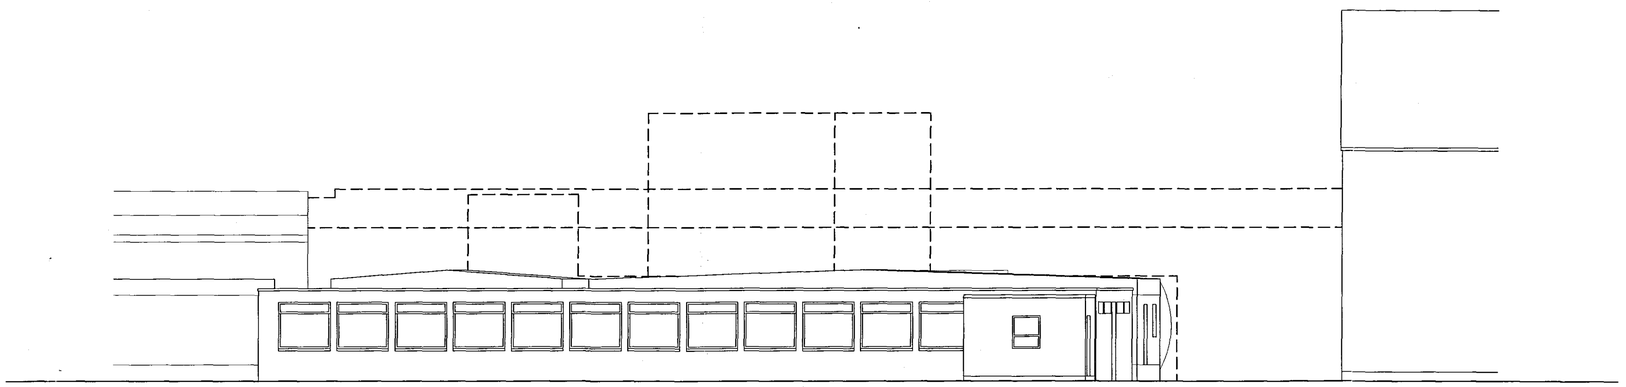

North Elevation

DETERMINED PLAN

SHDC Planning & Development 10 MAR 2008 Ref: 0311/08

PREMIER FOODS LTD
ENCLOSURE OF PEA PROCESS PLANT
EXISTING ELEVATIONS

DWG NO : 1311/03

SITE: PREMIER FOODS LTD
PLAN
SCALE : 1:100
DATE : FEBRUARY 2008
XREF:

FITCH BUTTERFIELD ◦ ASSOCIATES ARCHITECTS

Larry E Fitch RIBA Chartered Architect
7 High Street
ST. NEOTS
Cambridgeshire
PE19 1BU

Consultant: Brian Ralph

Telephone 01480 477333
Facsimile 01480 404111
Email FitchButterfield@comouserve.com