




West Elevation

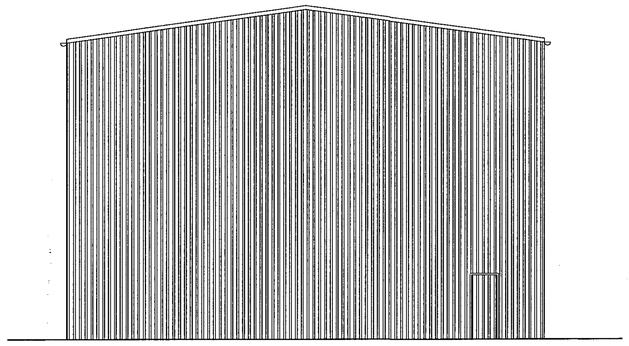

East Elevation

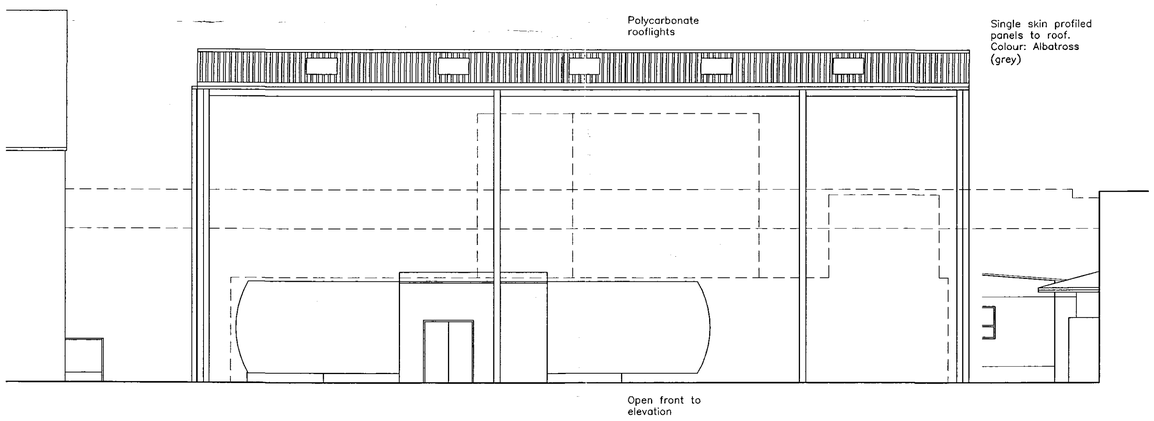

South Elevation

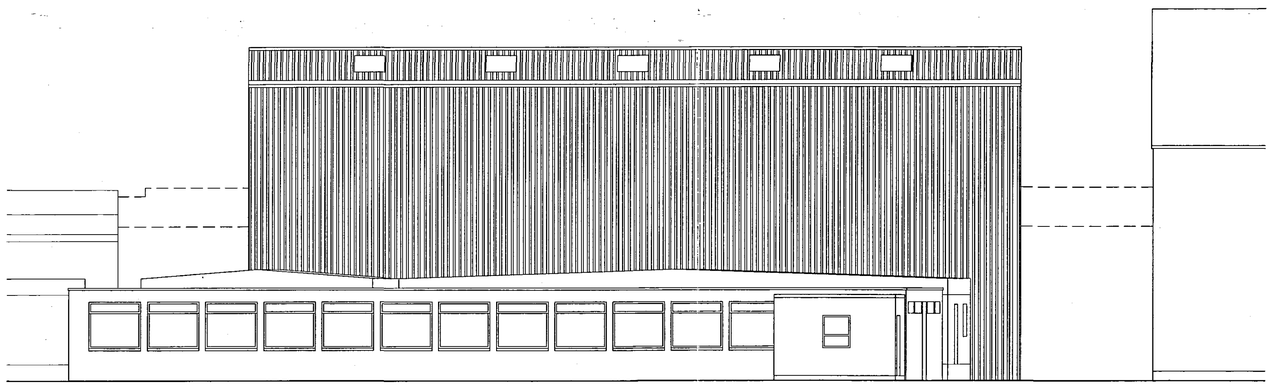

North Elevation

DETERMINED PLAN

SHDC Planning & Development 10 MAR 2008 Ref: 0314/08

REV A 07/03/08 SB Elevations updated.

DWG NO : 1311/04A

PREMIER FOODS LTD
ENCLOSURE OF PEA PROCESS PLANT
PROPOSED ELEVATIONS

SCALE : 1:100 @ A1
DATE : MARCH 2008
SITE: LONG SUTTON

FITCH BUTTERFIELD • ASSOCIATES O ARCHITECTS

7 High Street
St. Neots
Cambridgeshire
PE19 1BU

Telephone 01480 477333
Facsimile 01480 404111
fitch.butterfield@btinternet.com

RIBA