PROPOSED EAST ELEVATION

PROPOSED SOUTH ELEVATION

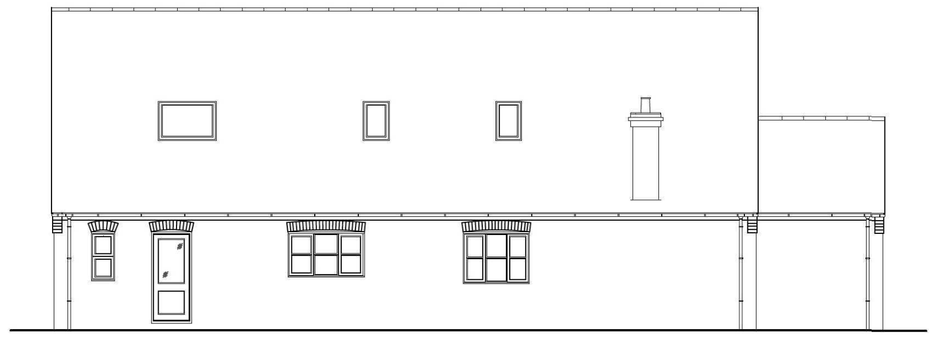

PROPOSED WEST ELEVATION

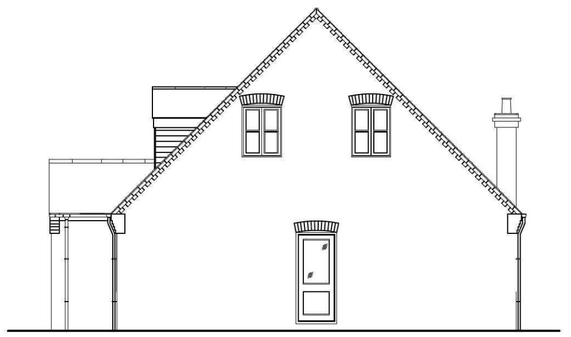

PROPOSED NORTH ELEVATION

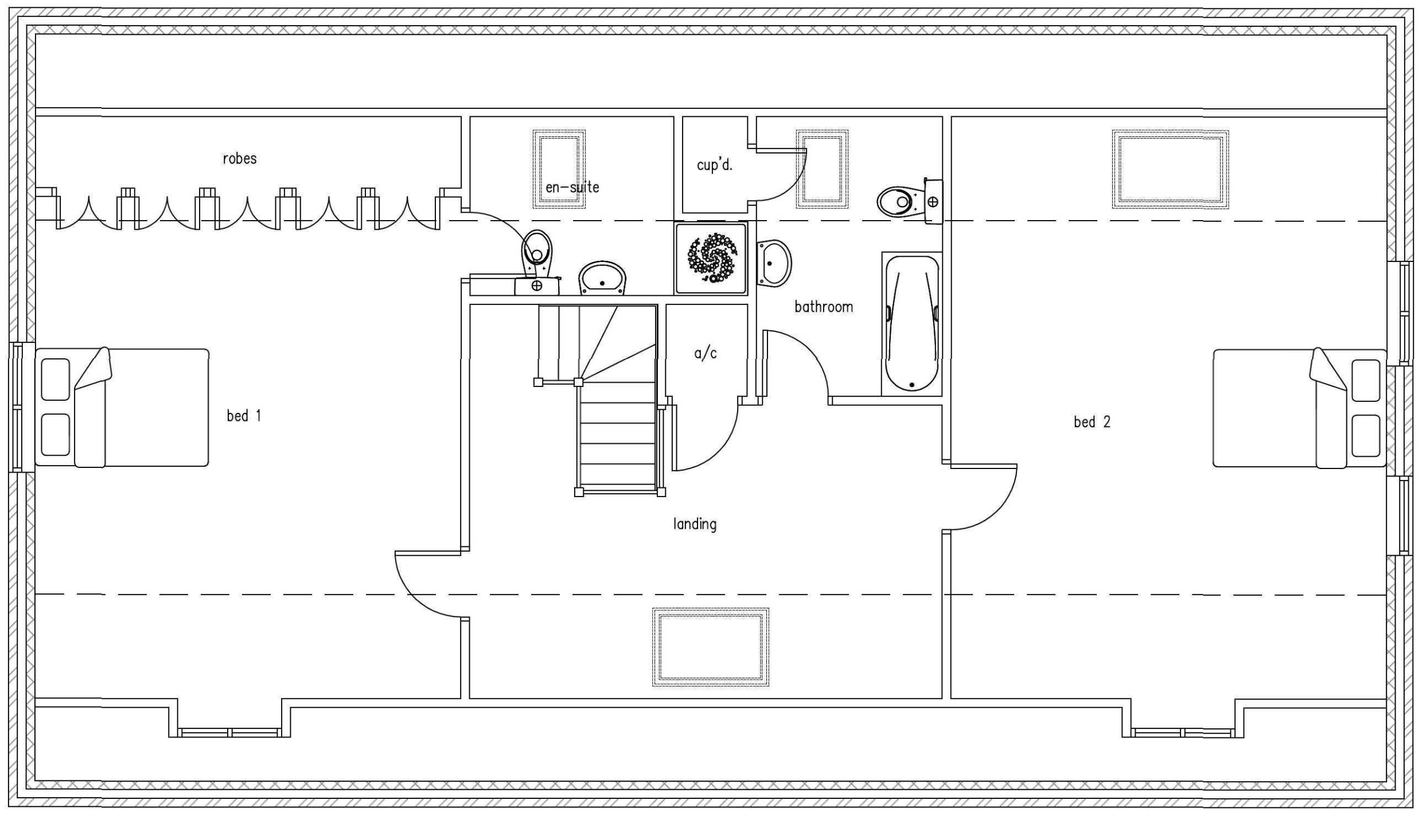

PROPOSED FIRST FLOOR

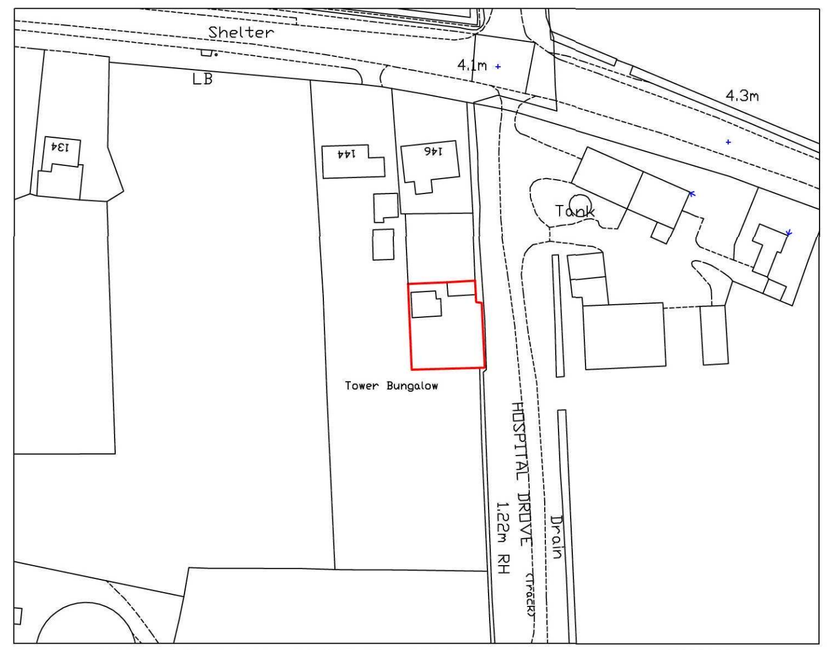

Ordnance Survey (c) Crown Copyright 2015. All rights reserved. Licence number 100022432

SITE PLAN

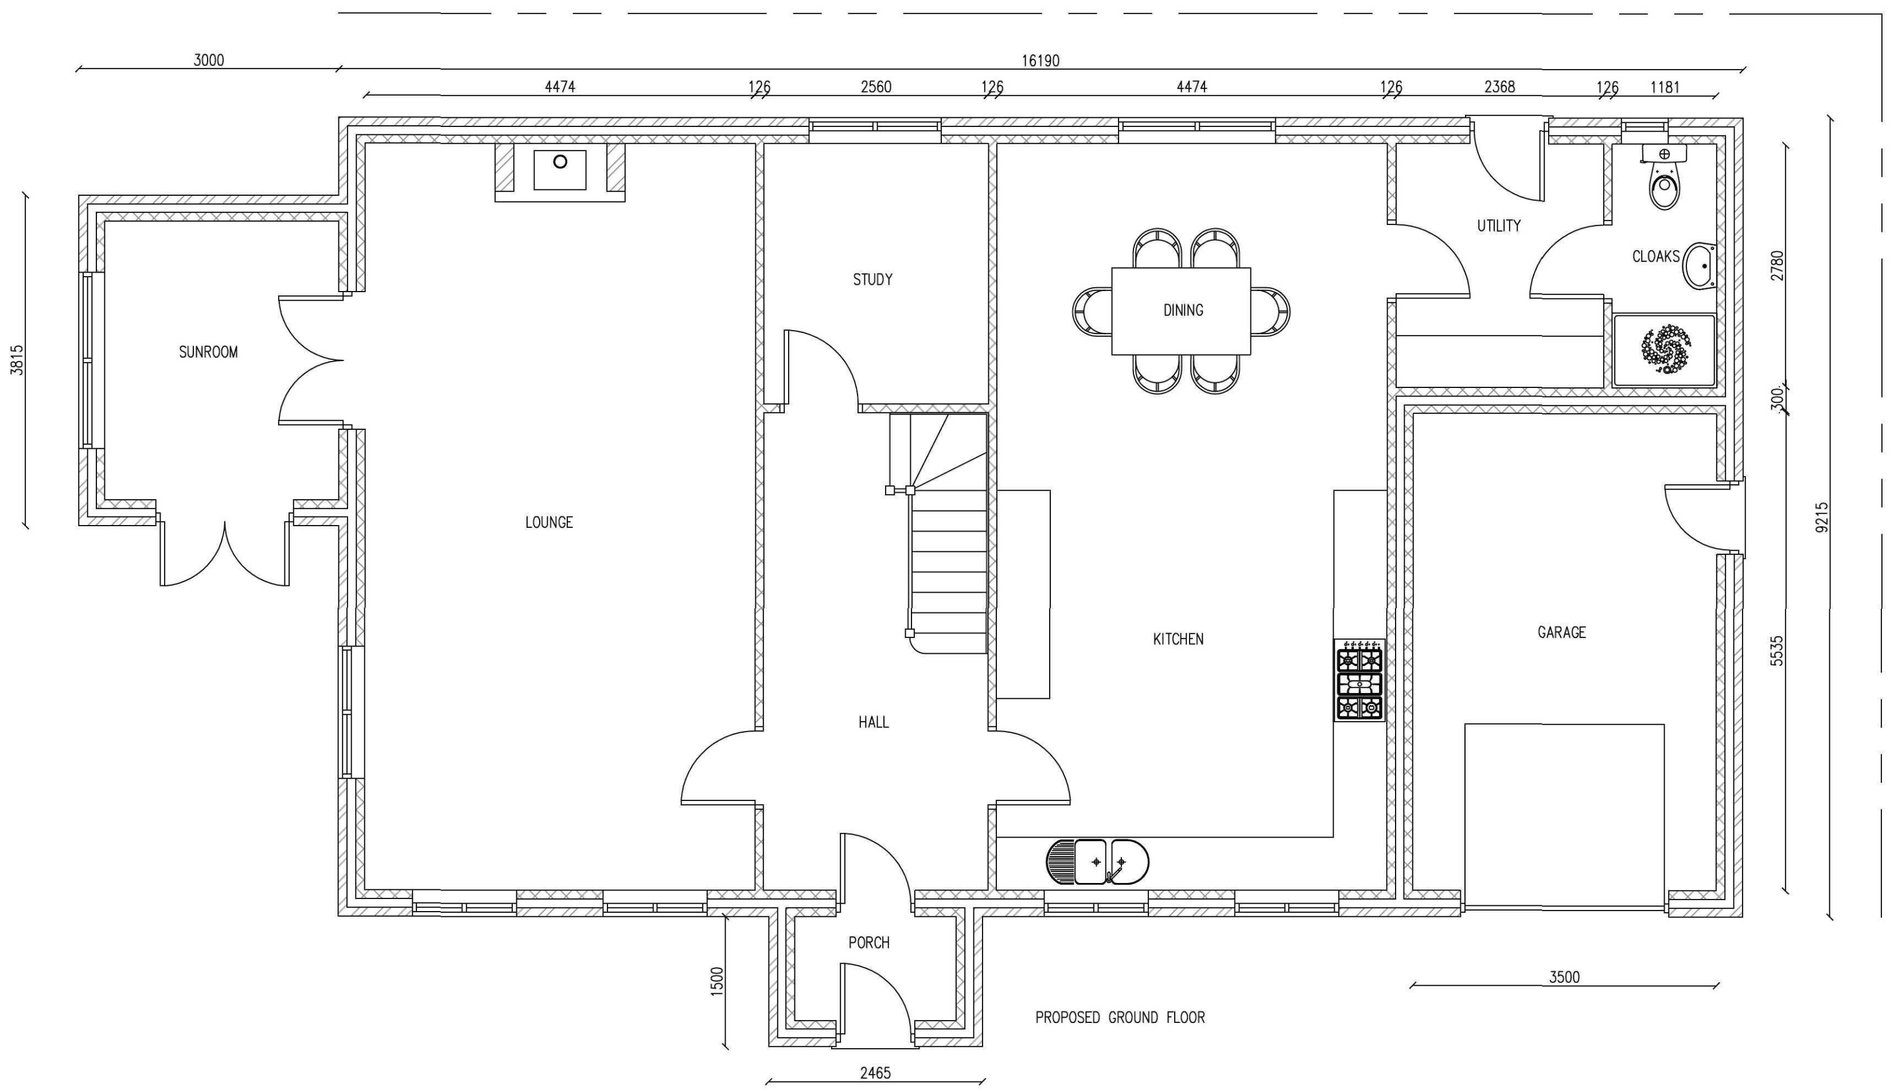

PROPOSED GROUND FLOOR

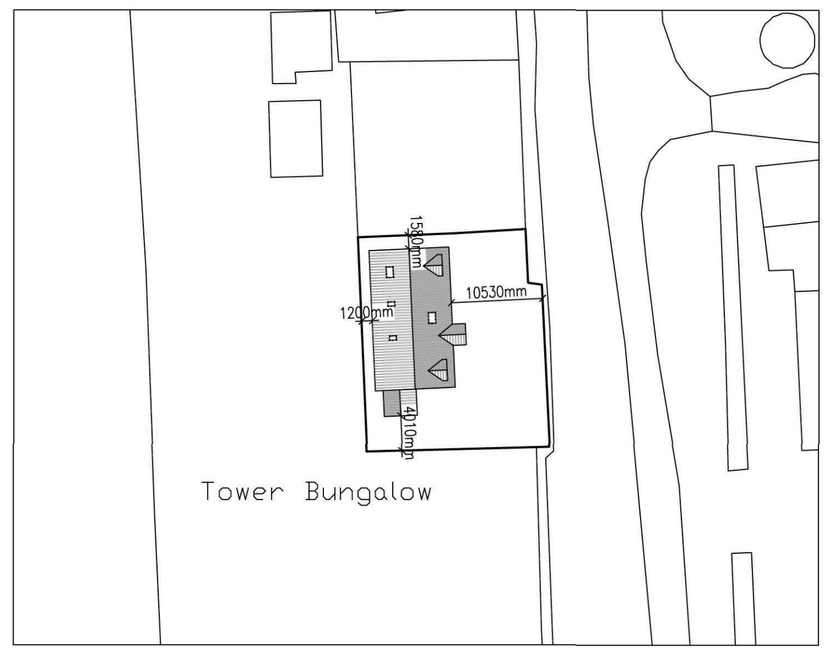

BLOCK PLAN

Ref:	Revision:	Date:
A	Planning officer comments	14.08.15
B	Alterations to North elevation	27.08.15

WESTON DESIGN Ltd.
2 Austendyke Road
Weston Hills
Spalding
Lincs. PE12 6BX
Tel : 01775 724171
Fax : 01775 720445
Mobile : 0784 1718457
enquiries@wenmanbuildingdesign.co.uk

Project:
PROPOSED REPLACMENT BUNGALOW
AT; TOWER BUNGALOW, LITTLE SUTTON

Client: MR L. ROBINSON

DRAWING:
PROPOSED FLOOR PLANS
PROPOSED ELEVATIONS
SITE PLAN

DRAWING N°:	DATE:
WES/1718/15/00A	APRIL 2015
DRAWN BY:	SCALE:
RW	1:50 1:100 1:500 1:1250

COPIES OF THESE DRWGS. MUST NOT BE TAKEN, TRACED OR ALTERED FOR ANY PURPOSE OTHER THAN THAT FOR WHICH THEY ARE ISSUED WITHOUT WRITTEN PERMISSION OF WENMAN BUILDING DESIGN. THESE SERVICES ARE PRODUCED ONLY FOR THE PURPOSE OF OBTAINING PLANNING OR BUILDING REGULATIONS APPROVAL AND DO NOT CONTAIN A FULL SPECIFICATION FOR THE PROPOSED WORKS AND MUST NOT BE USED AS A CONTRACT DOCUMENT ALONE.
THE PROPOSED WORK WILL NOT BE SUPERVISED/INSPECTED BY WENMAN BUILDING DESIGN (unless agreed otherwise in writing by the client), THEREFORE IT IS THE CLIENT OR THEIR APPOINTED BUILDER/CONTRACTOR'S RESPONSIBILITY TO CONTROL WORKMANSHIP, MATERIALS & SPECIFICATION AND ANY VARIATIONS TO THE CONTRACT, IT IS NEITHER PRACTICAL OR REASONABLE TO SHOW ALL REDRAWN MATTERS ON THE DRAWINGS, THE FACT THAT MATTERS ARE NOT MENTIONED DOES NOT ALLEVIATE THE BUILDER/CONTRACTOR FROM RESPONSIBILITY OF NON-COMPLIANCE IN CARRYING OUT THE WORK. ALL WORKS AND MATERIALS TO BE FITTED AND INSTALLED TO THE MANUFACTURERS INSTRUCTIONS AND COMPLY WITH THE MANUALS AND APPROVED DOCUMENTS OF THE BUILDING REGULATIONS AND CURRENT BSI/BC TECHNICAL REQUIREMENTS CODES OF PRACTICE, BRITISH STANDARDS OR EUROPEAN CODE etc. ALL MEASUREMENTS ON THIS DRAWING ARE TO BE CHECKED ON SITE BEFORE ORDERING MATERIALS OR COMMENCING ANY WORK. ALL THE DIMENSIONS SHOWN ON THIS DRAWING IS FOR CONSTRUCTIONAL PURPOSES ONLY. ALL THE DIMENSIONS SHOWN ON THIS DRAWING ARE TO BE CHECKED ON SITE BEFORE ORDERING MATERIALS OR COMMENCING ANY WORK. ALL DIMENSIONS SHOWN ARE GIVEN AS REPORTED MANUFACTURER, WHERE APPLICABLE, DIMENSIONS SHOWN ARE EITHER THE OUTSIDE/FACE OF Saw Or Brickwork AND NOT FINISHED PLASTER. IT IS RECOMMENDED THAT A SITE SOIL SURVEY IS UNDERTAKEN PRIOR TO COMMENCEMENT OF WORKS. THE ACTUAL POSITIONING OF EXISTING SERVICES PIPES, ELECTRICAL CABLES etc. ARE NOT GENERALLY SHOWN. THE ACTUAL POSITIONING OF APPARATUS MUST BE ESTABLISHED BY THE BUILDER/CONTRACTOR PRIOR TO COMMENCEMENT OF WORK AND REPOSITIONED TO SUIT THE INDIVIDUAL SERVICE SUPPLIERS INSTALLATION RECOMMENDATIONS.
HEALTH & SAFETY:
The client is to ensure that the appointed contractor is familiar with and complies with Health & Safety for Building Sites and Work Places.