
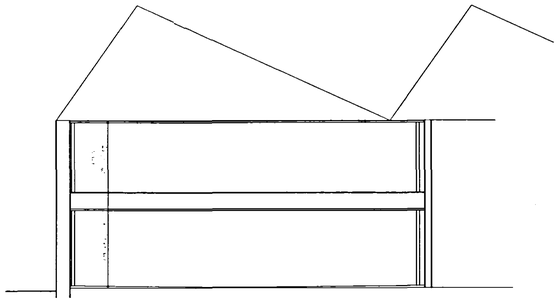



SECTION

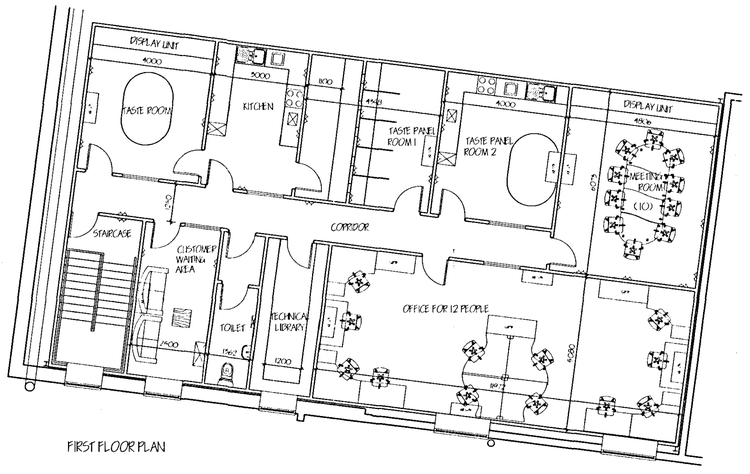

FIRST FLOOR PLAN

NOTES

- DADO RAIL FOR POWER & DATA CABLING IN ALL AREAS PEOPLE-FIST BY CLIENT.
- PROJECTION SCREEN & WHITE BOARD IN MEETING ROOM.
- DISPLAY UNITS TO HAVE SPOT LIGHTS FACING.
- AIR CONDITIONING UNITS FITTED IN ALL AREAS SHOWN.
- WHERE NATURAL LIGHT DOES NOT ENTER PROVIDE LIGHTING BY SUNPIPE OR SIMILAR.
- ALL NEW DOORS TO BE HALF HOUR SELF CLOSING FIRE DOORS FITTED WITH SMOKE & FIRE SEALS WITH SUITABLE SAFE VISION PANELS. DOORS TO BE FITTED WITH FLOOR SAFE COVERINGS.
- SPRINKLERS TO BE USED IN AREAS NEEDED
- STAINLESS STEEL STAIRCASE & LANDING
- ALL INTERNAL SCREENS ARE TO BE HALF HOUR FIRE RESISTANT INDEPENDANT ON SIZE. INSULATION MAY BE REQUIRED
- 14 X TRAP DRAINS TO SUIT 50MM DIARY PIPE IN PROCESS ROOM.
- SURFACE MOUNTED SEALED LIGHTING UNITS IN PROCESS ROOM.
- WASTE DISPOSAL UNITS IN ALL KITCHEN AREAS.

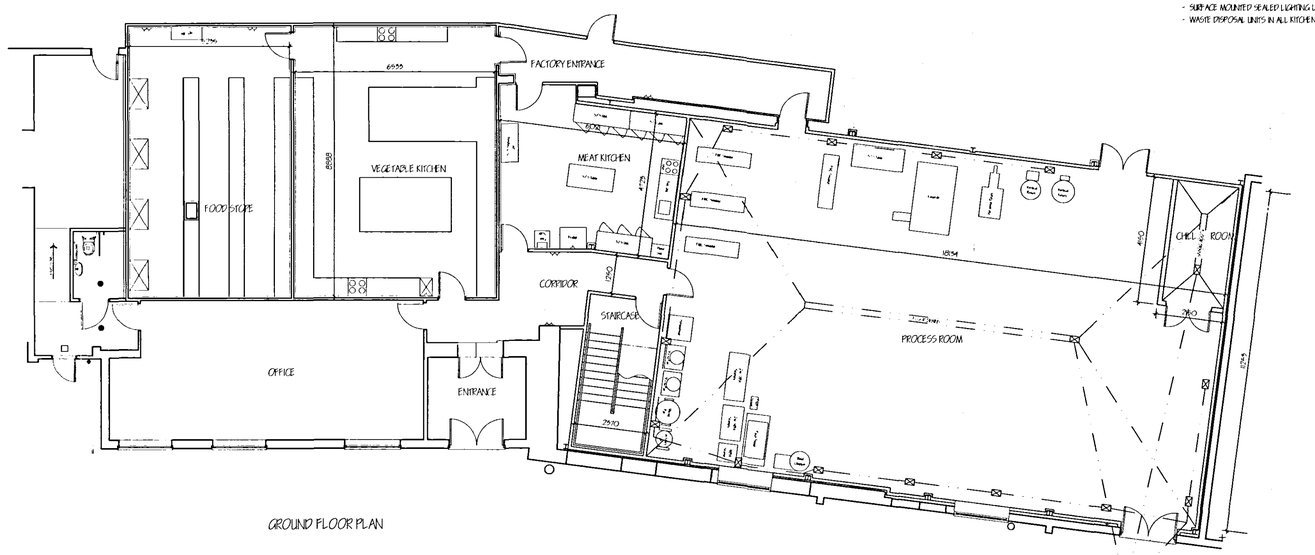

GROUND FLOOR PLAN

MAINS CONNECTION NEW MANHOLE

DETERMINED PLAN

LIMITATIONS:
This drawing is limited in the amount of information contained and does not purport to contain a full specification of the works. It is solely for the purpose of obtaining Planning/ Building Regulation approval
The drawing must not be used as a contract document alone.
All dimensions shall be taken from nos. from a figured work. Under no circumstances shall measurements be scaled from this drawing for construction or ordering purposes.
All given dimensions shall be checked by the Builder / Contractor, and will be his responsibility from commencement of site works.
The works will not be supervised or inspected on behalf by C.A.D. or any representative thereof. It is the client or their appointed agents responsibility to control workmanship, substitution of materials, adherence to specification, variations to contract etc.

COPYRIGHT RESERVED
Copies of this drawing must be made only with the written permission of Cooper Architectural Design.

STANDARDS
All materials to be new unless otherwise stated and all components and materials etc. to be used tested and installed etc. in strict accordance with manufacturers instruction and relevant Code of Practice.
Materials shall conform to appropriate British Standard Specification or BBA Certificate or European Code equivalent.

HEALTH & SAFETY.
The Employer / Client shall ensure that the selected contractor is competent with and adopts all measures necessary to achieve compliance with Health & Safety legislation for Building Sites and Work Places.
The Employer / Client is advised that should the works need to comply with the Construction Design and Management Regulations an independent Planning Supervisor will be required.

SCOPE OF THE WORKS
The works shall comprise of all that is shown on the drawing and details. Work that may not be specifically shown but may be reasonably inferred as necessary to carry out the works shall be deemed to be included.

SHDC
PLANNING & DEVELOPMENT
- 6 APR 2006
Ref. 04/96/06

revision	date	init.	revision details.

COOPER ARCHITECTURAL DESIGN
WRIGHTS MEWS, 12A PARK ROAD,
HOLBEACH, SPALDING, LINC'S PE12 7EE
Tel/Fax : 01406 423762
Mobile : 07808 125 778

Client.
PREMIER FOODS LTD

Project.
RESEARCH & DEVELOPMENT LAB.
BRIDGE ROAD
LONG SUTTON
SPALDING
LINC'S.

Drawing.
FLOOR PLANS

Scale 1:100	Drawing No. 2619-04
Date. MAR. '06	Drawn.