PROPOSED CANTEEN AT BRIDGE ROAD, LONG SUTTON, SPALDING, LINCS., FOR H. L. FOODS LTD.


PROJECT 2000

JULY 1994


Scale 1:100

Drawing No. LJ. 32. 18.


SOUTH HOLLAND D.C.
PLAN DEPT.
29 JUL 1994
REF 0743/94

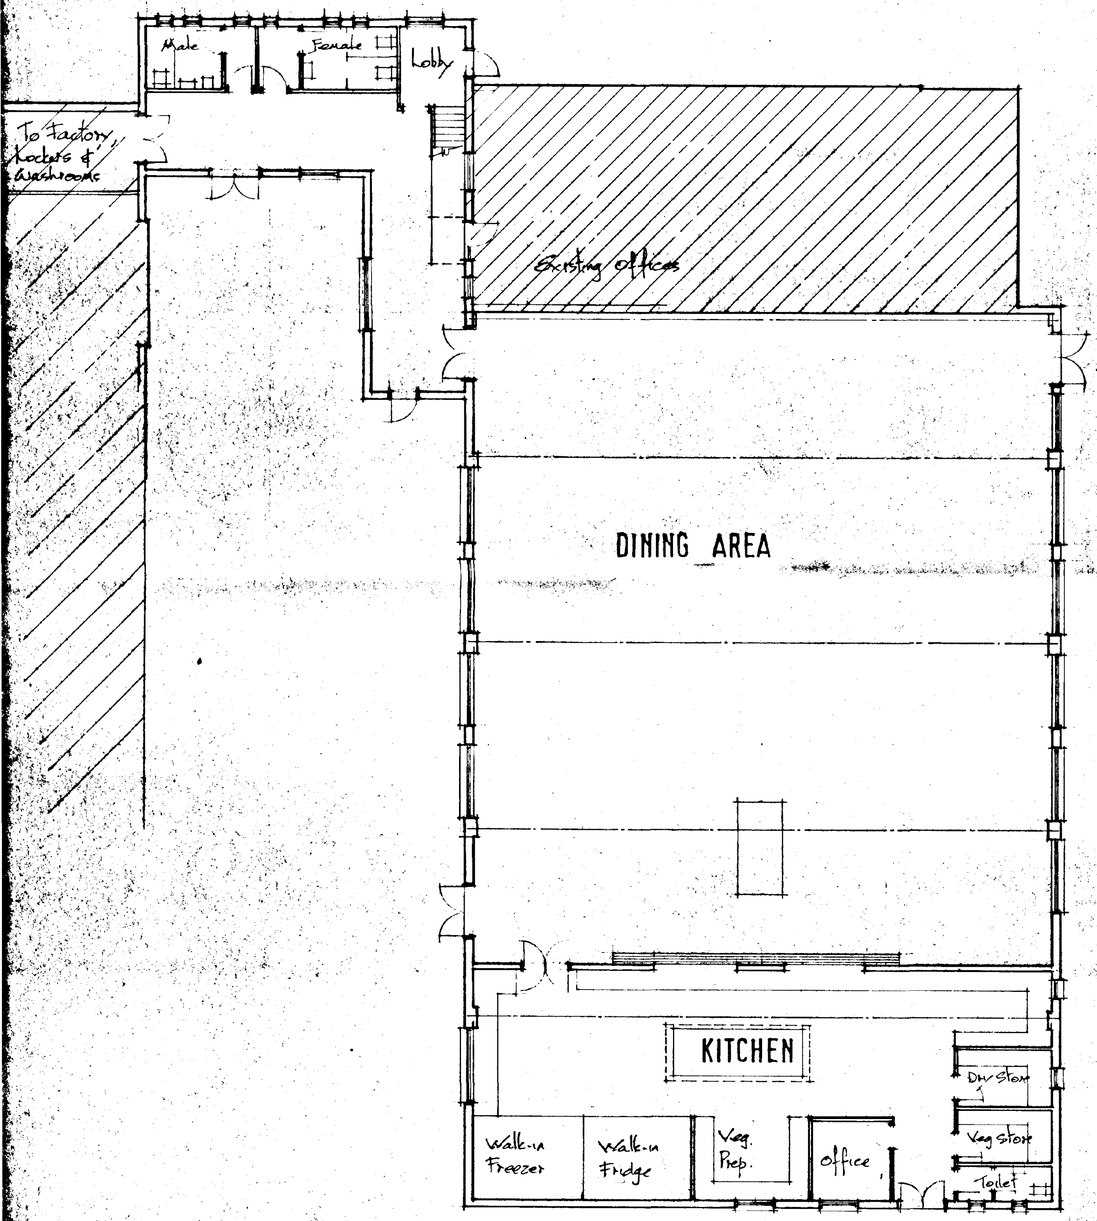


PLAN

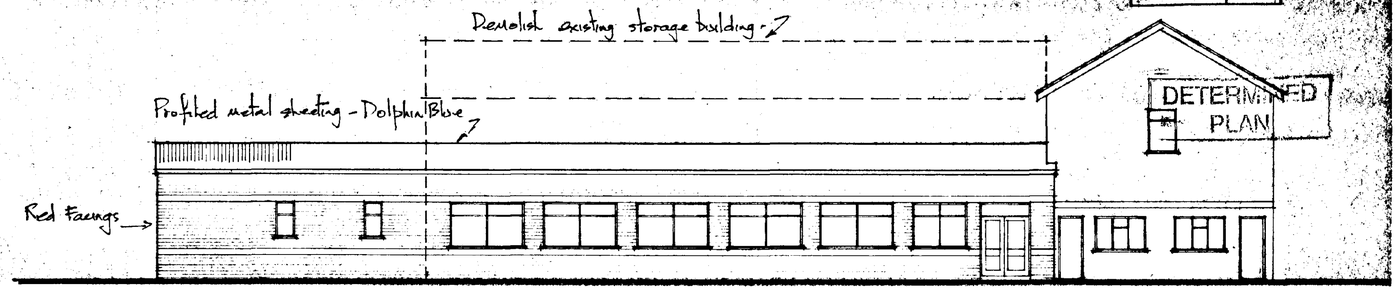


EAST ELEVATION

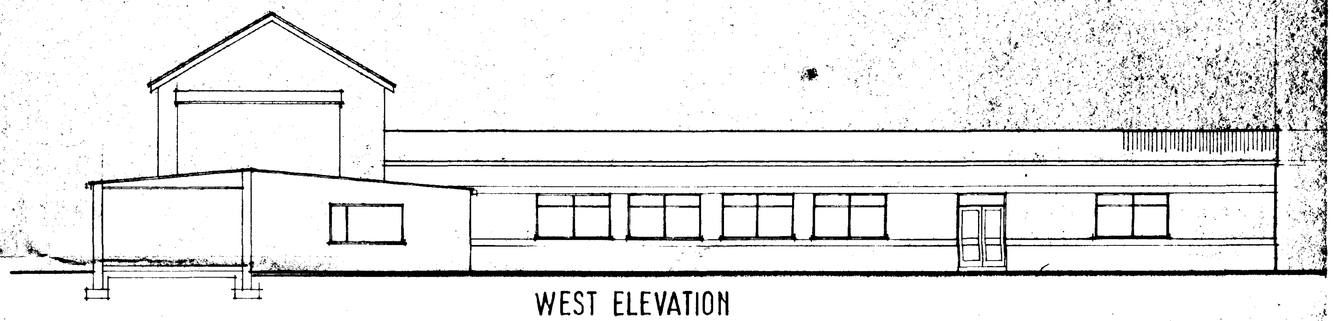

WEST ELEVATION

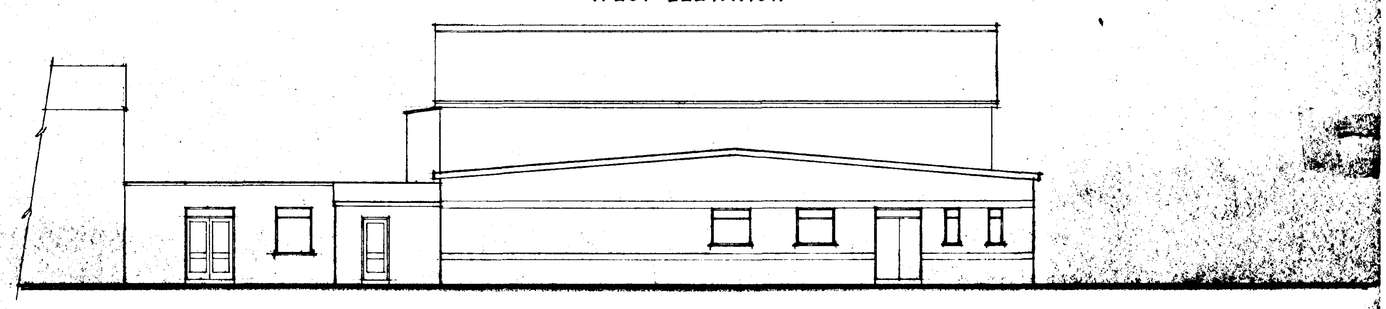

SOUTH ELEVATION

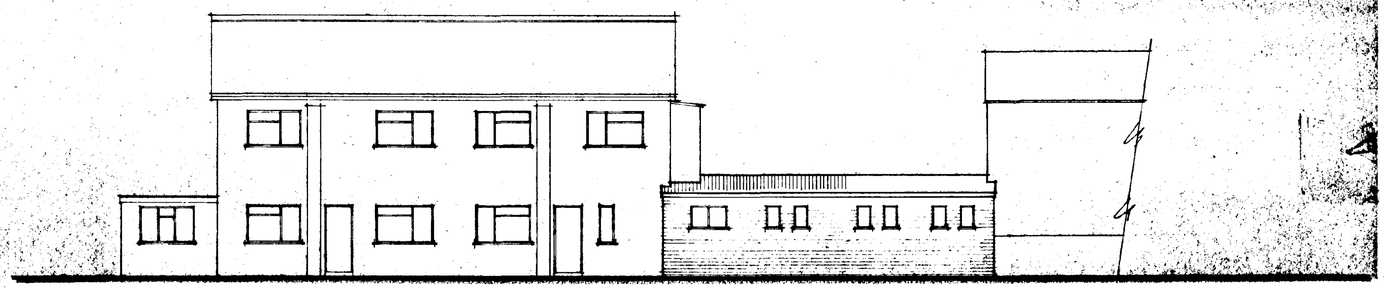



NORTH ELEVATION

PROPOSED CANTEEN AT BRIDGE ROAD, LONG SUTTON, SPALDING, LINCS., FOR H. L. FOODS LTD.


PROJECT 2000	JULY 1994	Scale 1:100	Drawing No. LJ. 32. 18. 2.

A. August 1994 canteen separated from existing offices.
B. August 1994 Drainage added - Portal Frame centres changed.
C. Oct. 1994 height altered - stanchion bases added.

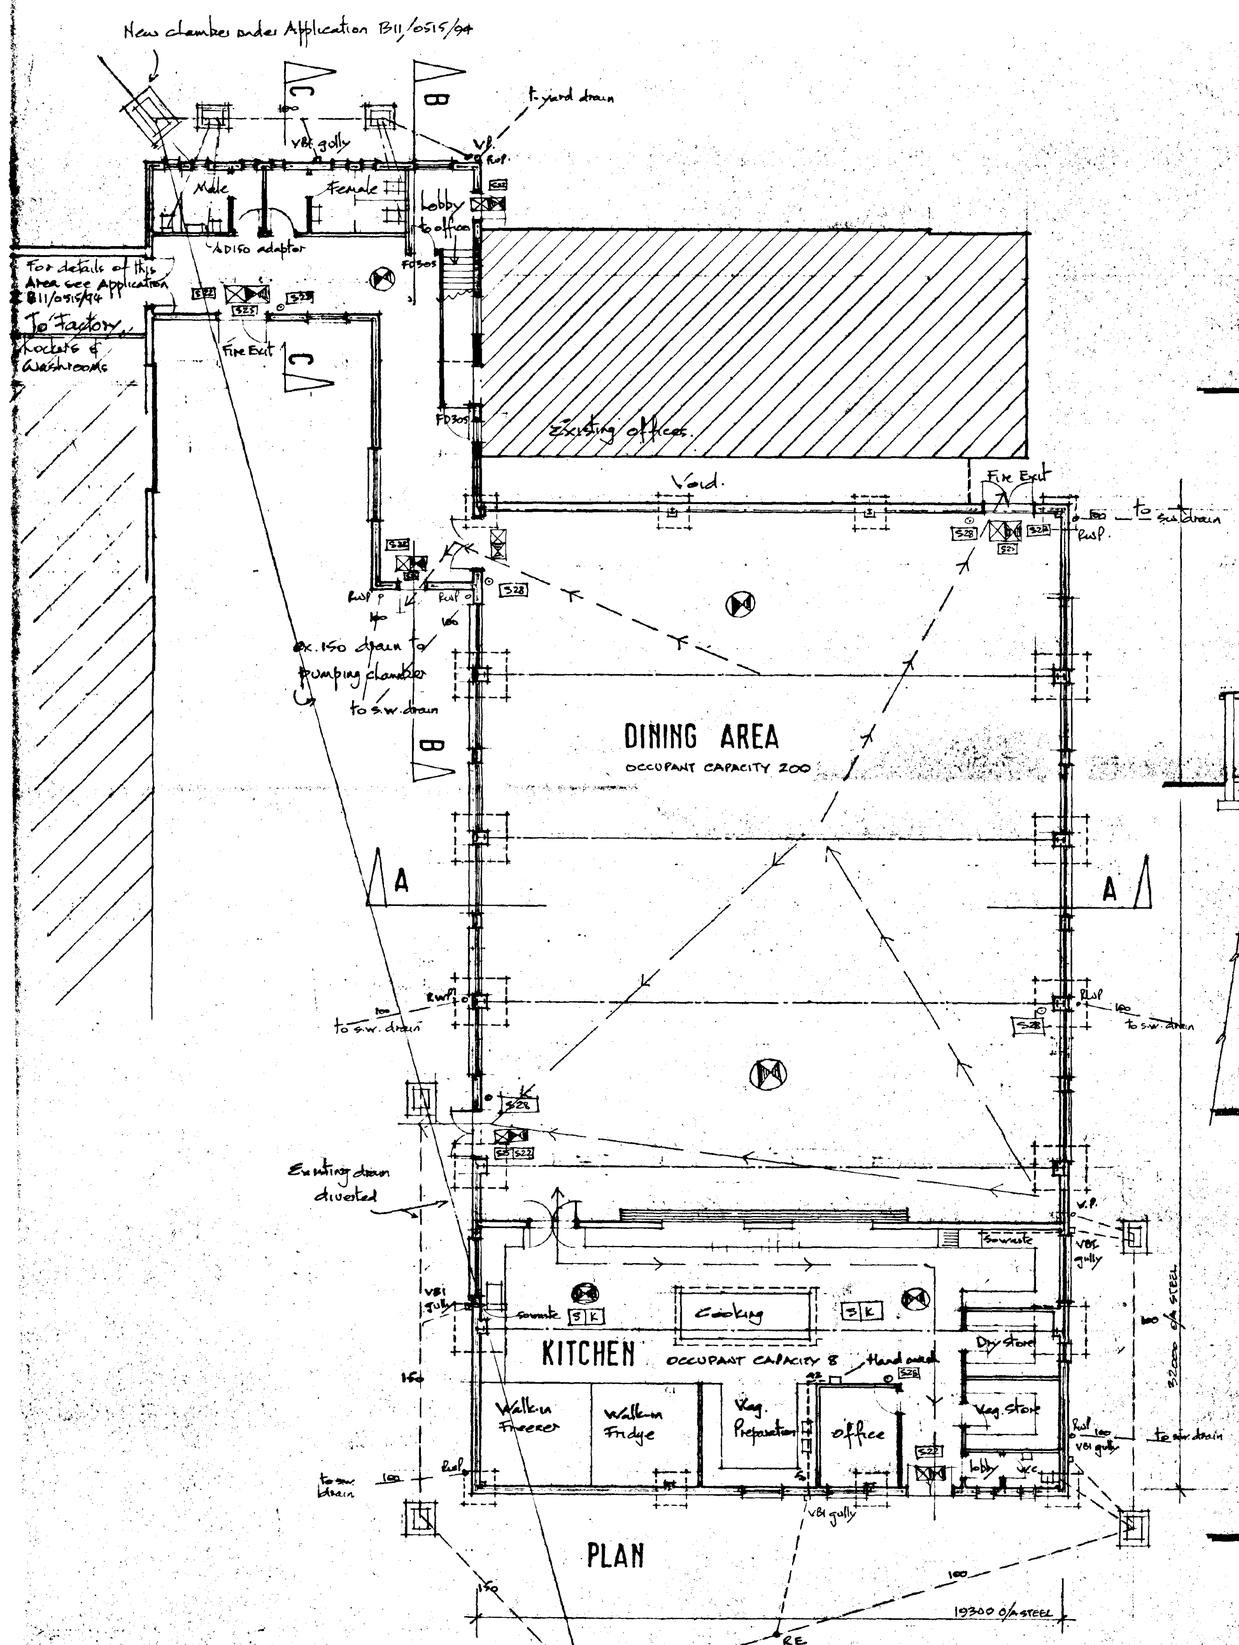


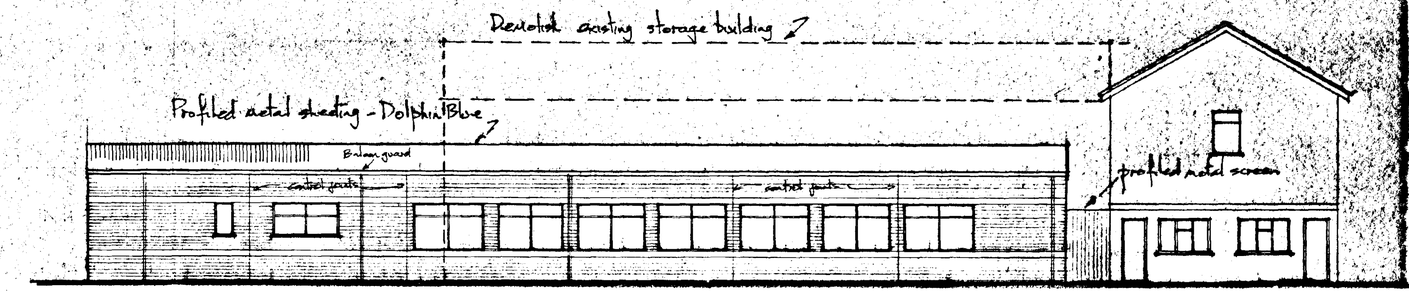

EAST ELEVATION

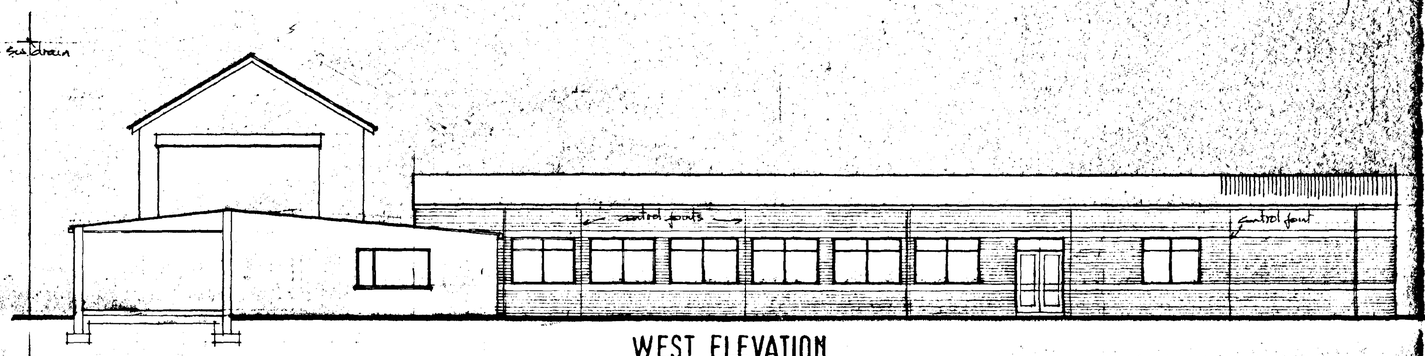


WEST ELEVATION

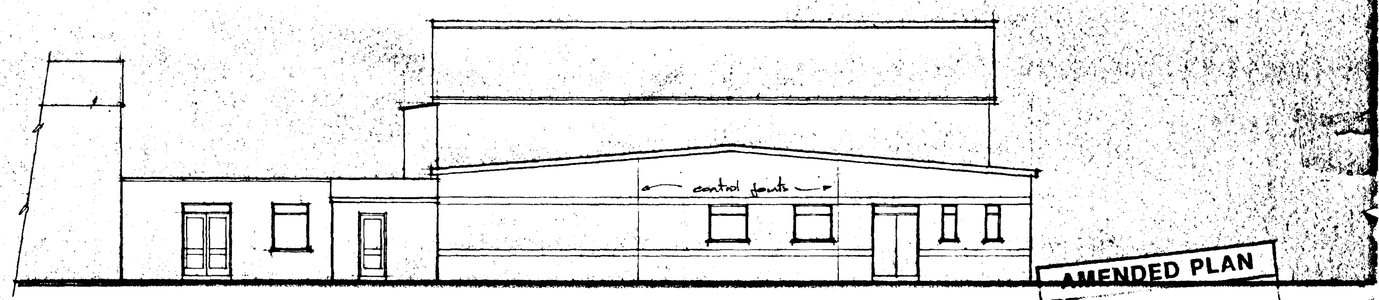

AMENDED PLAN
Ref. A1

SOUTH ELEVATION

SOUTH HOLLAND D.C.
PLAN DEPT
19 OCT 1994
REF. H10/0743/94

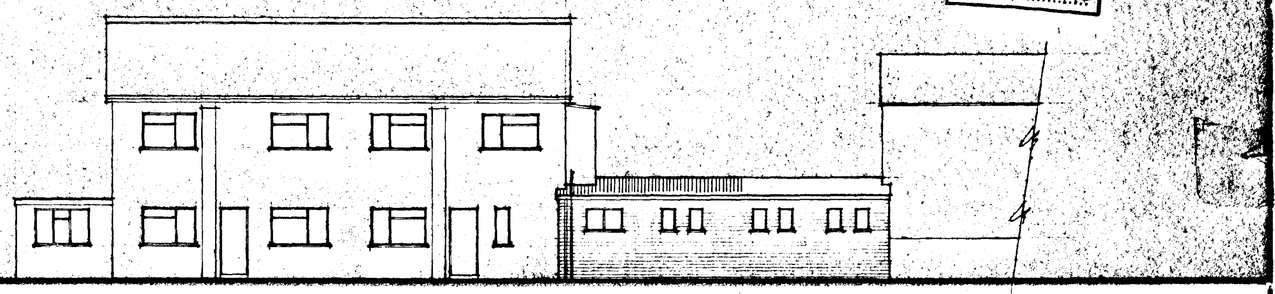



NORTH ELEVATION

PROPOSED CANTEEN AT BRIDGE ROAD LONG SUTTON SPALDING LINCS FOR H L FOODS LTD | PROJECT 2000 | JULY 1994 | Scale 1:50 | Drawing No. LJ.32.23


AMENDED PLAN
Ref. A/1

SOUTH HOLLAND D.C.
PLANNING
19 OCT 1994
REF. H10/0743/94

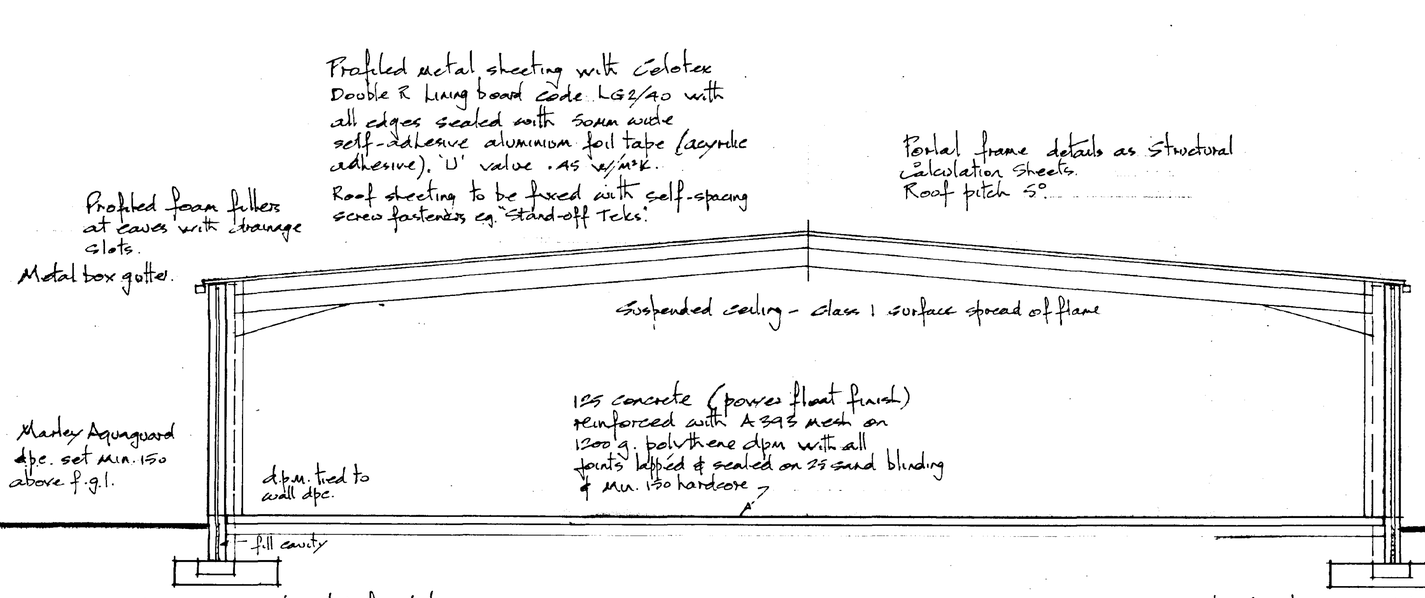

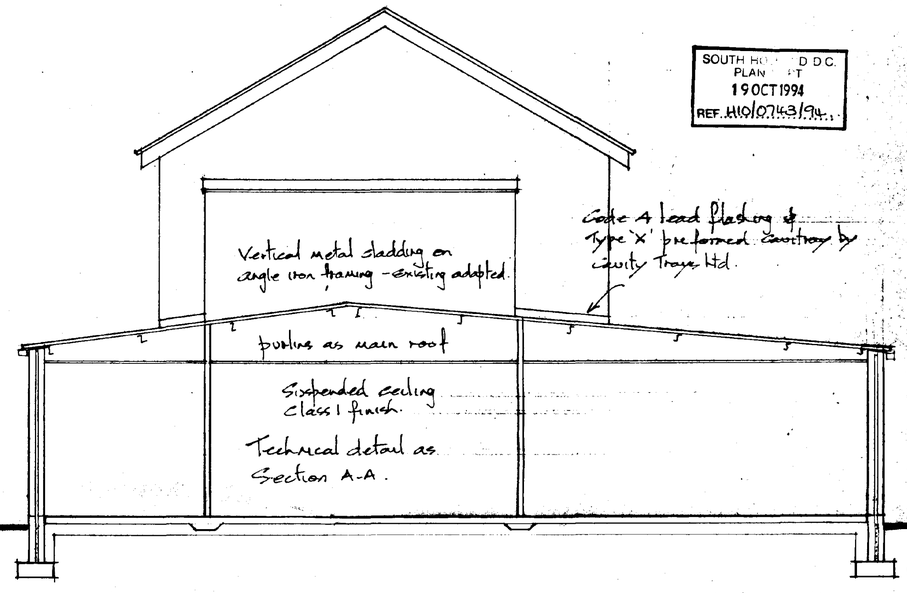


SECTION A-A

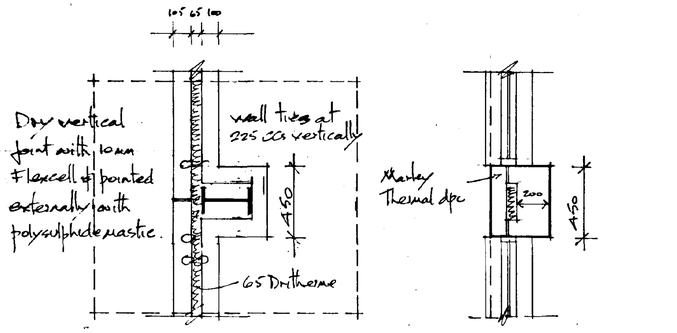

Plan at stanchion
1:20

Plan between windows
1:20

SECTION B-B

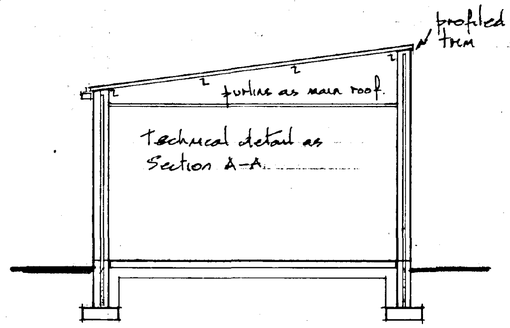

SECTION C-C

Notes (continued)

⑥ Seal cavities in walls at top & round openings. Install Marley Thermal dpc.
⑦ Internal walls plastered & finished with 'Portafleck' or tiled as appropriate.
⑧ Install 50mm Rockwool Cavity barriers in ceiling voids at line of division between kitchen & dining area.

Notes
① External walls - 105 facings, 65 cavity with 65 Dritherme insulation, 100 blocks internally.
② Wall ties to B.S. 1243 spaced at 900mm centres horizontally & 450mm vertically (225 at openings)
③ Lintols to windows & other external openings to be I.G. type L1/S70, insulated & with 2000g. polythene cavity tray over. End bearing minimum 150mm.
④ Windows to be DVC double glazed.
⑤ Drains to be Hepworth Supersleve laid to manufacturers details. Drains with less than 300mm cover to u/side of floor slab & within 1m of building externally to be surrounded in 150 concrete with flexible joint in lengths exceeding 5m. Other pipes to be surrounded in granular material. Pipes passing through walls to have joint close to wall & 600mm rocker pipe before next full pipe. Gullies to be square pattern, vertical back inlet type with alloy grating. Floor adaptors to be ADP150.
Manholes to be built in 335 Class 'B' engineering bricks off 150 concrete base. Walls to

Bridge Road

Car Parking

Gas Regulator and Meter

Store

Vehicle Park

Loading Bay

Store

Palletising

Labelling

Offices

Car Parking

Offices

Main Cannery

Rotary Sterilizers

Future Canteen

Car Parking

Offices

Green Bean Preparation

Shrinkwrap

Can Store

Stork Sterilizer

Hydrostat

Syrup

Workshop

Bean Canning

Boilers

Extension

Covered Area

Root Crop

Sterilizer

Root Crop

Existing Factory Refurbished

Proposed Extensions

Warehouse

Raw Materials

Extension

Trade Waste Water Treatment Plant

Effluent Screening

Proposed Aeration Tank 33m. dia. 4·8m high

Proposed Water Storage Tank 32m. dia. 8·6m high

AMENDED PLAN
Ref. a).

SOUTH HOLLAND D.C. PLANS 19 OCT 1994 REF. H10/1574/94/FL

PROPOSED DEVELOPMENT AT BRIDGE ROAD, LONG SUTTON, SPALDING, LINCS., FOR H.L.FOODS LTD.

PROJECT 2000

Scale 1:500

July 1994

Drawing No. LJ. 32. 21. A.

21A. 19.9.94. Drains added, extension reduced in width.

DETERMINED PLAN

SOUTH HOLLAND D.C. PLAN DEPT. 29 JUL 1994 REF QTH3/94

Bridge Road

Car Parking

Gas Regulator and Meter

Store

Lorry Park

Loading Bay

Store

Palletising

Labelling

Offices

Toilets Lockers Wash-rooms

Car Parking

Offices

Main Cannery

Rotary Sterilizers

Shrinkwrap

Can Store

Stork Sterilizer

Hydrostat

Syrup

Bean Canning

Boilers

Covered Area

Root Crop

Sterilizer

Root Crop

Warehouse

Raw Materials

Demolish existing store

Canteen

Demolish existing canteen

Green Bean Preparation

Workshop

Car Parking

Offices

Existing Factory

Provisional - Future Development

Trade Waste Water Treatment Plant

Effluent Screening

PROPOSED DEVELOPMENT AT BRIDGE ROAD, LONG SUTTON, SPALDING, LINCS. FOR H.L.FOODS LTD.	PROJECT 2000	Scale 1:500	JUNE 1994	Drawing No. LJ.32.17.	