


B M 4·08m
1·22m R H
4·0m
1714
372ha
·92
Drain
3207
·295ha
·7
Drain
Def
Drain
Common
Farm
C
B
A
D
2
Survey base line
E
BARN
CONVERSION.
(WOOD
BARN).
2400
1·976ha
4·88
452
453
F
LITTLE SUTTON C P

Davia Broker Design Services
to
Concept 2000 Design
&
Development
Ltd

C WALTON

HOSPITAL DROVE LONG SUTTON

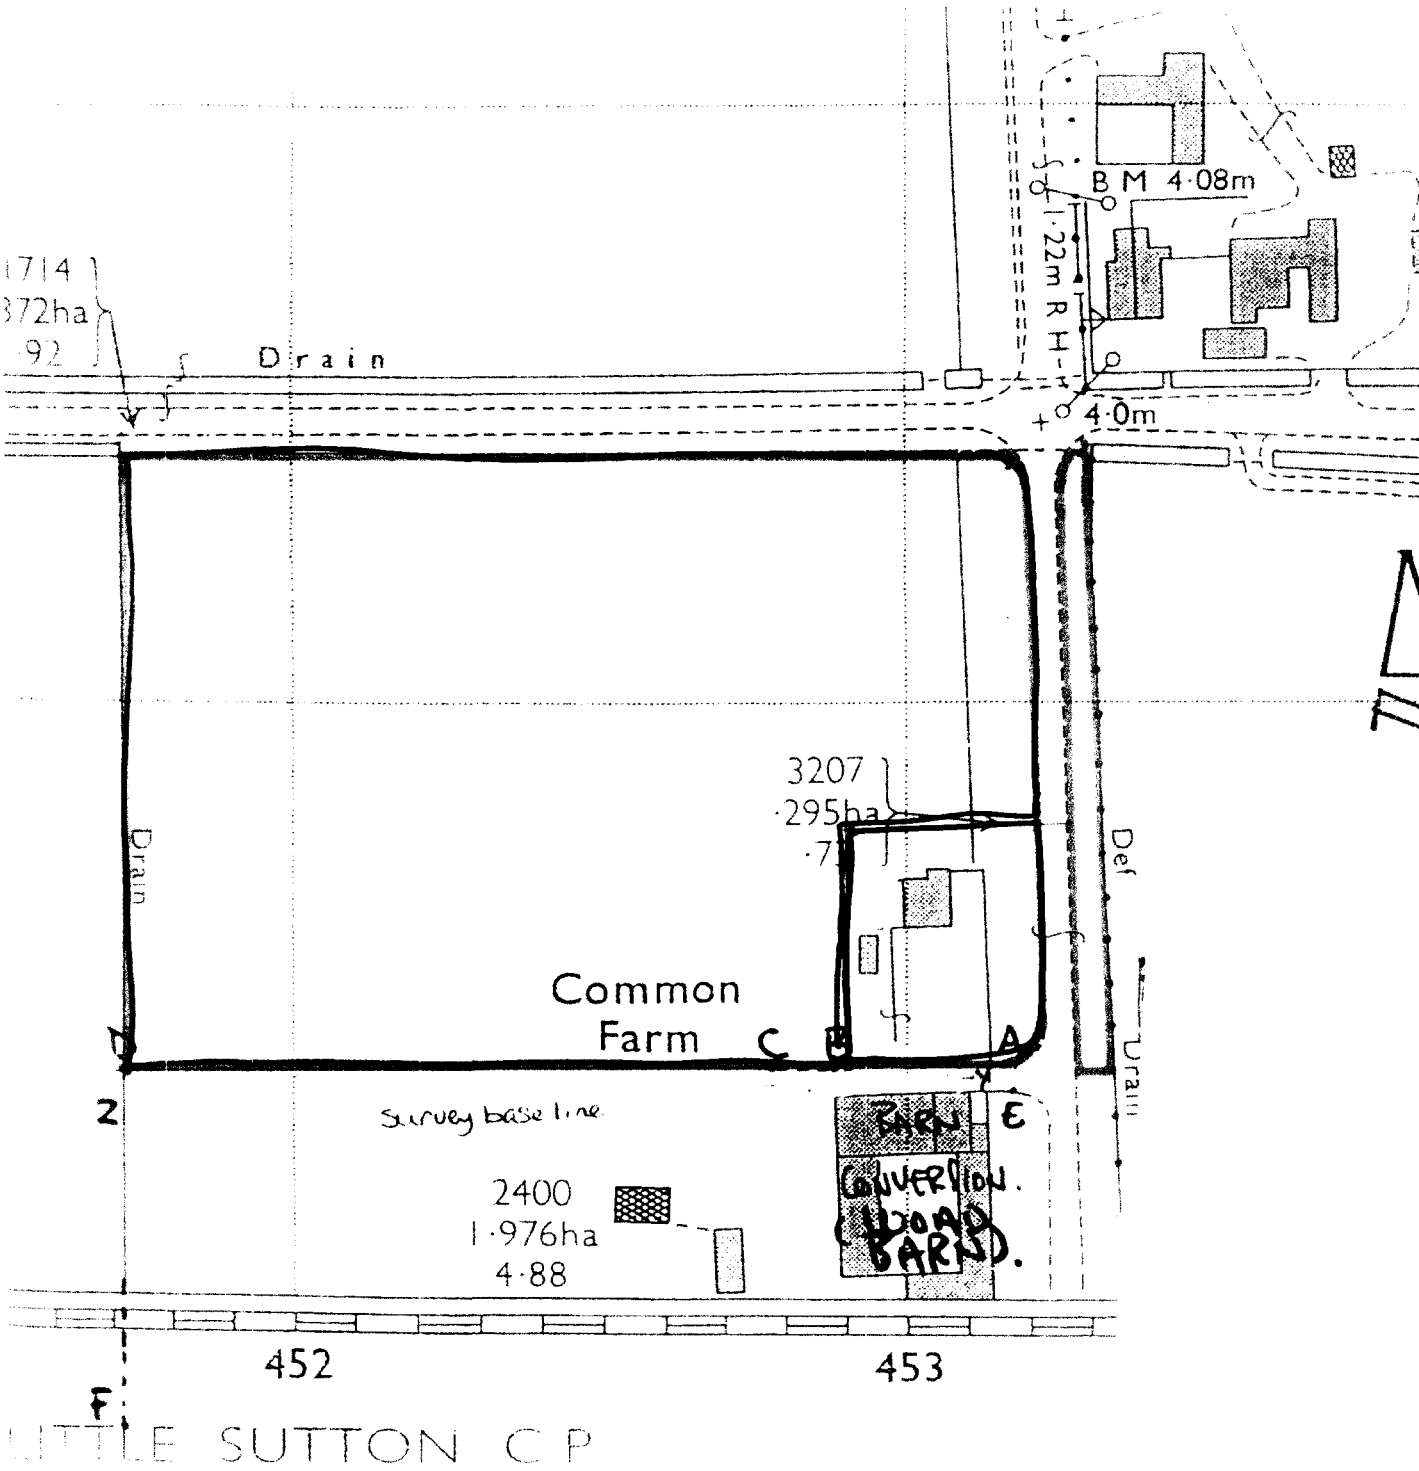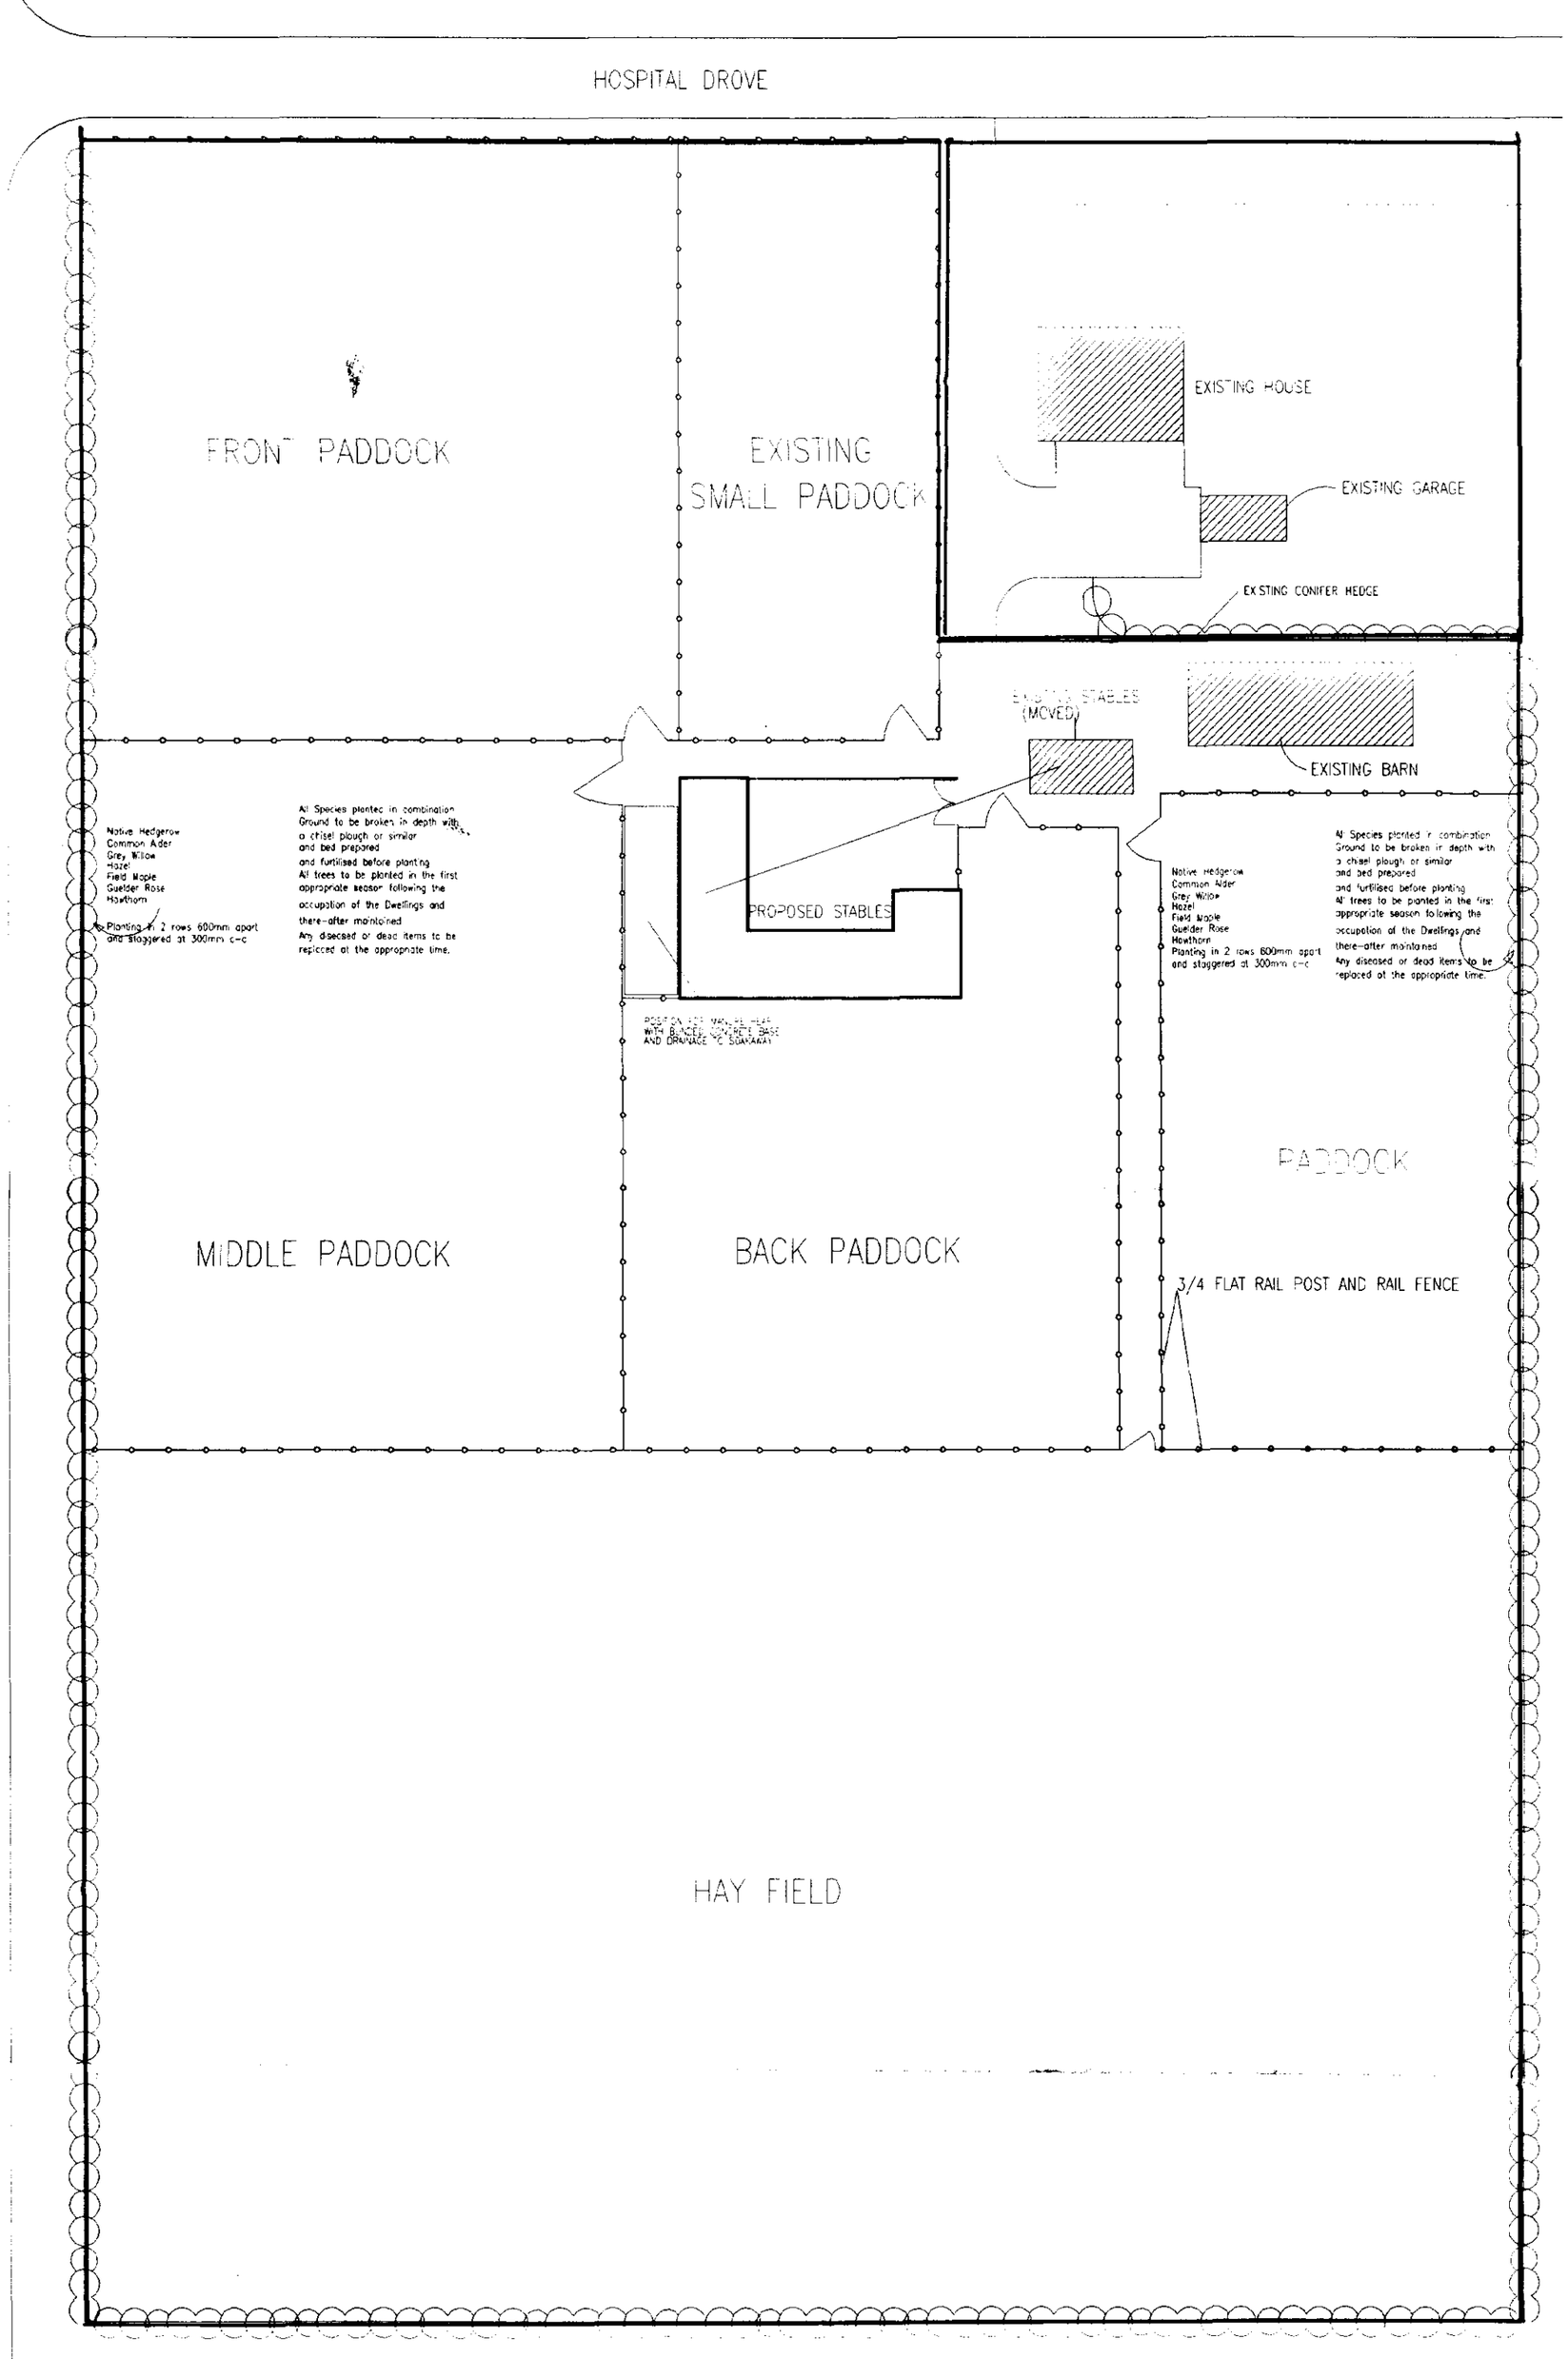

BLOCK PLAN 1=400

SHDC
Planning & Development
30 AUG 2002
Ref 978/02

DETERMINED PLAN

DRAWING/FILE No 730-C-WALTON

CLIENT C WALTON

PROPOSED EXTENTION TO EXISTING STABLES
BLOCK PLAN

SCALE 1=400
DATE 27-07-02
DRAWN D.BROKER

Issued
Revisions


ARCHITECTURAL TECHNICIANS
DANBROOKE HOUSE STATION ROAD
WISBECH ST MARY
WISBECH CAMBS.PE13 4RW
Telephone 01945 710421


H:\drawec\WORK\730-C-WALTON.dwg Plotted:2002-08-29 14:34:22


David Broker Design Services
to
Concept 2000 Design
&
Development
Ltd


C WALTON


HOSPITAL DROVE LONG SUTTON

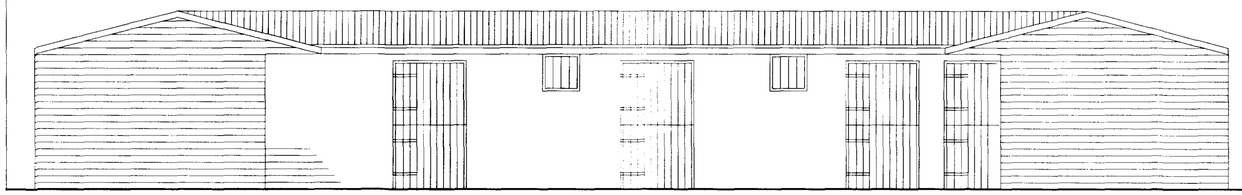

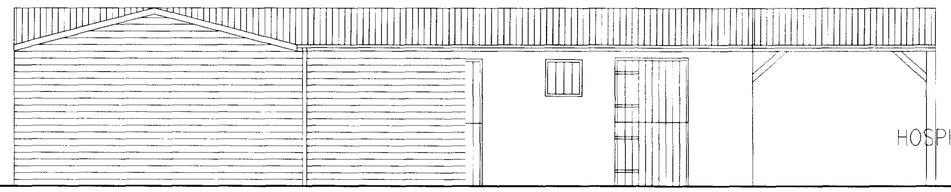

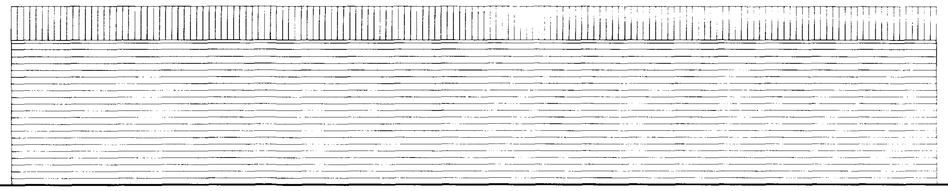

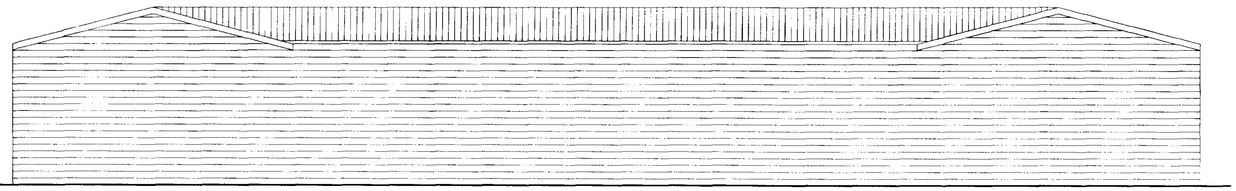

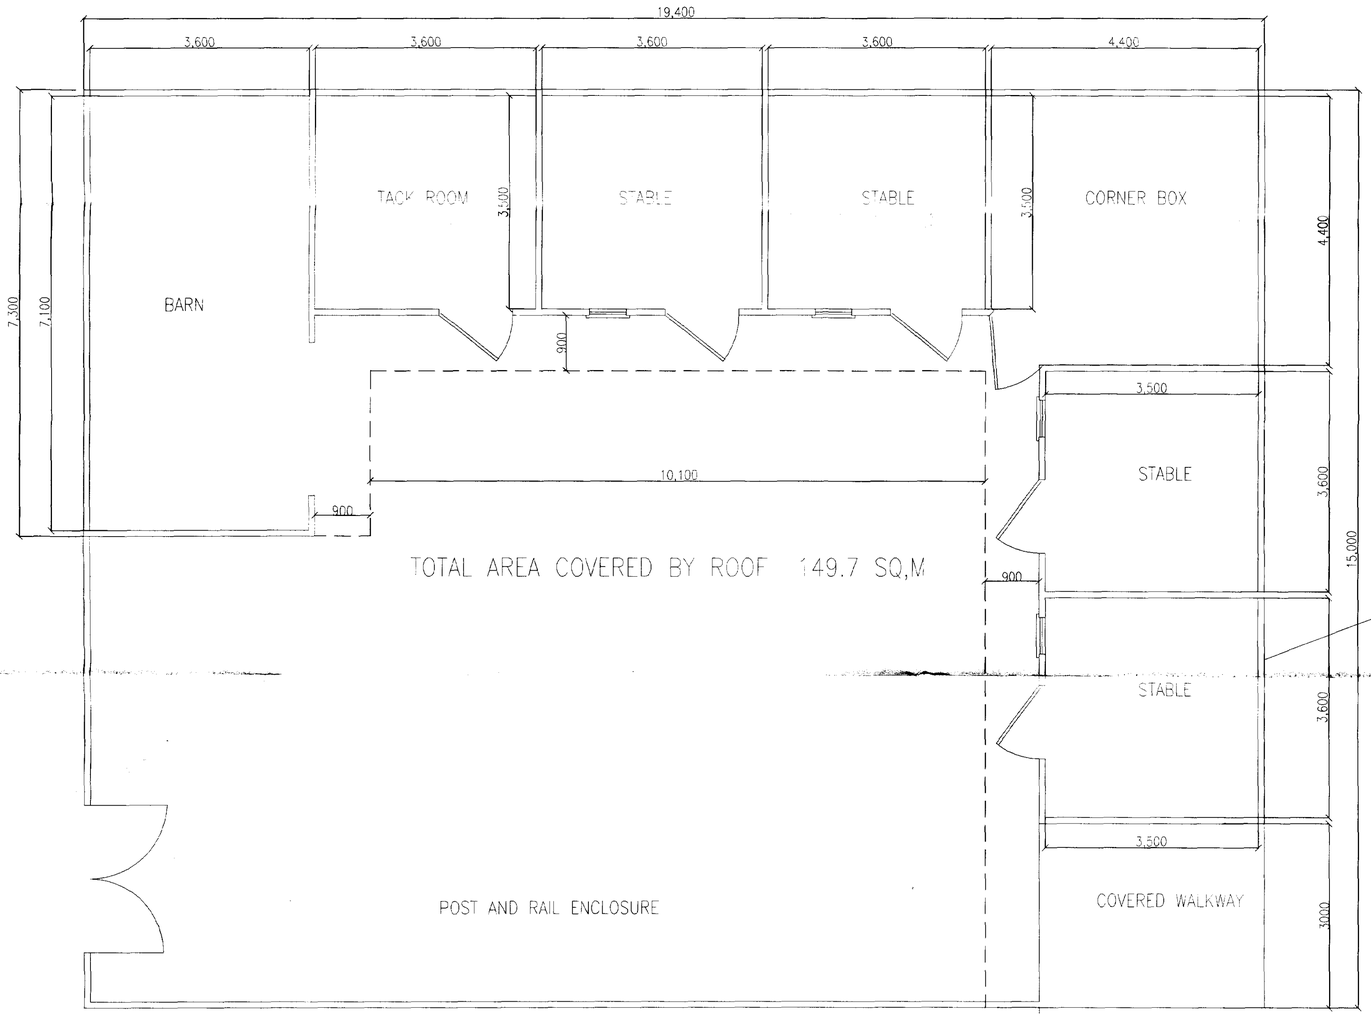

SHDC
Planning & Development
30 AUG 2002
Ref 978/02

DETERMINED
PLAN

DRAWING/FILE No 730-C-WALTON

CLIENT C WALTON

PROPOSED RELOCATION
AND EXTENTION TO EXISTING STABLES
FLOOR PLANS & ELEVATIONS

SCALE 1=50 1=100
DATE 27-07-02
DRAWN .D.BROKER

ISSUES

REVISIONS

ARCHITECTURAL TECHNICIANS
DANBROOKE HOUSE STATION ROAD
WISBECH ST MARY
WISBECH CAMBS.PE13 4RW

Drawn:\WORK\730-C-WALTON.dwg Plotted: 2002-08-29 14:36:21