revisions:

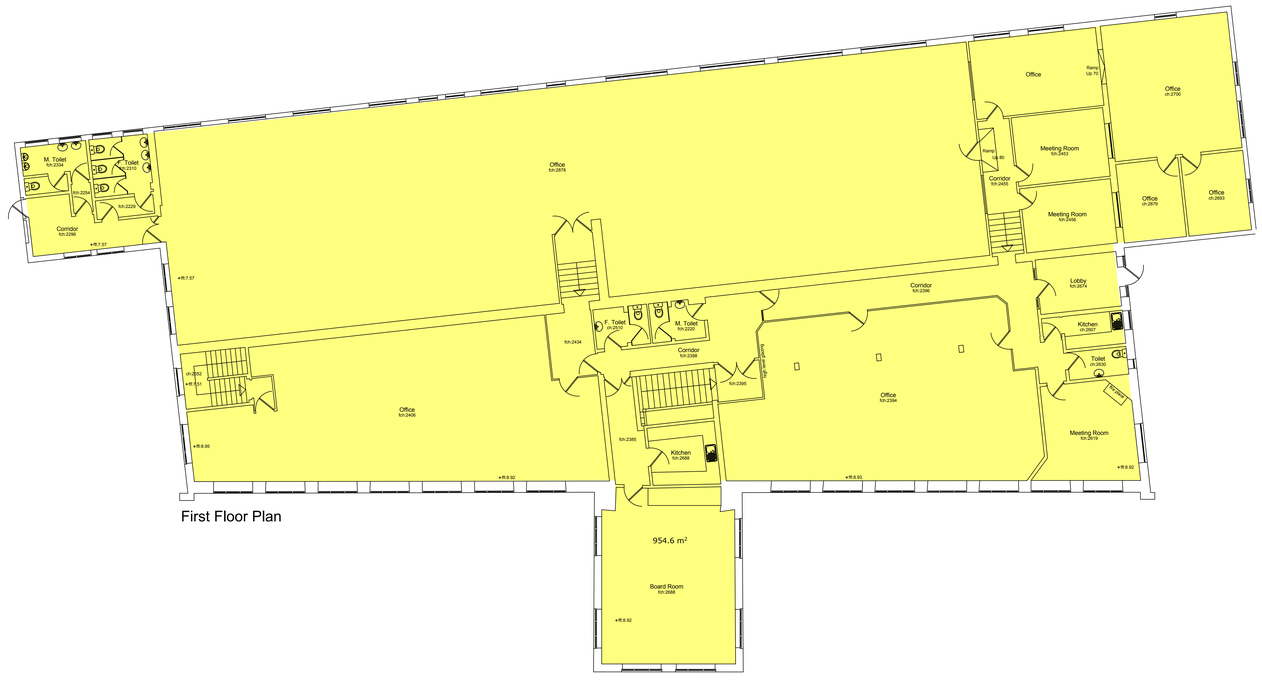

First Floor Plan

exsiting area schedule

basement	**363.9sqm**
ground floor	**400.5sqm**
first floor	**954.6sqm**

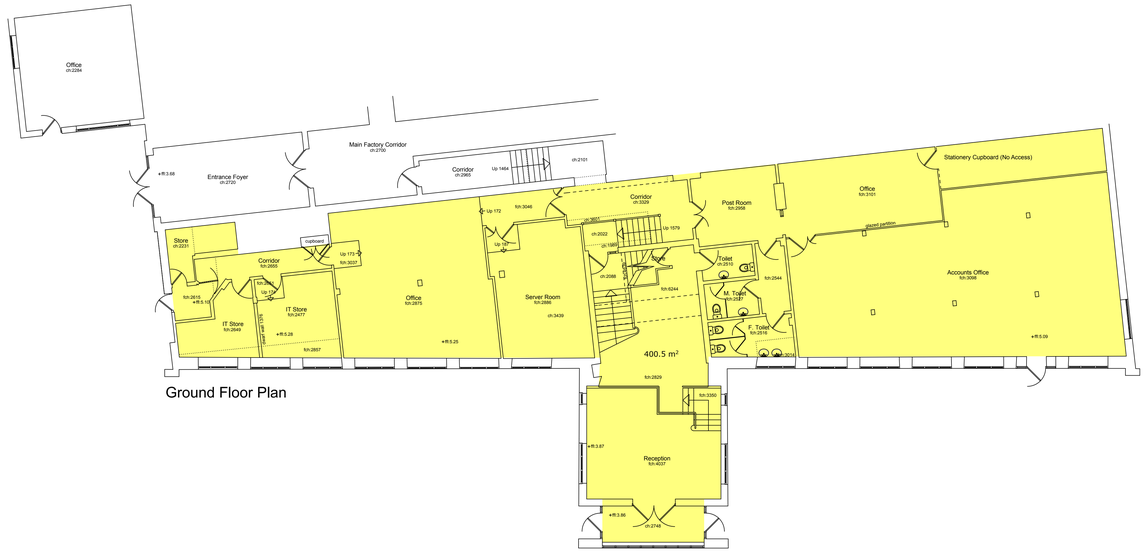

Ground Floor Plan

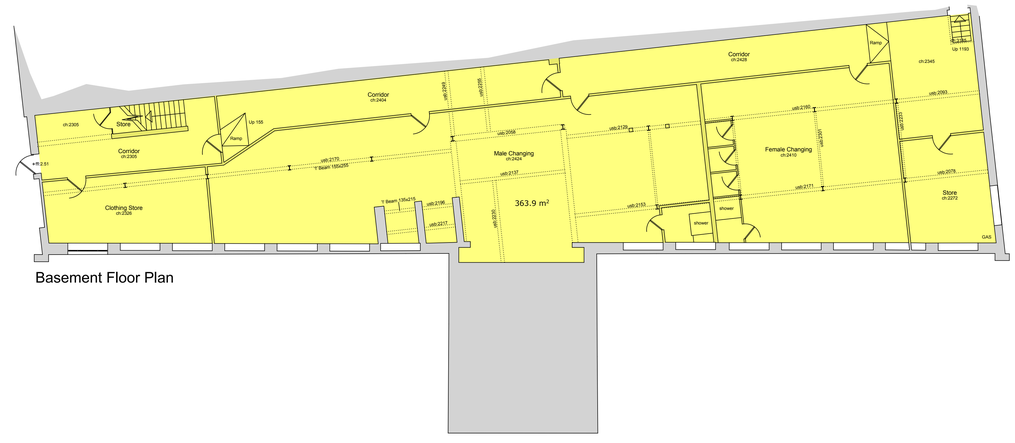

Basement Floor Plan

existing building layouts 1:100

0 1 2 3 4 5 6 7 8 9 10m

scale 1:100

campbell driver partnership

architects designers surveyors

client: princes ltd

project: canteen and facilities

A17 long sutton

sheet: existing floor plans

dwg no:	11.185	111	

scale: 1:100 @ A0

date:

drawn:

capricorn park
blakewater road
blackburn bb1 5qr
t: 01254 297700
f: 01254 297701
email: design@cdparchitects.co.uk

© copyright in this drawing is vested in campbell driver partnership limited