
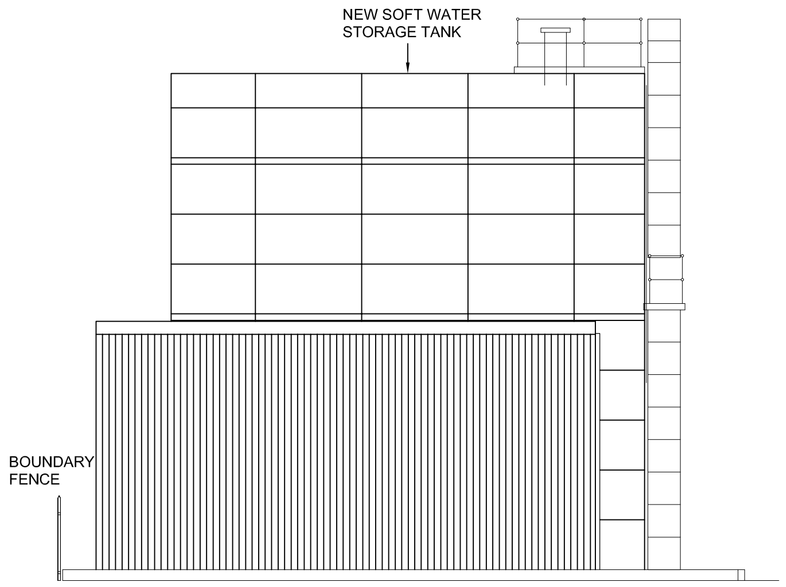



PROPOSED EAST ELEVATION

SCALE 1:100

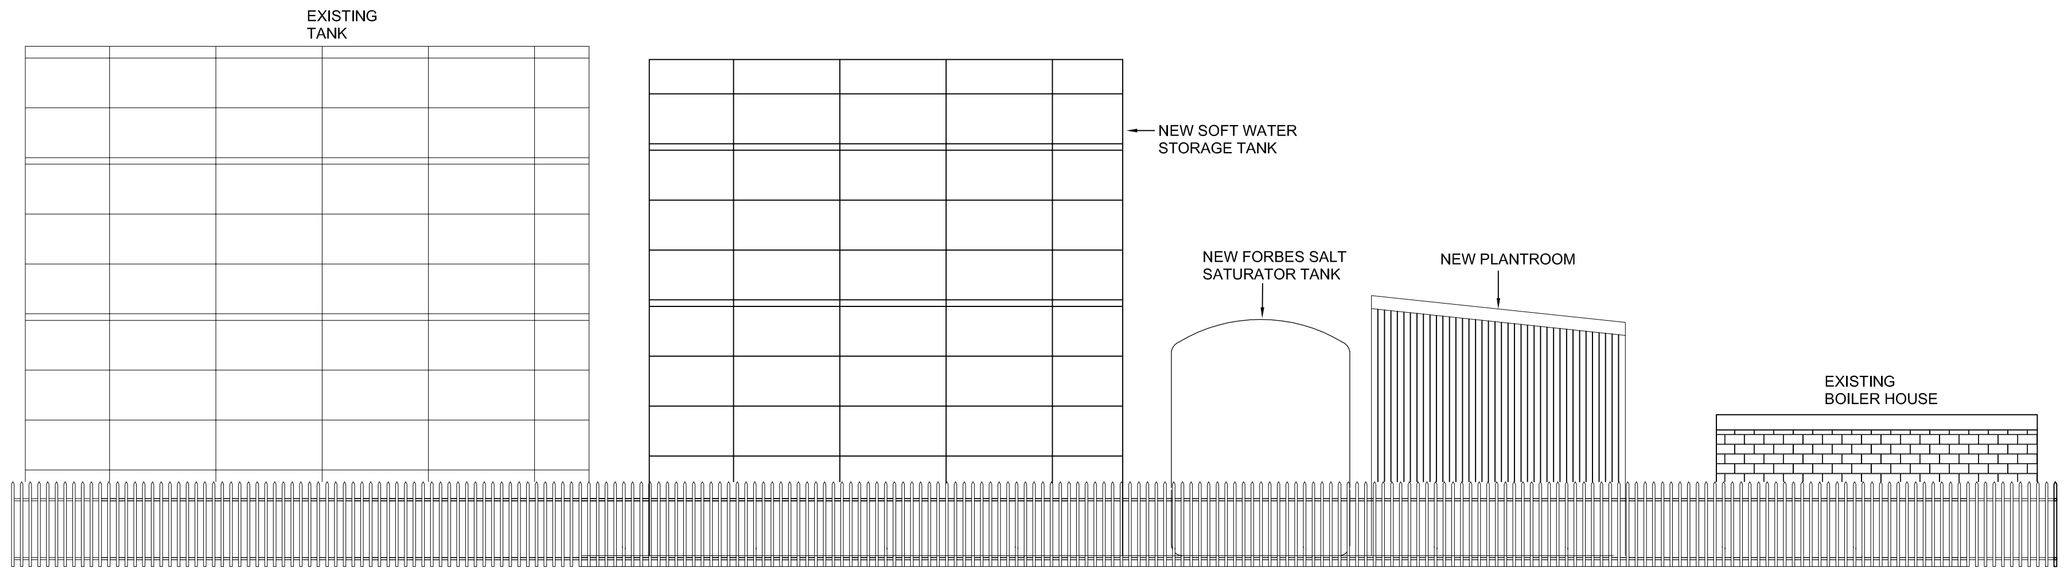


PROPOSED SOUTH ELEVATION

SCALE 1:100

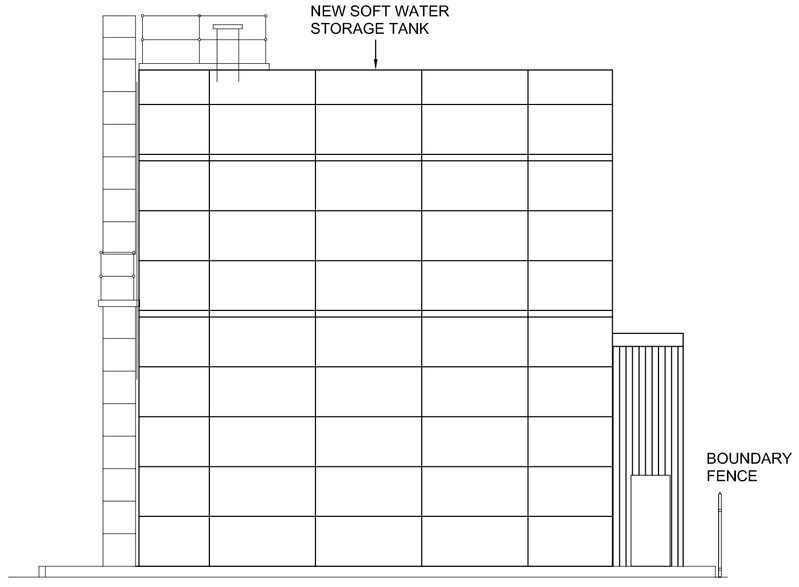

PROPOSED WEST ELEVATION

SCALE 1:100

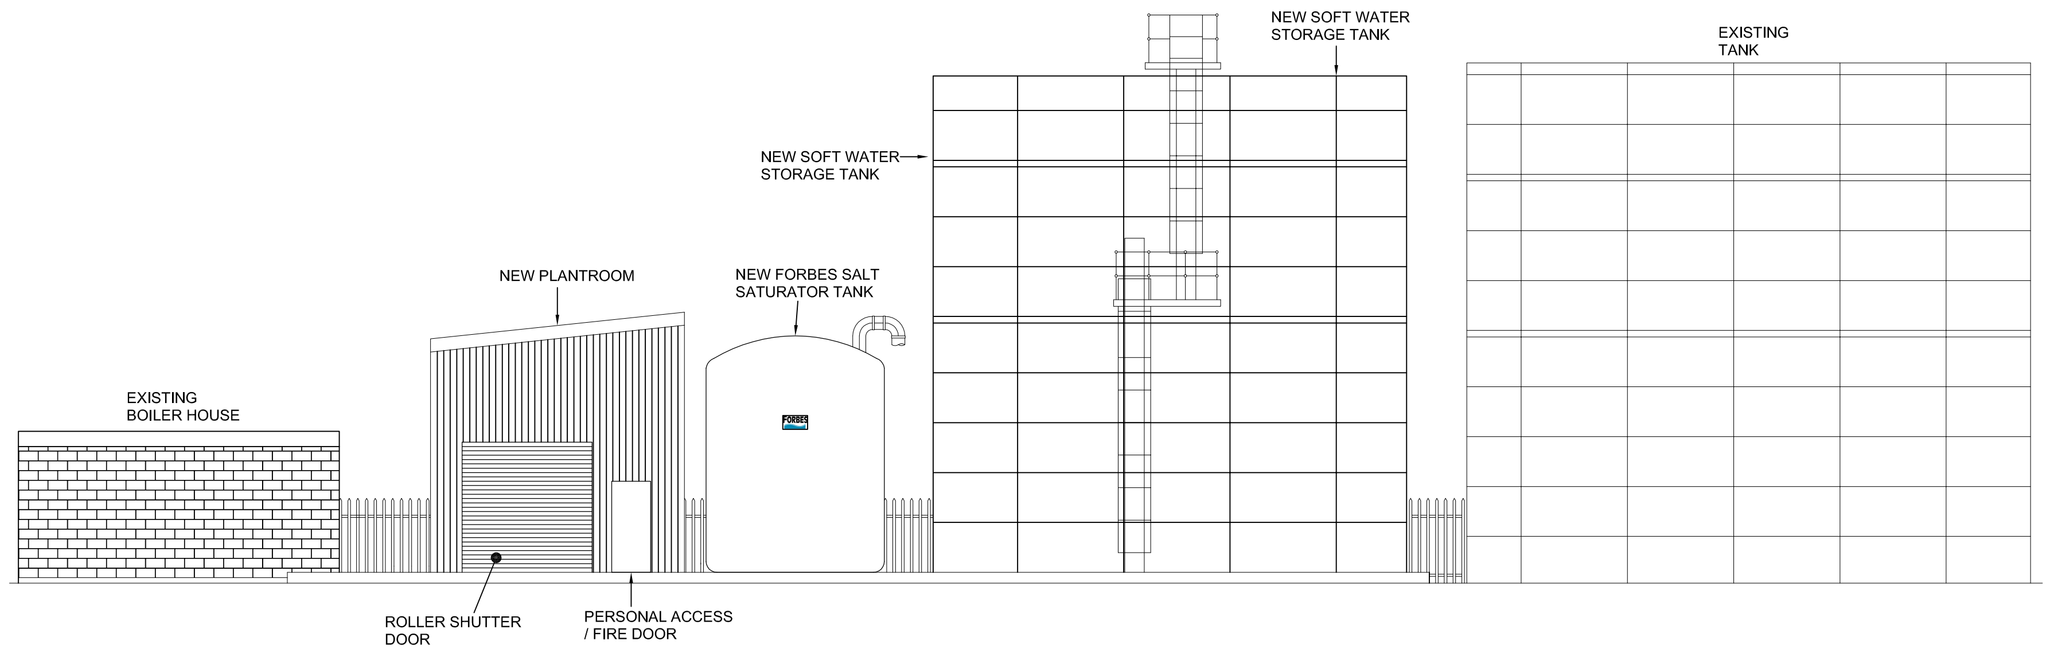

PROPOSED NORTH ELEVATION

SCALE 1:100

GENERAL NOTES

1.1. THIS DRAWING IS COPYRIGHT AND SHOULD NOT BE REPRODUCED IN WHOLE OR PART WITHOUT THE WRITTEN CONSENT OF PATRICK PARSONS LTD.
1.2 DO NOT SCALE FROM THIS DRAWING.
1.3. ALL DIMENSIONS TO BE CHECKED ON SITE AND CO-ORDINATED WITH RELEVANT ARCHITECT'S DRAWINGS. ANY DISCREPANCIES TO BE REPORTED TO ENGINEER PRIOR TO FABRICATION.
1.4. ALL DIMENSIONS IN mm UNLESS NOTED OTHERWISE.
1.5. ALL LEVELS IN METRES.
1.6. STRUCTURAL SIZES HEREON SHALL NOT BE MODIFIED WITHOUT THE WRITTEN APPROVAL OF THE ENGINEER.
1.7. THIS DRAWING IS TO BE READ IN CONJUNCTION WITH ALL RELEVANT PATRICK PARSONS LTD DRAWINGS & SPECIFICATIONS.

Rev.	Amendments	Date	By
P2	PERSONNEL DOOR ON WEST ELEVATION RELOCATED TO SUIT NEW BRINE TANK POSITION.	04.10.18	CJG
P1	INITIAL ISSUE.	02.10.18	RDV

Revisions

PATRICK PARSONS
Built Environment | Engineering | Consultancy

5 Waverley Road
Huddersfield
West Yorkshire
HD1 5NA
United Kingdom

T. +44 (0)1484 516 977
E. info@patrickparsons.co.uk
W. www.patrickparsons.co.uk

Client
PRINCES LONG SUTTON

Project
PROPOSED SOFT WATER TREATMENT TANK

Drawing
PROPOSED ELEVATIONS

Scales AS NOTED At original size A1

Drawn RDV
Date SEPT 2018
Checked

Status PRELIMINARY

Drawing No. H18169-902 Rev. P2