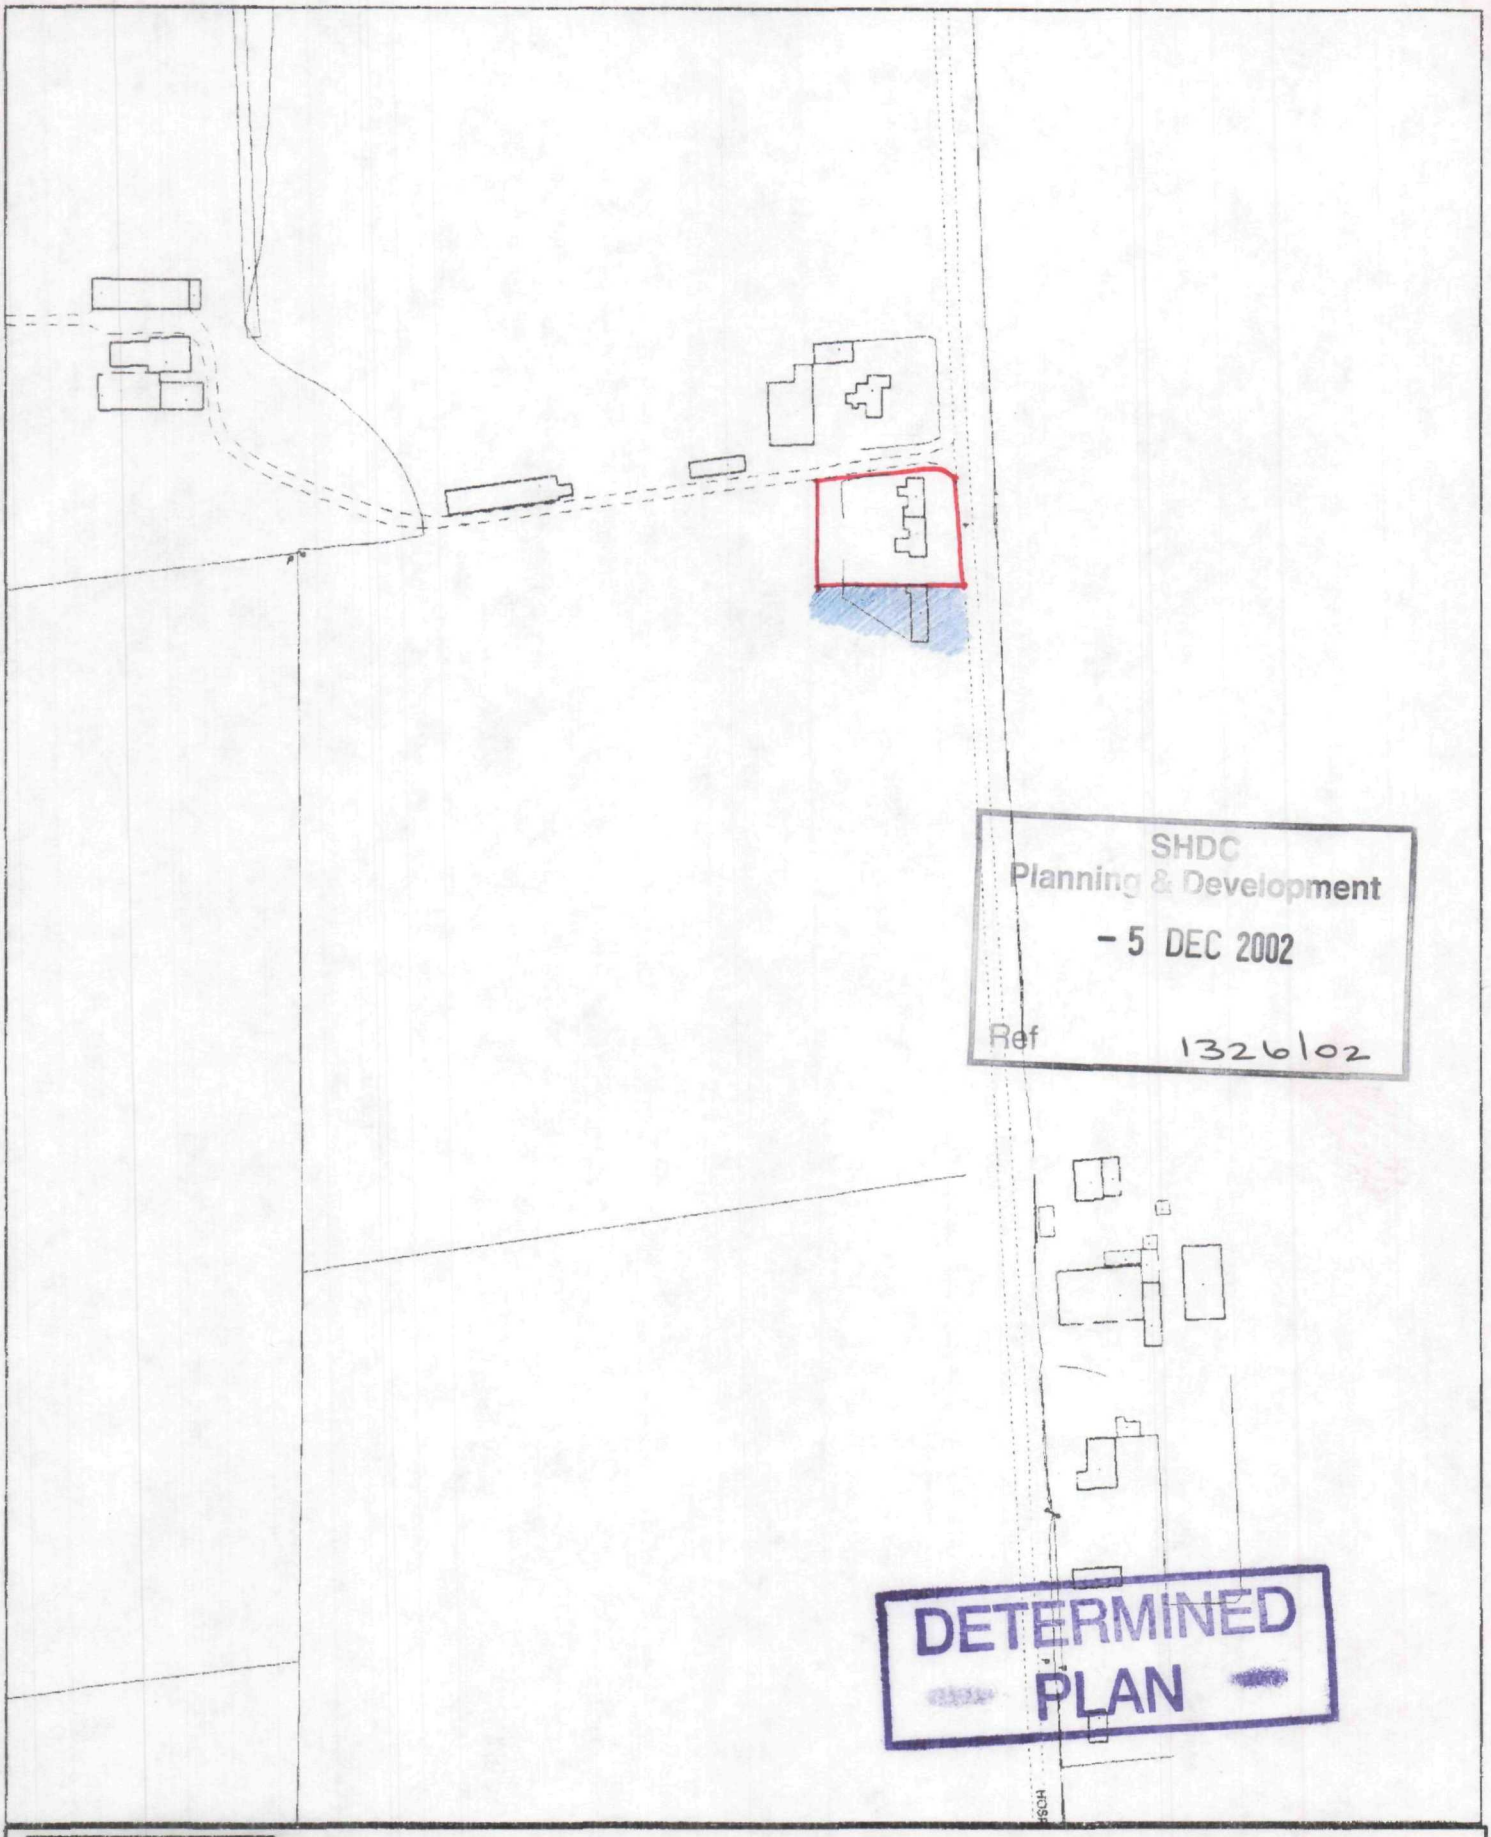


SHDC
Planning & Development
- 5 DEC 2002
Ref 1326/02

DETERMINED
PLAN

[redacted]


This copy has been produced specifically for the map return scheme purposes only. No further copies may be made.

Scale: 1:2500

Council Offices, Priory Road, Spalding, Lincolnshire PE11 2XE

This map is reproduced from Ordnance Survey material with permission of Ordnance Survey on behalf of Her Majesty's Stationery Office (c) Crown copyright. Unauthorised reproduction infringes Crown copyright and may lead to prosecution or civil proceedings. South Holland District Council LA079413 2002

DO NOT SCALE FROM THIS DRAWING

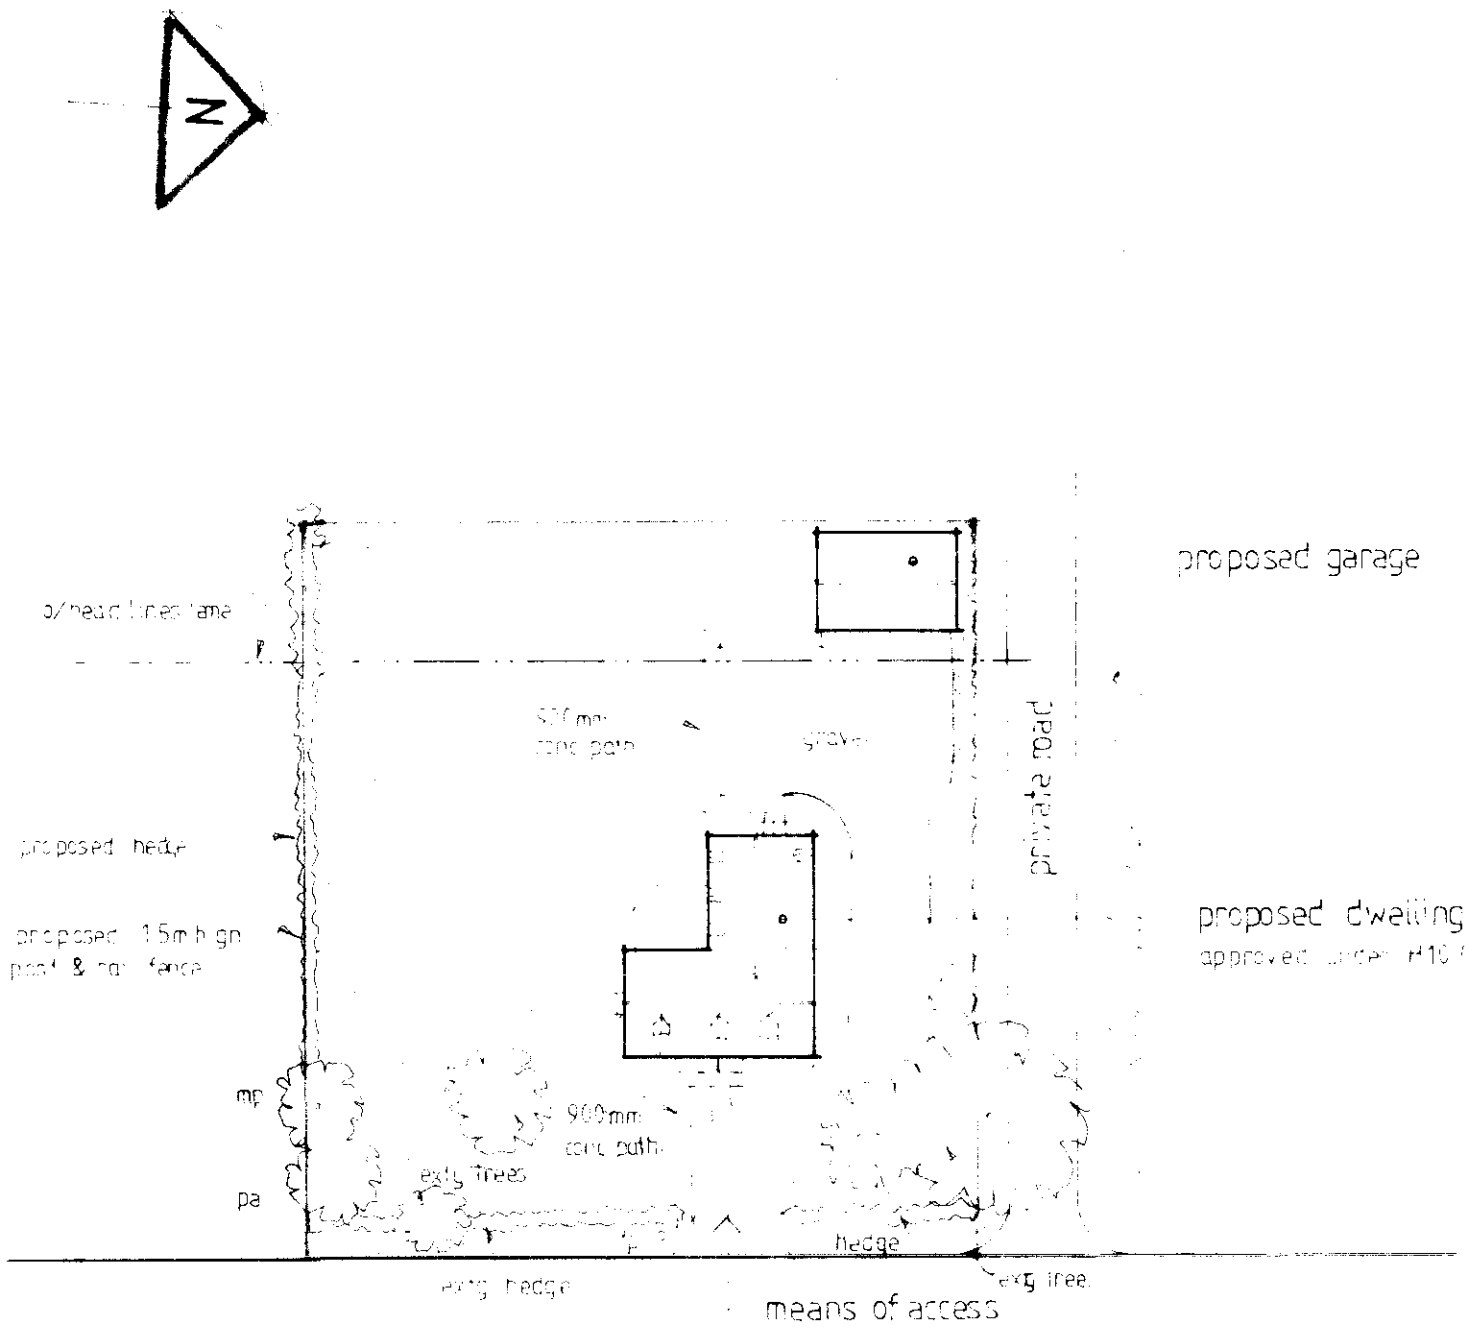

HOSPITAL DROVE

DETERMINED
PLAN

-5 DEC 2002

Ref 1326/02

B - TRIPLE GARAGE REPOSITIONED, as requested by client. DEC 02/MD
A - BUILDING CONTROL AMENDMENTS JULY 02/MD

MARK DENNIS
architectural services

32 PRIMROSE CRESCENT - PINCHBECK
SPALDING - LINCOLNSHIRE - PE11 3RT
TEL: 01775 760396 FAX: 01775 760396

PROJECT TITLE

PROPOSED REPLACEMENT DWELLING AT YELLOW HOUSE FARM, HOSPITAL DROVE, LONG SUTTON, SPALDING, LINCS.


FOR: MR & MRS J HOYLES

SITE LAYOUT


SCALE	DRAWN
1:500	MD
DATE	DRAWING No.
MAR 02	01.052/01 B

DO NOT SCALE FROM THIS DRAWING


This drawing is copyright and may not be altered, traced, copied, photographed or used for any other purpose other than that for which it is issued without consent of Mark Dennis - Architectural Services. The General Contractor is to check all dimensions on site and report any discrepancies to the Architect

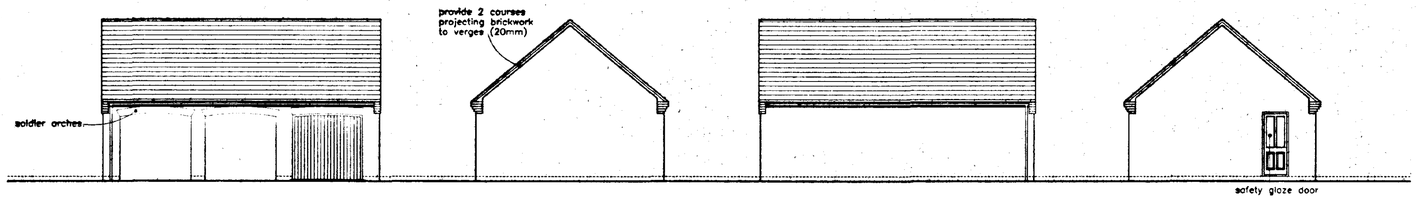


FRONT ELEVATION | SIDE ELEVATION | REAR ELEVATION | SIDE ELEVATION

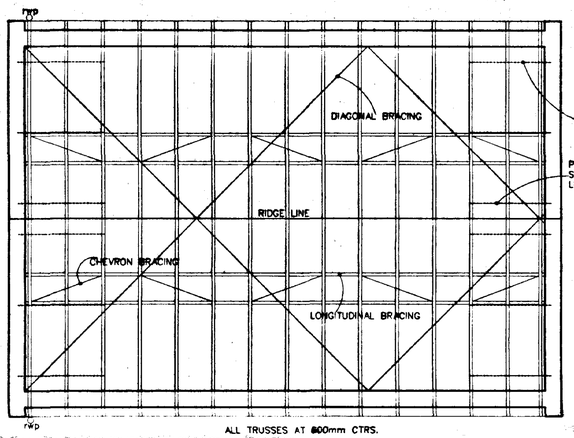


ROOF LAYOUT

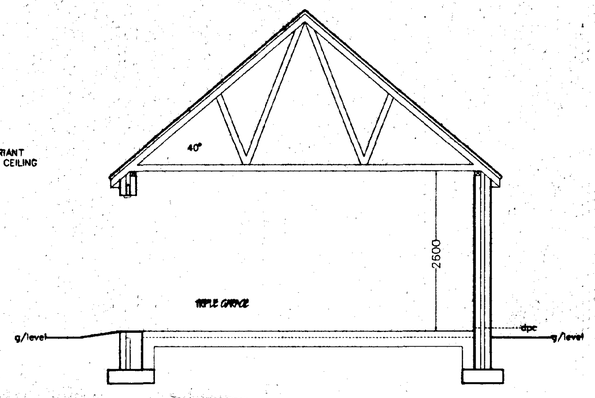


SECTION

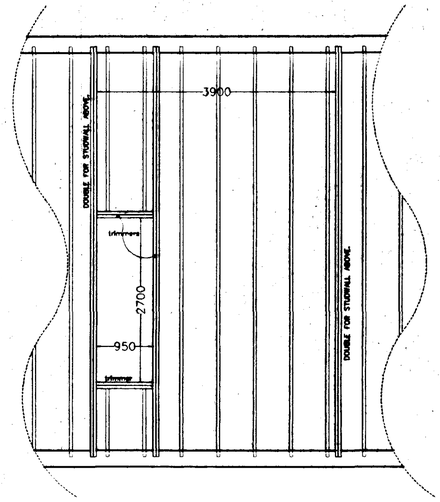

PART ATTIC JOIST PLAN
Incorporating trimming dimensions for attic stairs.

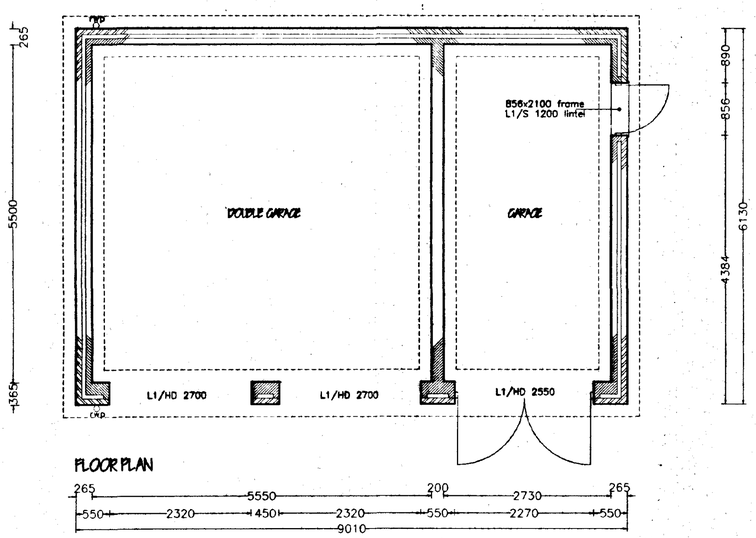

FLOOR PLAN

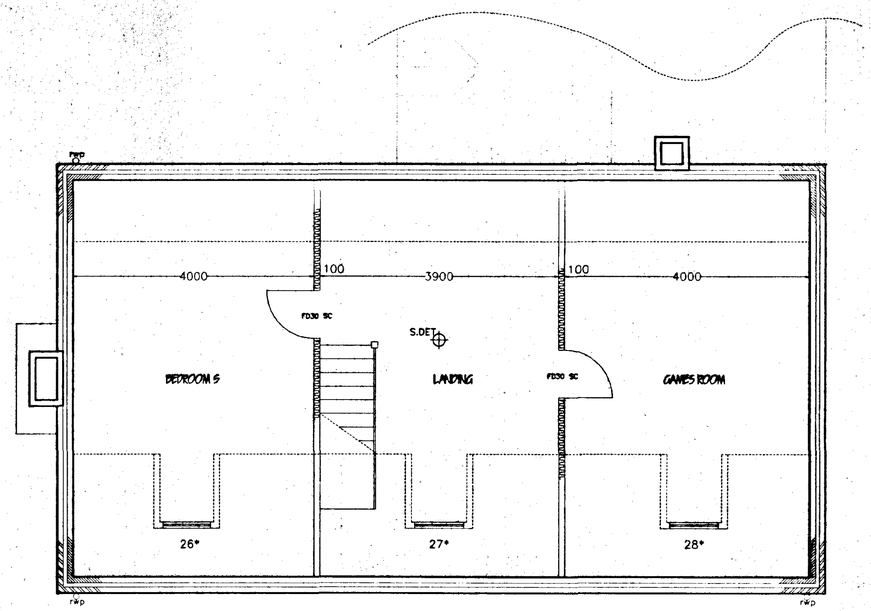

*FOR OPENINGS No's 26,27 & 28 915x900mm deep PURPOSE MADE WINDOW WITHOUT MULLION, PROVIDING CLEAR OPENING FOR MEANS OF ESCAPE. (DOC Part B 2.11)

ATTIC LAYOUT

DETERMINED PLAN

Planning S... ...ment
- 5 DEC 2002
Ref 1326/02

MARK DENNIS
architectural services

32 PRIMROSE CRESCENT - PINCHBECK
SPALDING - LINCOLNSHIRE - PE11 3RT
TEL: 01775 760693 FAX: 01775 760693

PROJECT TITLE

PROPOSED REPLACEMENT DWELLING AT YELLOW HOUSE FARM, HOSPITAL DROVE, LONG SUTTON, SPALDING, LINCS.

FOR: MR & MRS J HOYLES

DETACHED TRIPLE GARAGE
Incorpating attic layout

REV	DESCRIPTION	DATE	BY
A	working drawings & attic floor indicated.	04/02	MD
B	clients amendments to garage design.	11/02	MD

SCALE 1:100, 1:50 | DRAWN MD

DATE MAR 02 | DRAWING No. 01.052/09 B