EXISTING



REAR ELEVATION
SCALE 1:100


0 1 2 3 4
METRES

SIDE ELEVATION
SCALE 1:100

0 1 2 3 4
METRES

FRONT ELEVATION
SCALE 1:100


0 1 2 3 4
METRES

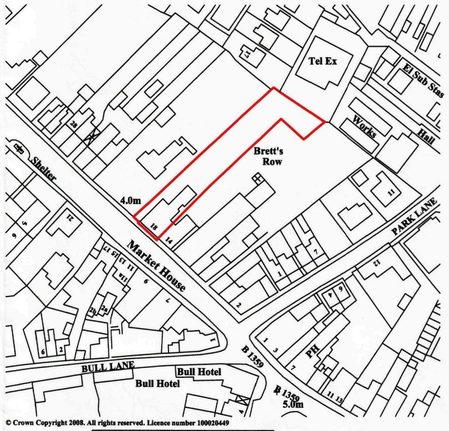

© Crown Copyright 2008. All rights reserved. Licence number 100020449

LOCATION PLAN
SCALE 1:1250


0 10 20 30
METRES

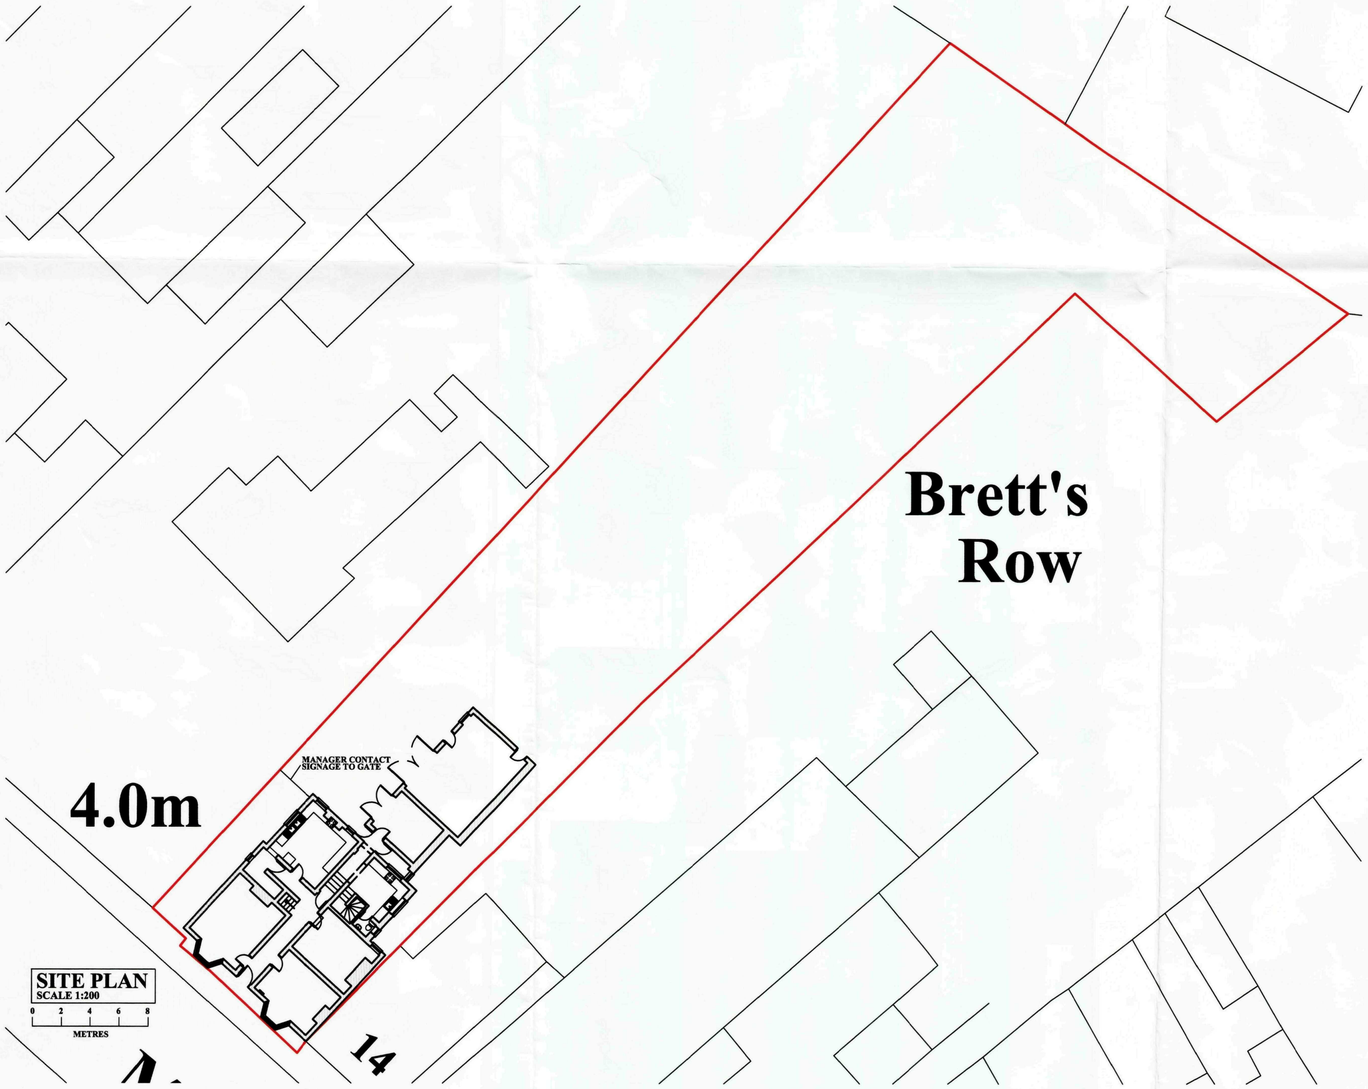

SITE PLAN
SCALE 1:200


0 2 4 6 8
METRES

PROPOSED

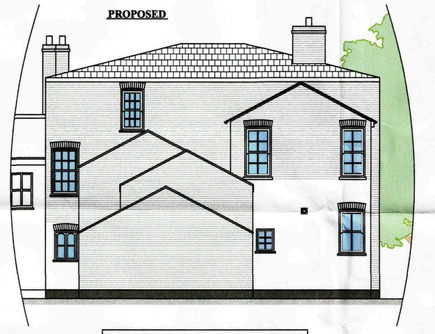

REAR ELEVATION
SCALE 1:100

0 1 2 3 4
METRES

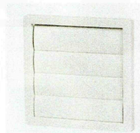

Proposed Vent Cover 120mm X 120mm

SHDC
Planning & Development
- 6 JAN 2009
Ref: 0002/09

A May 2008 AMENDED

REVISION:

Peter Humphrey Associates Ltd.
ARCHITECTURAL DESIGN AND BUILDING

PROJECT
PROPOSED ALTERATIONS
18 MARKET STREET
LONG SUTTON
SPALDING
PE12 1SQ


CLIENT MR SANGHA

DATE April 2008 SCALE 1:50 1:200 JOB No. KL/10507/03A

DO NOT SCALE FROM THIS DRAWING

COPYRIGHT: THIS DRAWING MUST NOT BE ISSUED, LOANED OR COPIED WITHOUT THE CONSENT OF PETER HUMPHREY ASSOCIATES LTD.

Peter Humphrey Associates Ltd.
ARCHITECTURAL DESIGN AND BUILDING
TELEPHONE 01553 660902
FAX 01553 660867
E-MAIL:
info.kingslynn@peterhumphrey.co.uk
124 LONDON ROAD, KINGS LYNN, NORFOLK
PE30 5ES

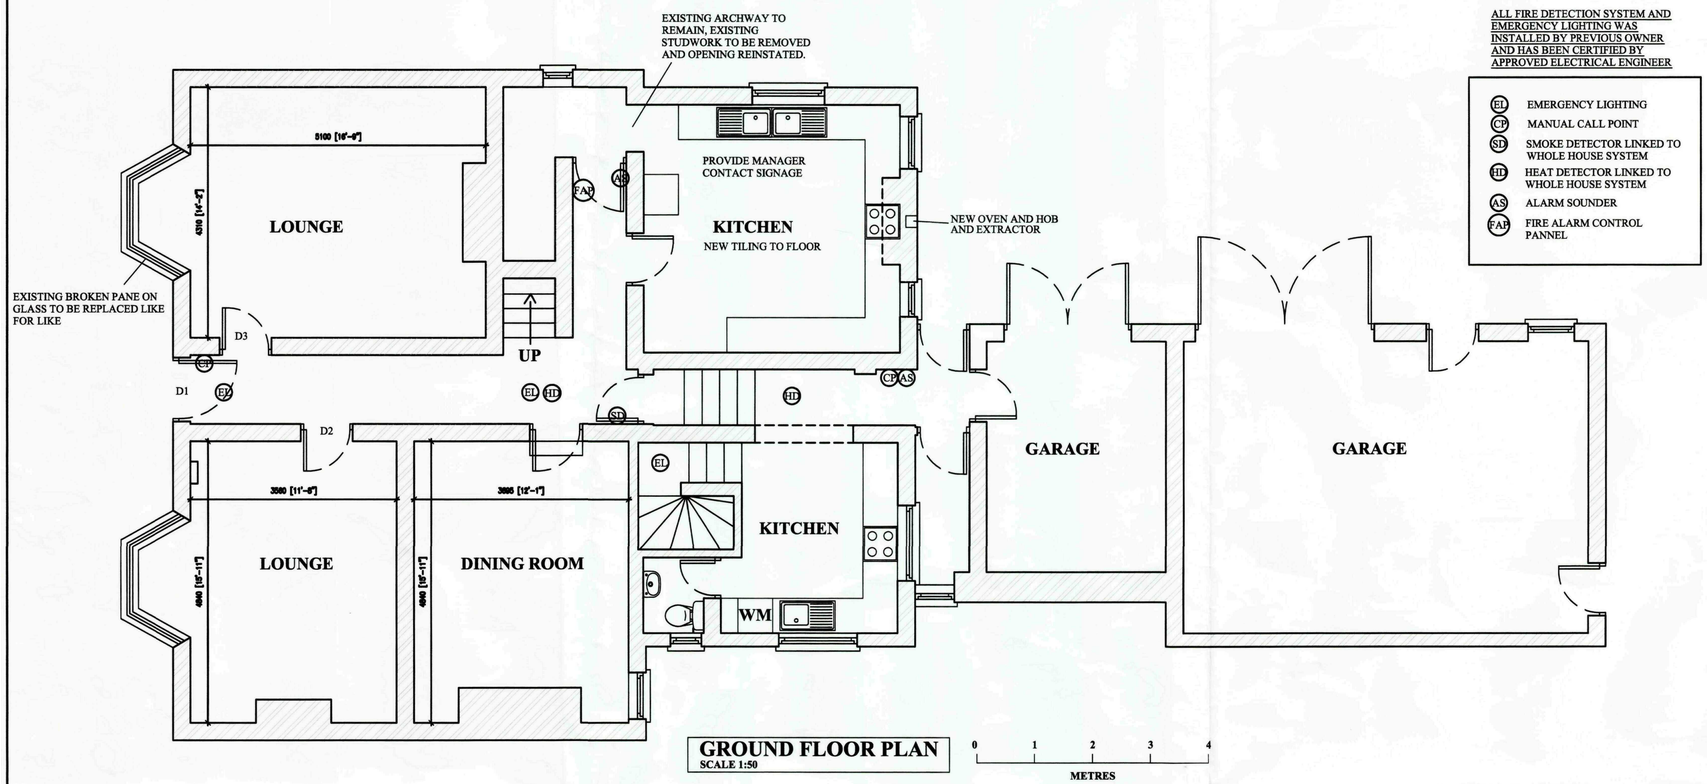



GROUND FLOOR PLAN
SCALE 1:50

0 1 2 3 4
METRES


ALL FIRE DETECTION SYSTEM AND EMERGENCY LIGHTING WAS INSTALLED BY PREVIOUS OWNER AND HAS BEEN CERTIFIED BY APPROVED ELECTRICAL ENGINEER

- EL — EMERGENCY LIGHTING
- CP — MANUAL CALL POINT
- SD — SMOKE DETECTOR LINKED TO WHOLE HOUSE SYSTEM
- HD — HEAT DETECTOR LINKED TO WHOLE HOUSE SYSTEM
- AS — ALARM SOUNDER
- FAP — FIRE ALARM CONTROL PANNEL

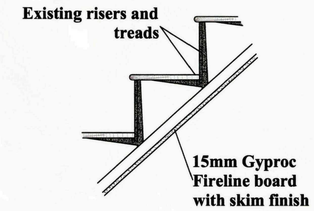

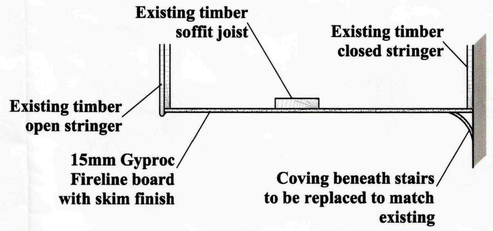


STAIR SOFFIT DETAIL 1:10

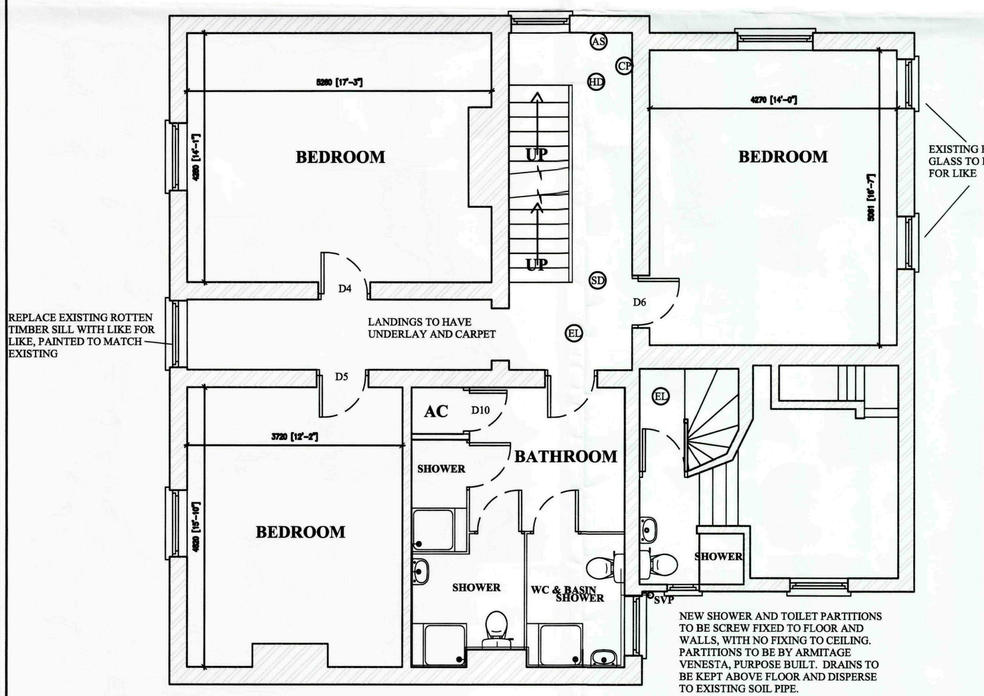

FIRST FLOOR PLAN
SCALE 1:50

0 1 2 3 4
METRES

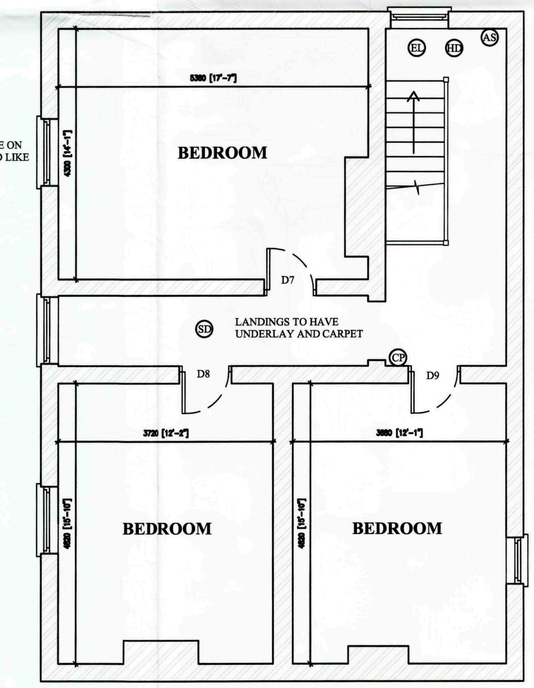

SECOND FLOOR PLAN
SCALE 1:50

0 1 2 3 4
METRES

ALL DOORS TO REMAIN NO DOOR IS TO BE REPLACED ONLY REPAIRED AS BELOW

DOOR REPAIR SCHEDULE	
DOOR REF.	WORK REQUIRED
D1	REPLACE EXISTING YALE LOCK, DUE TO LOSS OF KEYS.
D2	REPLACE EXISTING YALE LOCK, DUE TO LOSS OF KEYS.
D3	REPLACE EXISTING YALE LOCK, DUE TO LOSS OF KEYS.
D4	REPLACE EXISTING YALE LOCK, DUE TO LOSS OF KEYS, WOOD FILLER TO SEAL HOLES, STRIP PAINTWORK, AND APPLY NEW ENVIROGRAPH INTUMESCENT FIRE PROTECTION AND STRIPS.
D5	REPLACE EXISTING YALE LOCK, DUE TO LOSS OF KEYS, WOOD FILLER TO SEAL HOLES, STRIP PAINTWORK, AND APPLY NEW ENVIROGRAPH INTUMESCENT FIRE PROTECTION AND STRIPS.
D6	REPLACE EXISTING YALE LOCK, DUE TO LOSS OF KEYS, WOOD FILLER TO SEAL HOLES, STRIP PAINTWORK, AND APPLY NEW ENVIROGRAPH INTUMESCENT FIRE PROTECTION AND STRIPS.
D7	REPLACE EXISTING YALE LOCK, DUE TO LOSS OF KEYS, WOOD FILLER TO SEAL HOLES, STRIP PAINTWORK, AND APPLY NEW ENVIROGRAPH INTUMESCENT FIRE PROTECTION AND STRIPS.
D8	REPLACE EXISTING YALE LOCK, DUE TO LOSS OF KEYS, WOOD FILLER TO SEAL HOLES, STRIP PAINTWORK, AND APPLY NEW ENVIROGRAPH INTUMESCENT FIRE PROTECTION AND STRIPS.
D9	REPLACE EXISTING YALE LOCK, DUE TO LOSS OF KEYS, WOOD FILLER TO SEAL HOLES, STRIP PAINTWORK, AND APPLY NEW ENVIROGRAPH INTUMESCENT FIRE PROTECTION AND STRIPS. NEW ARCHITRAVE TO ROOM SIDE OF DOOR, TO MATCH EXISTING.

STAIRS
Fire line underside of stairs with gyproc fireline boards and skim finish. Remove existing plasterboard and replace with fireline board, junction of board and staircase to be finished with timber bead decorated to match staircase.

HALLWAY & KITCHEN FLOORS
New 10mm plywood sheet laid on existing boards (not fixed), tiling on top with flexible tile adhesive and grout. Existing skirtings to remain untouched with tile grout between last tile and skirting.

FIRST & SECOND FLOOR LANDINGS
New carpet and underlay throughout

GENERAL DECORATION
All rooms to be redecorated with emulsion to walls and ceilings, with all joinery to be white gloss, all as existing.

SHDC
Planning & Development
- 6 JAN 2009
Ref: 0008/09

D DEC 2008 BUILDING REGULATIONS

REVISION:

Peter Humphrey Associates Ltd.
ARCHITECTURAL DESIGN AND BUILDING

PROJECT
PROPOSED ALTERATIONS
18 MARKET STREET
LONG SUTTON
SPALDING
PE12 1SQ

CLIENT
MR SANGHA

DATE April 2008 SCALE 1:50 1:200 JOB No. KL/10507/02D

DO NOT SCALE FROM THIS DRAWING
COPYRIGHT: THIS DRAWING MUST NOT BE ISSUED, LOANED OR COPIED WITHOUT THE CONSENT OF PETER HUMPHREY ASSOCIATES LTD.

Peter Humphrey Associates Ltd.
ARCHITECTURAL DESIGN AND BUILDING
TELEPHONE 01553 660902
FAX 01553 660867
E-MAIL:
info.kingslynn@peterhumphrey.co.uk
124 LONDON ROAD, KINGS LYNN, NORFOLK PE30 5EB
British Institute of Architectural Technologists