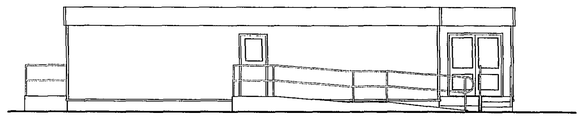

SOUTH ELEVATION

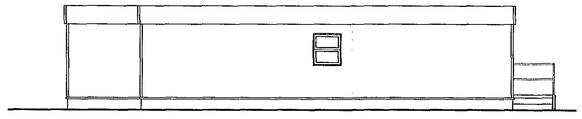

NORTH ELEVATION

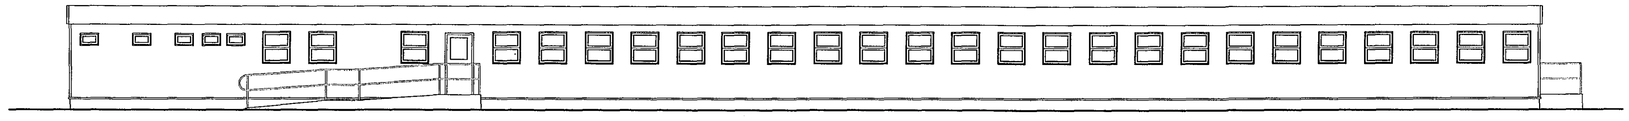

WEST ELEVATION

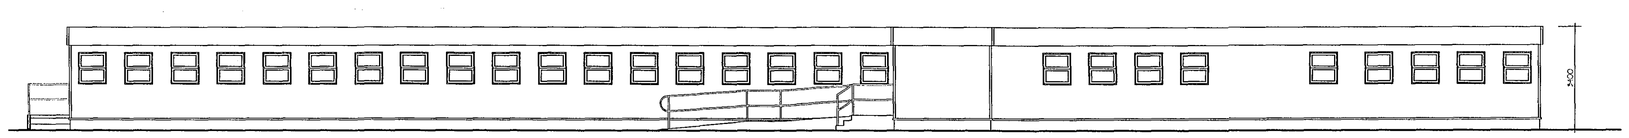

EAST ELEVATION

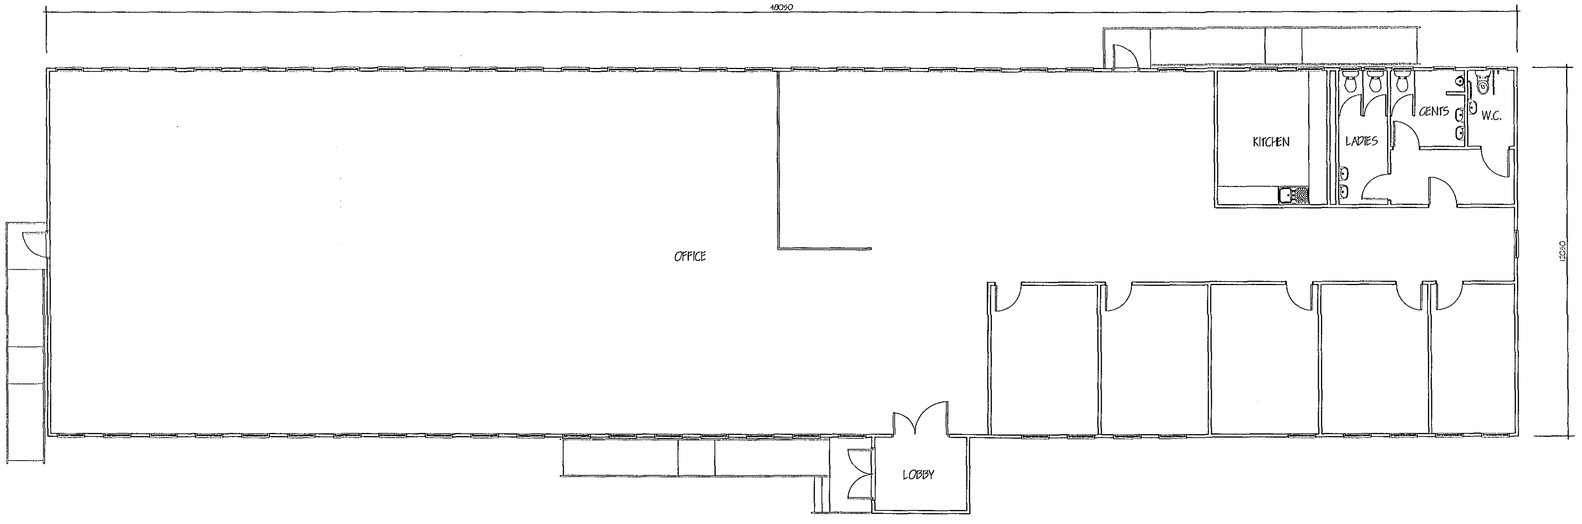

SHDC
PLANNING & DEVELOPMENT
15 FEB 2007
Ref. 0514/07

AMENDED PLAN
Ref. A1

DETERMINED
PLAN

revision	date	initials	revision details.
A	FEB. 07	JC	LETTERS ADDED TO PLANS

ISSUE STATUS	ISSUE DATE

GODFREY CONSTRUCTION LTD
WEST BANK SUTTON BRIDGE
SPALDING LINC'S PE12 9QH
Tel : 01406 351188
Mobile : 07808 125 778
E-Mail : john@godfreyconstruction.co.uk

Client.
PREMIER FOODS LTD.

Project.
PROPOSED TEMPORARY OFFICES
BRIDGE ROAD
LONG SUTTON
SPALDING
LINC'S.

Drawing.

Scale 1:100	Drawing No. 6020-02-B
Date. DEC. '06	Drawn. J.C.