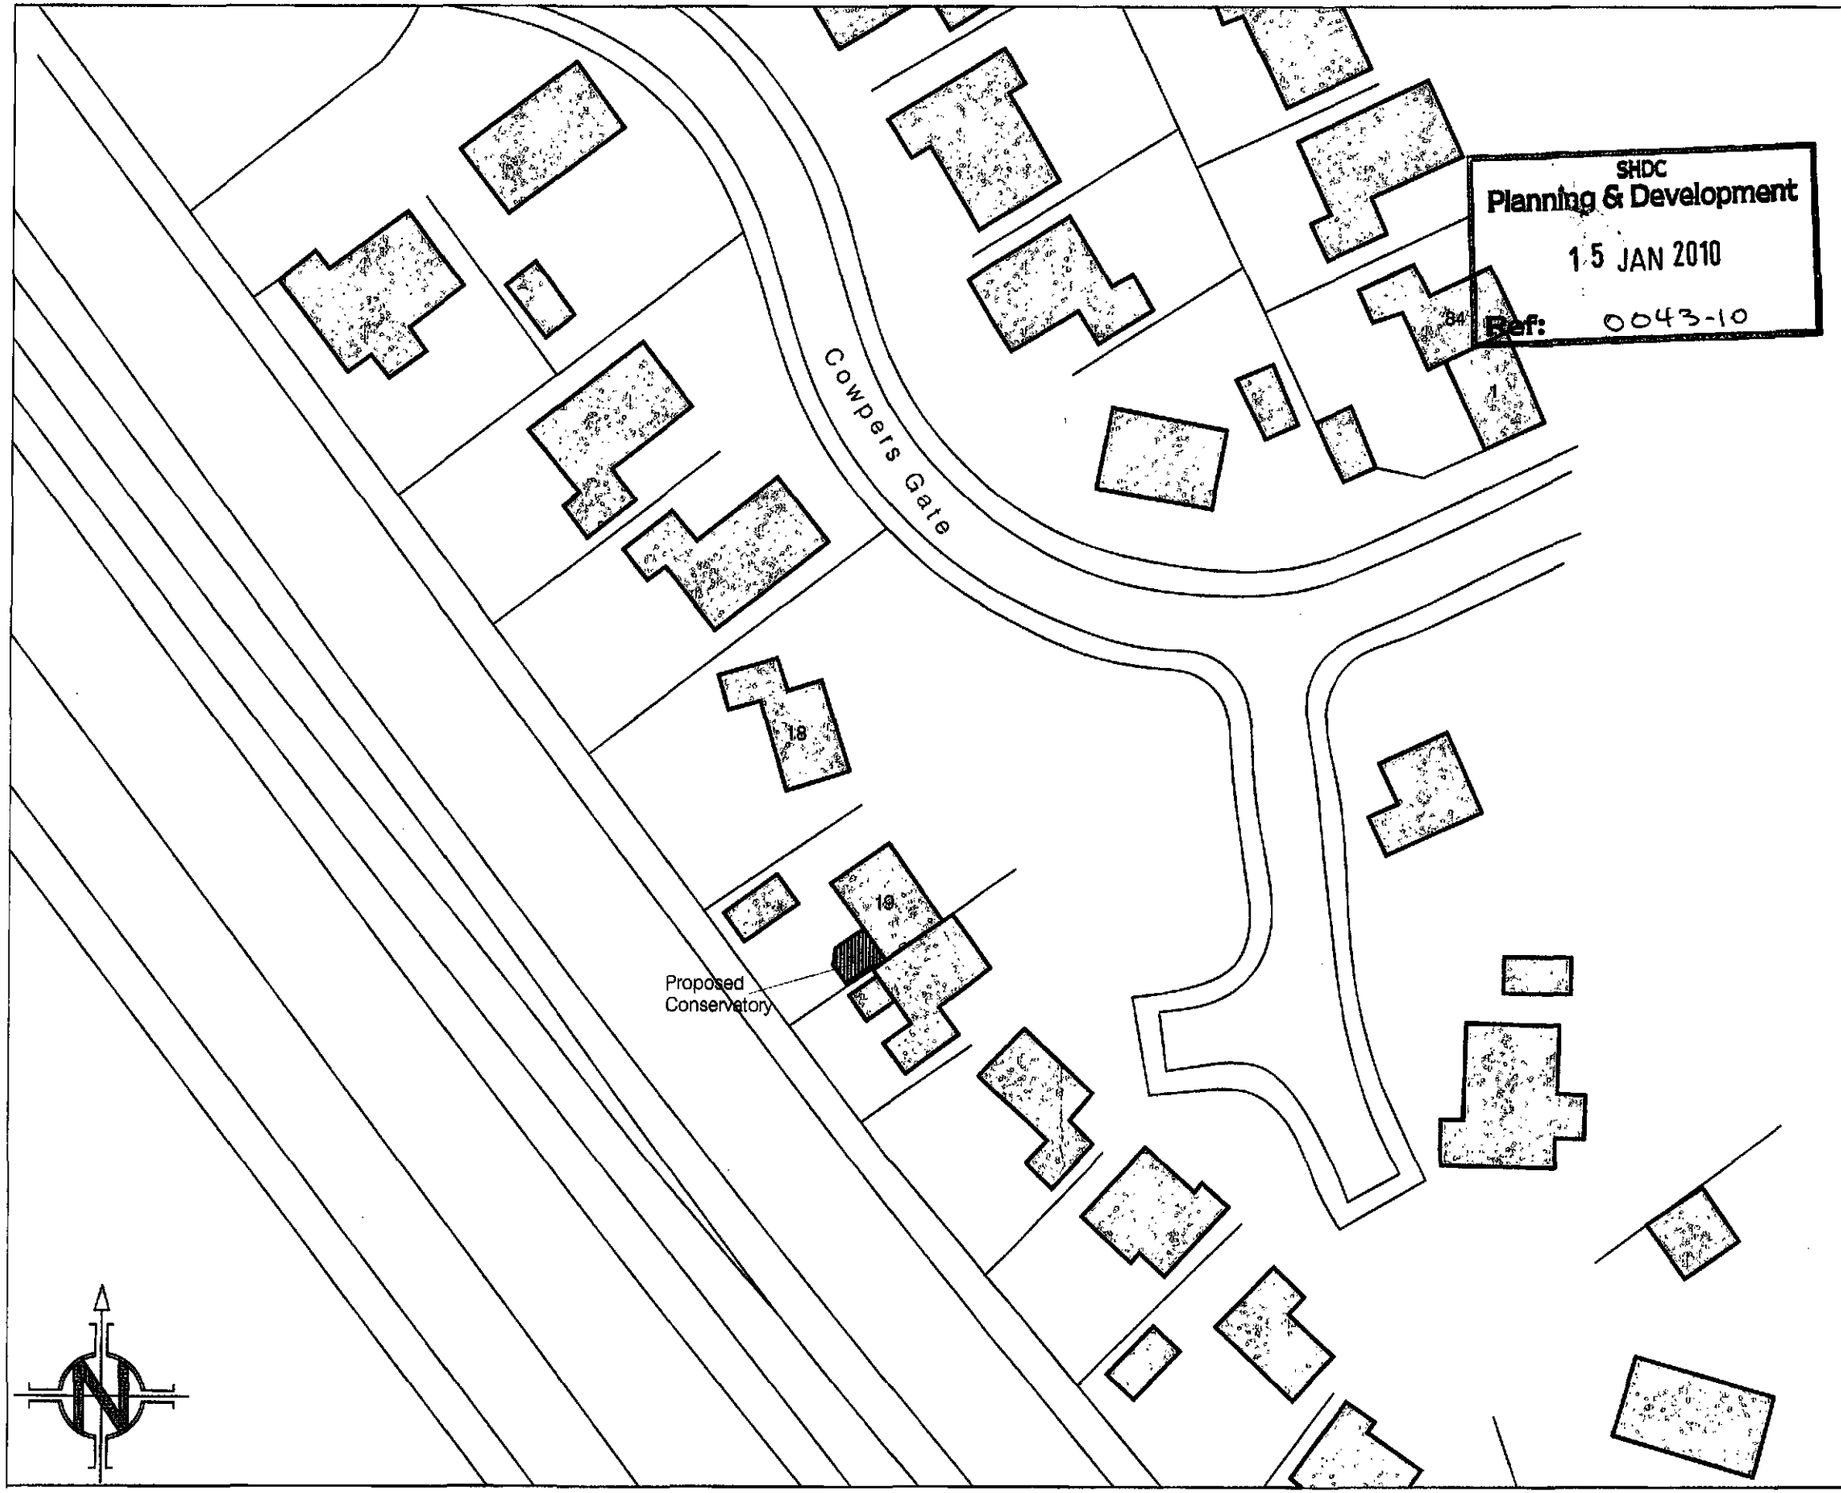


SHDC
Planning & Development
15 JAN 2010
Ref: 0043-10

Notes

1. All dimensions must be checked on site and not scaled from this drawing, any discrepancies to be reported to the office before.
2. The Contractor shall make a survey of the site and shall be responsible for obtaining all dimensions and levels necessary for the proper construction of works as indicated.

Client

RUSSELL

Job Title

PROPOSED CONSERVATORY
19 COWPERS GATE
LONG SUTTON

Drawing Title

BLOCK PLAN

©Copyright

ELEVATION
ELEVATION DESIGN LTD
DESIGN - CONSTRUCTION
PROJECT MANAGEMENT
16 Wright Street Hull HU2 8JU
Telephone 01482 221155
Fax 01482 221105
Email forename@elevationdesign.org.uk

Revisions	Date	Description	DR	C

Status: PLANNING


Scale	Date
A3- 1:500	06/01/10

Drawn By	Checked	Approved
DMM		


Drawing No. 1001/151/03 Rev



Rear Elevation

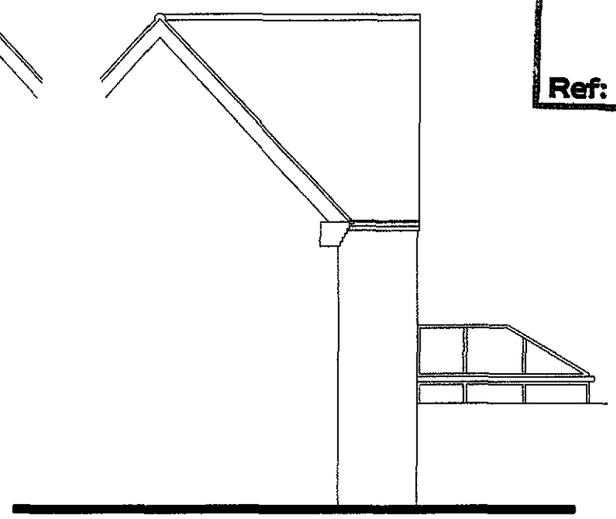


Side Elevation

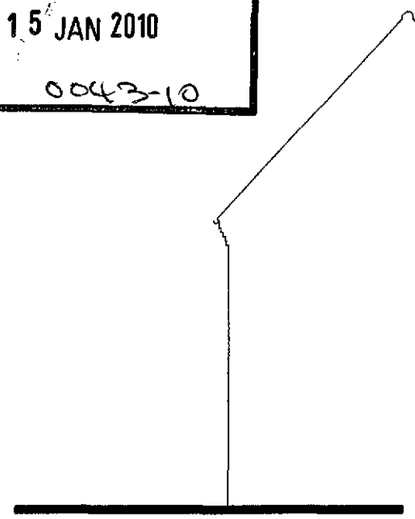

Side Elevation

SHDC
Planning & Development
15 JAN 2010
Ref: 0043-10

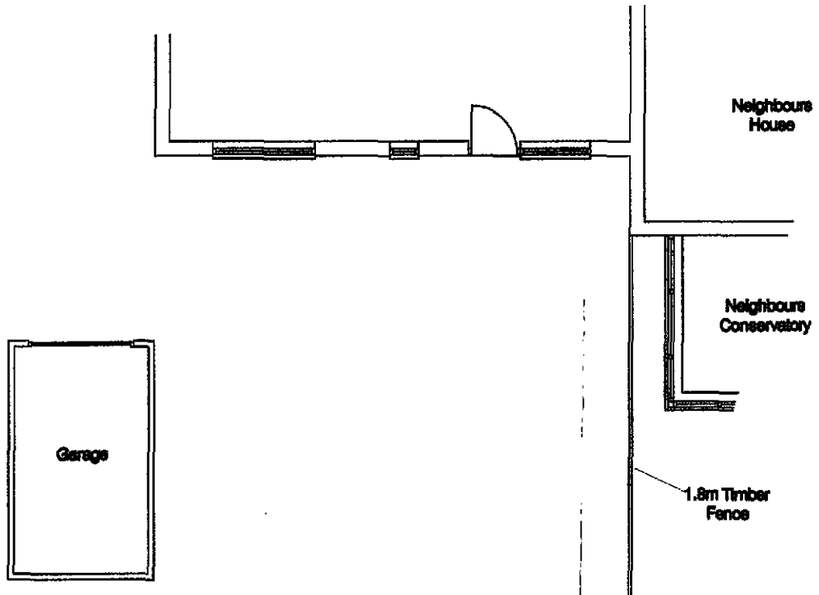

Ground Floor Plan

1. All dimensions must be checked on site and not scaled from this drawing, any discrepancies to be reported therefore before.
2. The Contractor shall make a survey of the site and all its responsible for obtaining all necessary and such necessary for the proper continuance of work as indicated.

Client
RUSSELL

Job Title
PROPOSED CONSERVATORY
10 COWPERS GATE
LONG SUTTON

Drawing Title
SURVEY

Drawing
ELEVATION

DESIGN - CONSTRUCTION
PROJECT MANAGEMENT
16 Wright Street Hull HU2 8JU
Telephone 01482 223188
Fax 01482 223189
Email

Revisions	Date	Description	DR	CH

Status: SURVEY


Scale	Date
A3- 1:100	12/01/10

Drawn By	Checked	Approved
DMM		


Drawing No. 1001/151/01 Rev



Rear Elevation

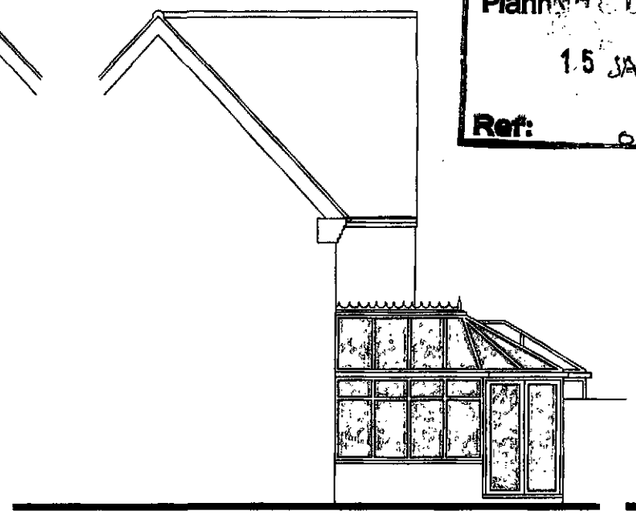


Side Elevation

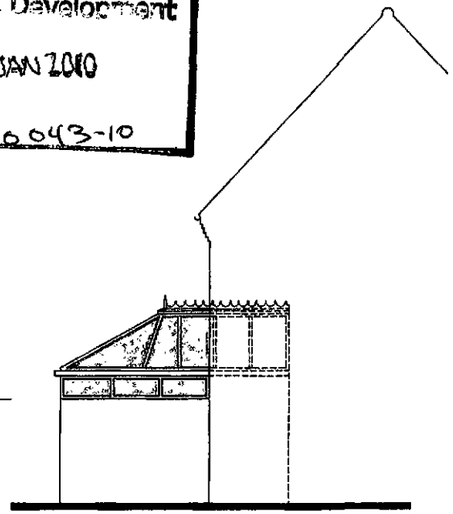


Side Elevation

SHDC
Planning & Development
15 JAN 2010
Ref: 0043-10

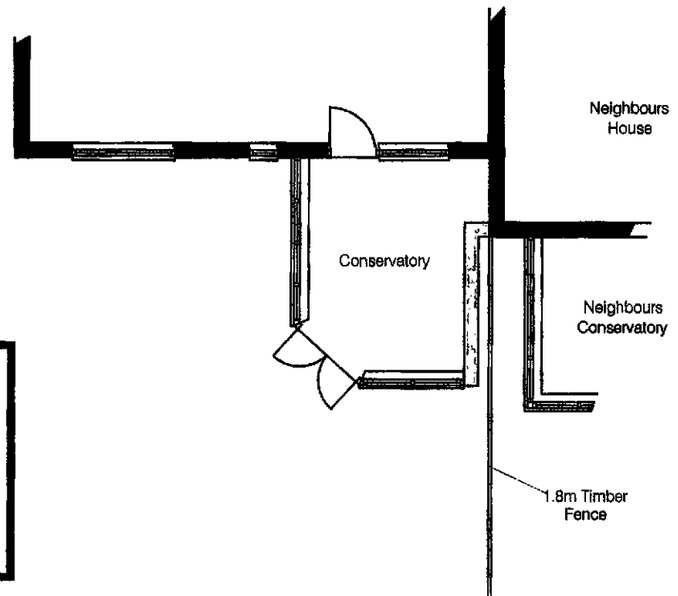

Ground Floor Plan

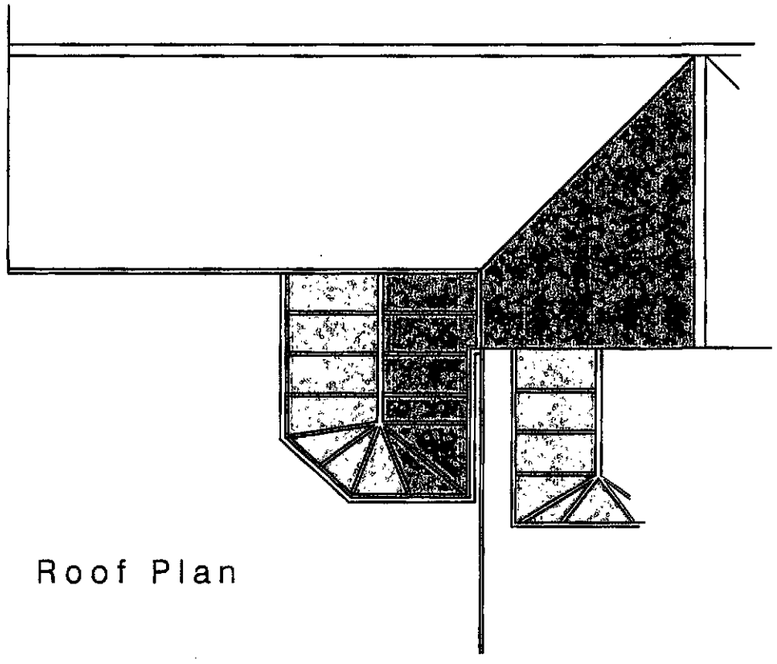

Roof Plan

Notes

1. All dimensions must be checked at site and not scaled from this drawing, any discrepancies to be reported the office before.
2. The Contractor shall make a survey of the site and shall be responsible for obtaining all dimensions and levels necessary for the proper construction of works as indicated.

Client

RUSSELL

Job Title

PROPOSED CONSERVATORY
19 COWPERS GATE
LONG SUTTON

Drawing Title

PROPOSED

©Copyright

ELEVATION

ELEVATION DESIGN LTD
DESIGN - CONSTRUCTION
PROJECT MANAGEMENT
16 Wright Street Hull HU2 8JU
Telephone 01482 221155
Fax 01482 221105
Email forename@elevationdesign.org.uk

Revisions	Date	Description	DR	C

Status: PLANNING

Scale	Date
A3- 1:100	12/01/10

Drawn By	Checked	Approved
DMM		

Drawing No.	Rev
1001/151/02	

Ordnance Survey®

OS Sitemap®



Produced 13.01.2010 from the Ordnance Survey National Geographic Database and incorporating surveyed revision available at this date. © Crown Copyright 2010.

Reproduction in whole or part is prohibited without the prior permission of Ordnance Survey.

Ordnance Survey, the OS Symbol and OS Sitemap are registered trademarks of Ordnance Survey, the national mapping agency of Great Britain.

The representation of a road, track or path is no evidence of a right of way.

The representation of features as lines is no evidence of a property boundary.

Part or all of this OS Sitemap is enlarged from mapping produced at one or more of the following scales: 1:1250, 1:2500, 1:10000.

Metres
0 20 40

Scale 1:1250

Supplied by: **Outlet User**
Serial number: 00039900
Centre coordinates: 542514 322234.75

Further information can be found on the OS Sitemap Information leaflet or the Ordnance Survey web site: www.ordnancesurvey.co.uk

SHDC
Planning & Development
15 JAN 2010
Ref: 0043-10