
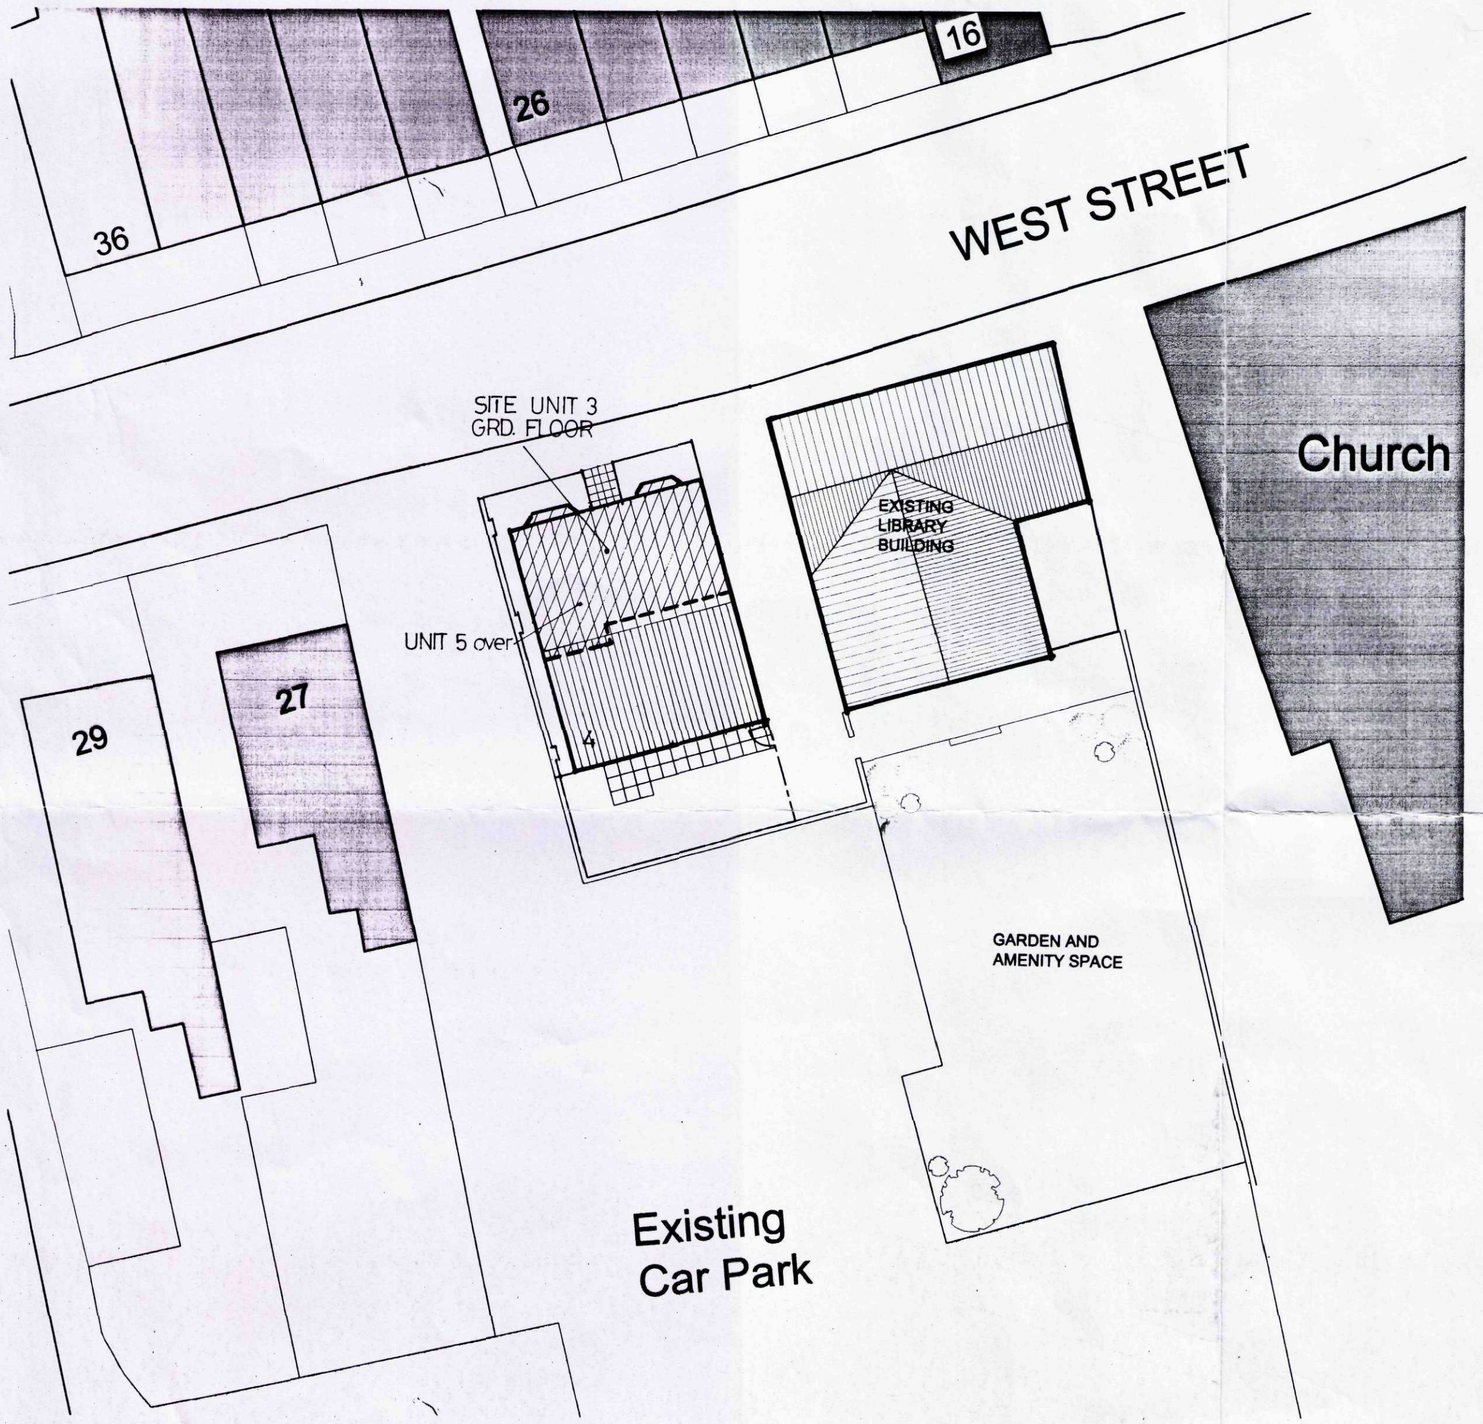


SITE PLAN
SCALE 1:200

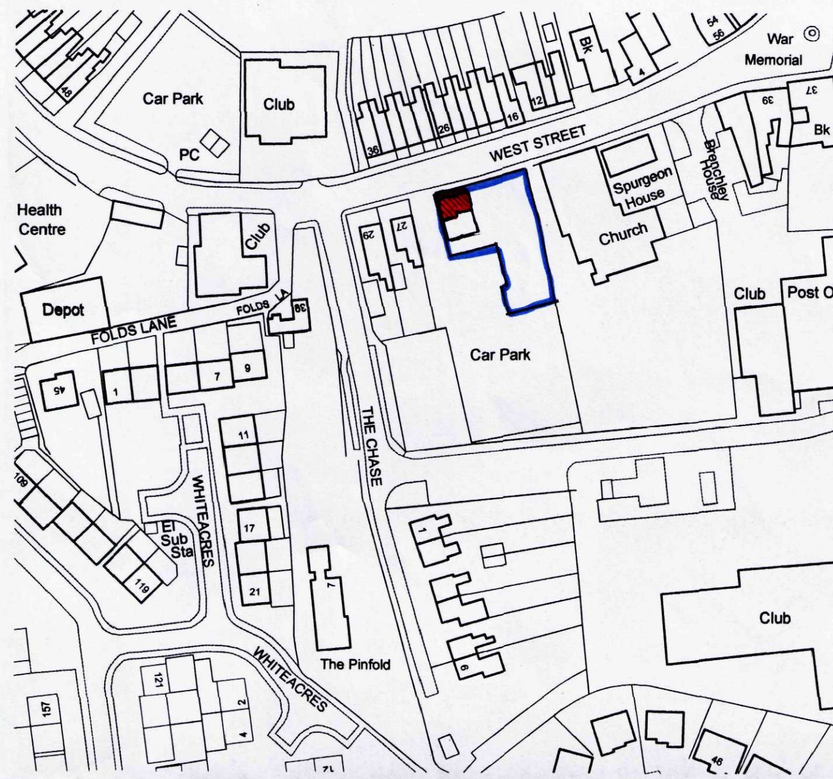

LOCATION PLAN
SCALE 1:1250

DETERMINED
PLAN

SHDC
Planning & Development
23 JAN 2009
Ref: 0056/09

no	date	amendment description
Revisions		
Drawing Status:	PLANNI	

trundl
DESIGN SERVICES
www.trundley.cor

Project Title:
OLD LIBRARY SITE
WEST STREET
LONG SUTTON

CHANGE OF USE OF RETA
FOR RESIDENTIAL USE

Drawing Title:
SITE AND LOCATION PLAN

Scale:	Date:
1:200 1:1250 @ A1	JAN

Drawing Number:
09-12-

Checked by:

If this drawing is unsigned in the
an unauthorised issue and should