


PROPOSED UNIT 3

NORTH (FRONT) ELEVATION


scale: 1:100

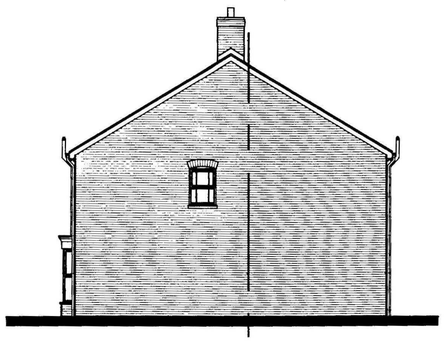

PROPOSED UNIT 3 | EXISTING UNIT 4

WEST ELEVATION

scale: 1:100

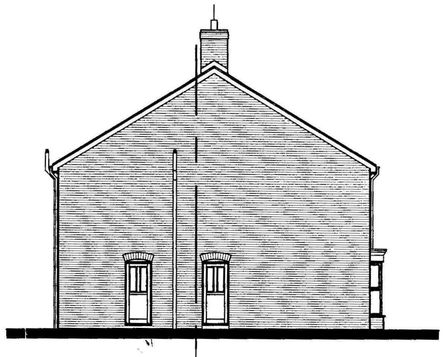

EXISTING UNIT 4 | PROPOSED UNIT 3

EAST ELEVATION

scale: 1:100

WALL LEGEND

External Brickwork Wall (2 Storey)
100mm Facing Brickwork (102mm SN/mm sq.)
100mm Cavity Fully Filled with Insulation
100mm Blockwork (2.8N/mm sq.)
13mm Render & skim finish

Party Wall
13mm render with skim finish (10 kg/m sq.)
100mm Dense Aggregate Blockwork (7N/mm sq. 1850 to 2300kg/m cub.)
100mm Clear Cavity
100mm Dense Aggregate Blockwork (7N/mm sq. 1850 to 2300kg/m cub.)
13mm render with skim finish (10 kg/m sq.) ROBUST DETAIL E-WM-1


Internal Blockwork Wall
Render & plaster skim
100mm Blockwork
13mm Render with skim finish

Internal Stud Wall
15mm Wallboard & skim
50 x 75mm sw studs
15mm Wallboard with skim finish

SYMBOL LEGEND


SD **SMOKE DETECTOR**

E **ENERGY EFFICIENT INDICATIVE LIGHT POSITION**

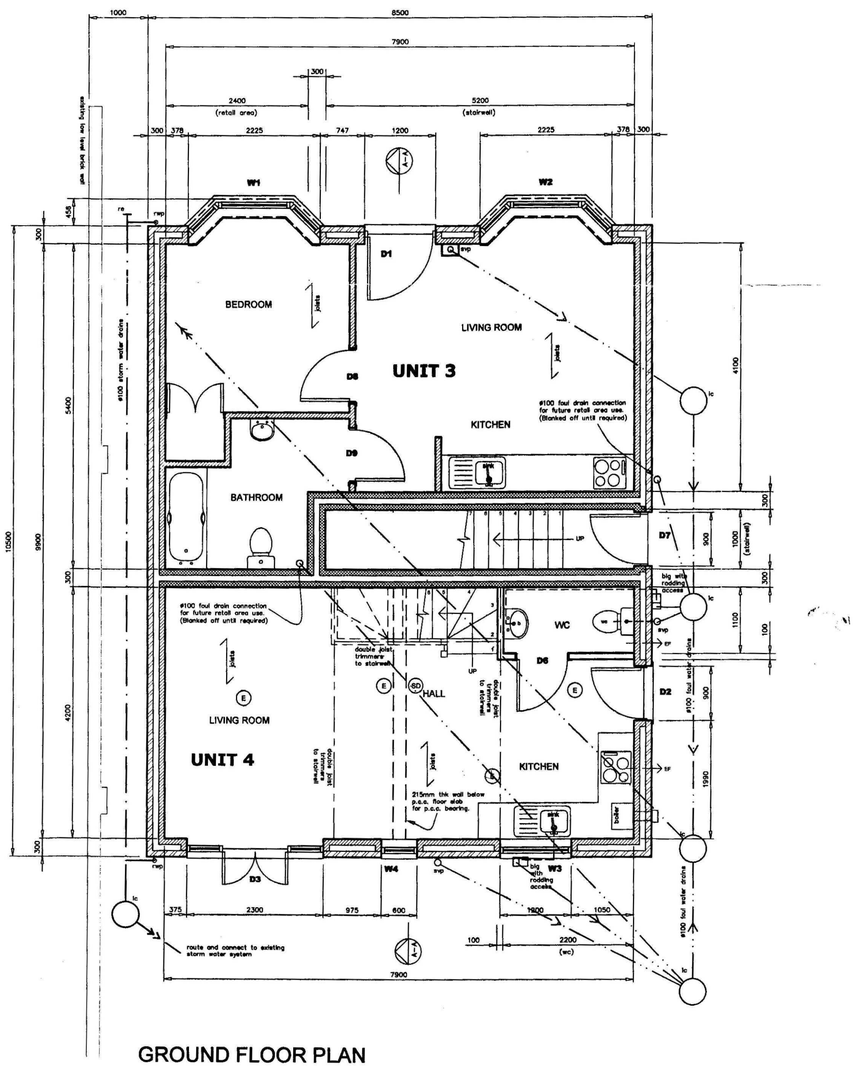

GROUND FLOOR PLAN

SCALE 1:50

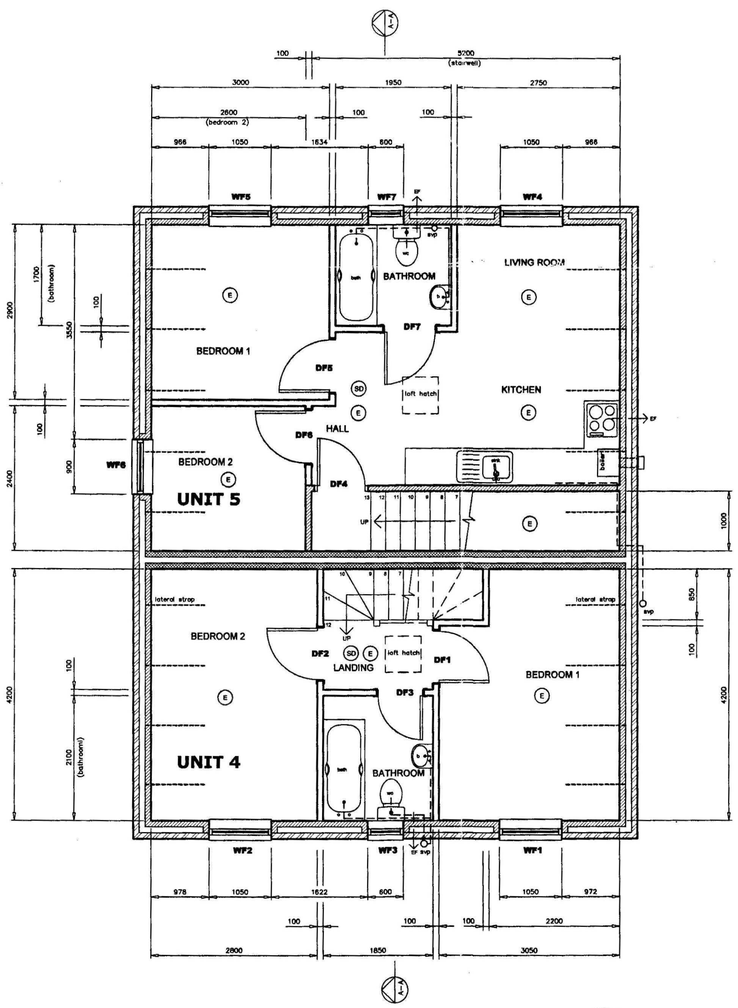

FIRST FLOOR PLAN

SCALE 1:50

DETERMINED PLAN

SHDC
Planning & Development
23 JAN 2009
Ref: 0056/09

no	date	amendment description
Revisions		

Drawing Status: PLANNING

trundley DESIGN SERVICES
Salgate Barn
Islington Road
Tilney All Saints
King's Lynn
Norfolk
PE34 4RY
Tel: 01553 617700
Fax: 01553 617874
www.trundley.com
Email: enquiries@trundley.com

Project Title:
OLD LIBRARY SITE
WEST STREET
LONG SUTTON

CHANGE OF USE OF RETAIL UNIT 3 FOR RESIDENTIAL USE

Drawing Title:
PLANS AND ELEVATIONS AS PROPOSED

Scale:	Date:	Drawn:
1:100 @ A1	JAN 2009	

Drawing Number: 09-12-02 Revision: -

Checked by: Date:

If this drawing is unsigned in the check box then the drawing is an unauthorised issue and should not be used for any purposes