


RETAIL UNIT 3

NORTH (FRONT) ELEVATION

scale: 1:100

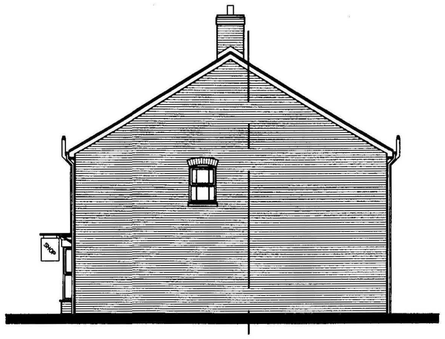

RETAIL UNIT 3 | UNIT 4

WEST ELEVATION


scale: 1:100



UNIT 4

SOUTH (REAR) ELEVATION

scale: 1:100

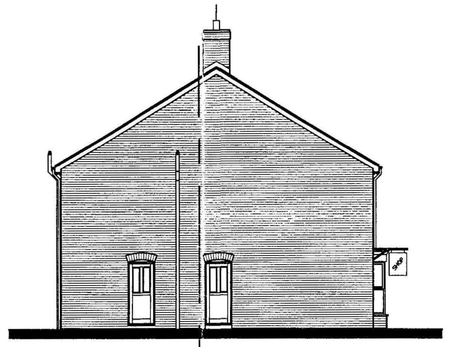

UNIT 4 | RETAIL UNIT 3

EAST ELEVATION

scale: 1:100

WALL LEGEND

External Brickwork Wall (2 Storey)
100mm Facing Brickwork (102mm SN/mm sq.)
100mm Cavity Fully Filled with Insulation
100mm Blockwork (2.8N/mm sq.)
13mm Render & skim finish

Party Wall
13mm render with skim finish (10 kg/m sq.)
100mm Dense Aggregate Blockwork (7N/mm sq. 1850 to 2300kg/m cub.)
100mm Clear Cavity
100mm Dense Aggregate Blockwork (7N/mm sq. 1850 to 2300kg/m cub.)
13mm render with skim finish (10 kg/m sq.) ROBUST DETAIL E-WM-1


Internal Blockwork Wall
Render & plaster skim
100mm Blockwork
13mm Render with skim finish

Internal Stud Wall
15mm Wallboard & skim
50 x 75mm sw studs
15mm Wallboard with skim finish

SYMBOL LEGEND


(SD) **SMOKE DETECTOR**

(E) **ENERGY EFFICIENT INDICATIVE LIGHT POSITION**

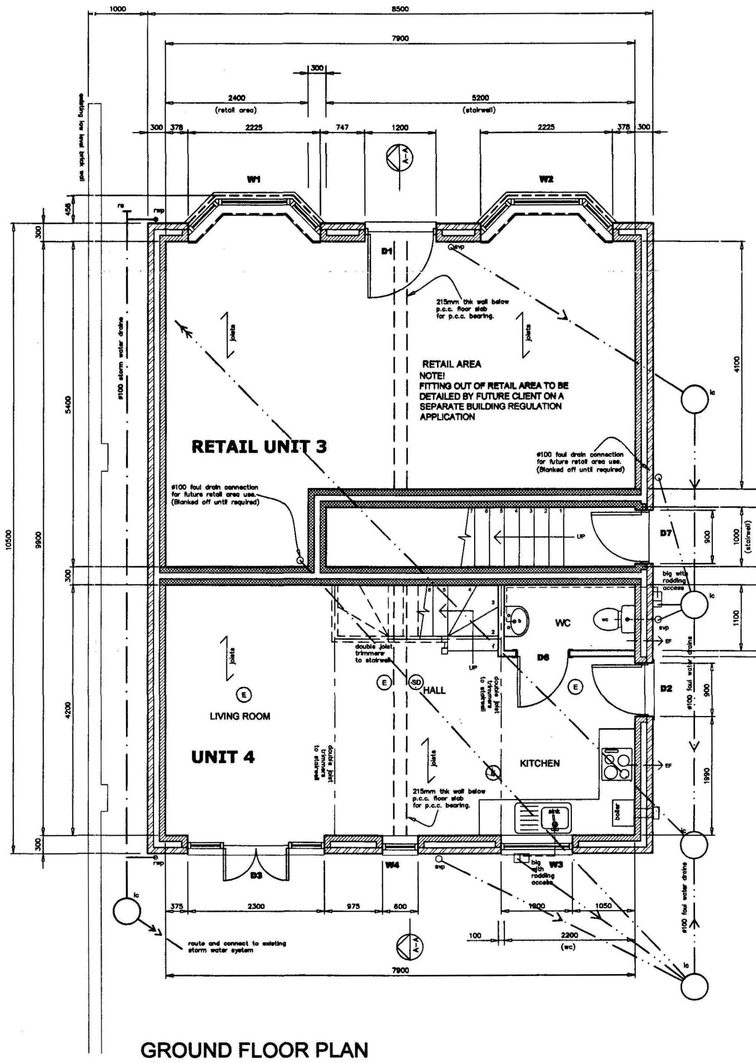

GROUND FLOOR PLAN

SCALE 1:50

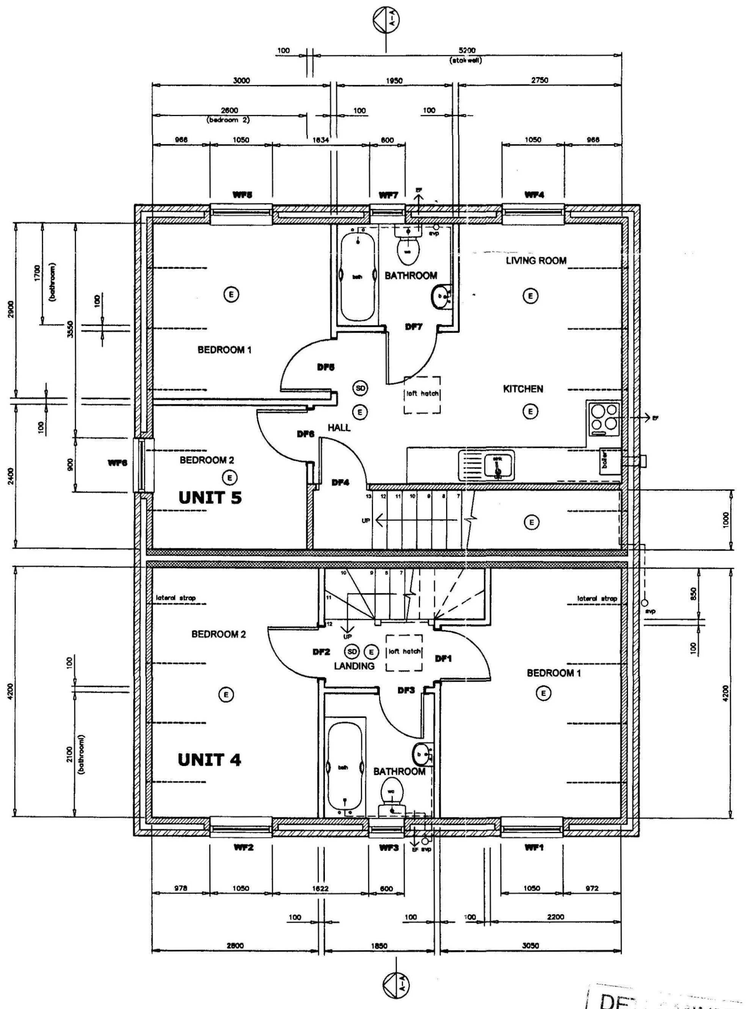

FIRST FLOOR PLAN

SCALE 1:50

DETERMINED PLAN

SHDC
Planning & Development
23 JAN 2009
Ref: 0056/09

E	16.05.08	FLOOR LAYOUTS REVISED TO CLIENTS COMMENTS
D	02.04.08	DRAINAGE REVISED TO SUIT EXISTING DRAIN RUNS
C	28.3.08	FRONT SVP MOVED INTERNAL
B	JAN.08	215 THK WALL BELOW FCC FLOOR ADDED
A	15.07.07	BUILDING REGULATION DETAILS ADDED

Revisions

Preliminary | For Construction

David Trundley Design Services

Chartered Institute of Architectural Technologists

Salgate Barn, Islington Road, Tilney All Saints, King's Lynn, Norfolk. PE34 4RY
Tel: 01553 617700 Fax: 01553 617874 Email: enquiries@dtrundleydesign.co.uk

Project Title:

LIBRARY
LONG SUTTON
LINCS previously

As approved (ref 11/1427/04).

PROPOSED REDEVELOPMENT OF EXISTING LIBRARY BUILDING AND EXTERNAL AREAS.

Drawing Title:

PROPOSED NEW DWELLING FLOOR PLANS AND ELEVATIONS

Scale:	Date:	Drawn:
1:50, 1:100	05-06-06	SJ/TB

Drawing Number:

06-110-13E

Copyright:
This drawing must not be re-issued, loaned or copied without the consent of David Trundley Design Services Limited. Do not scale this drawing, use only figured or grid dimensions. All dimensions to be checked by contractor on site prior to start of works. Any discrepancies are to be notified