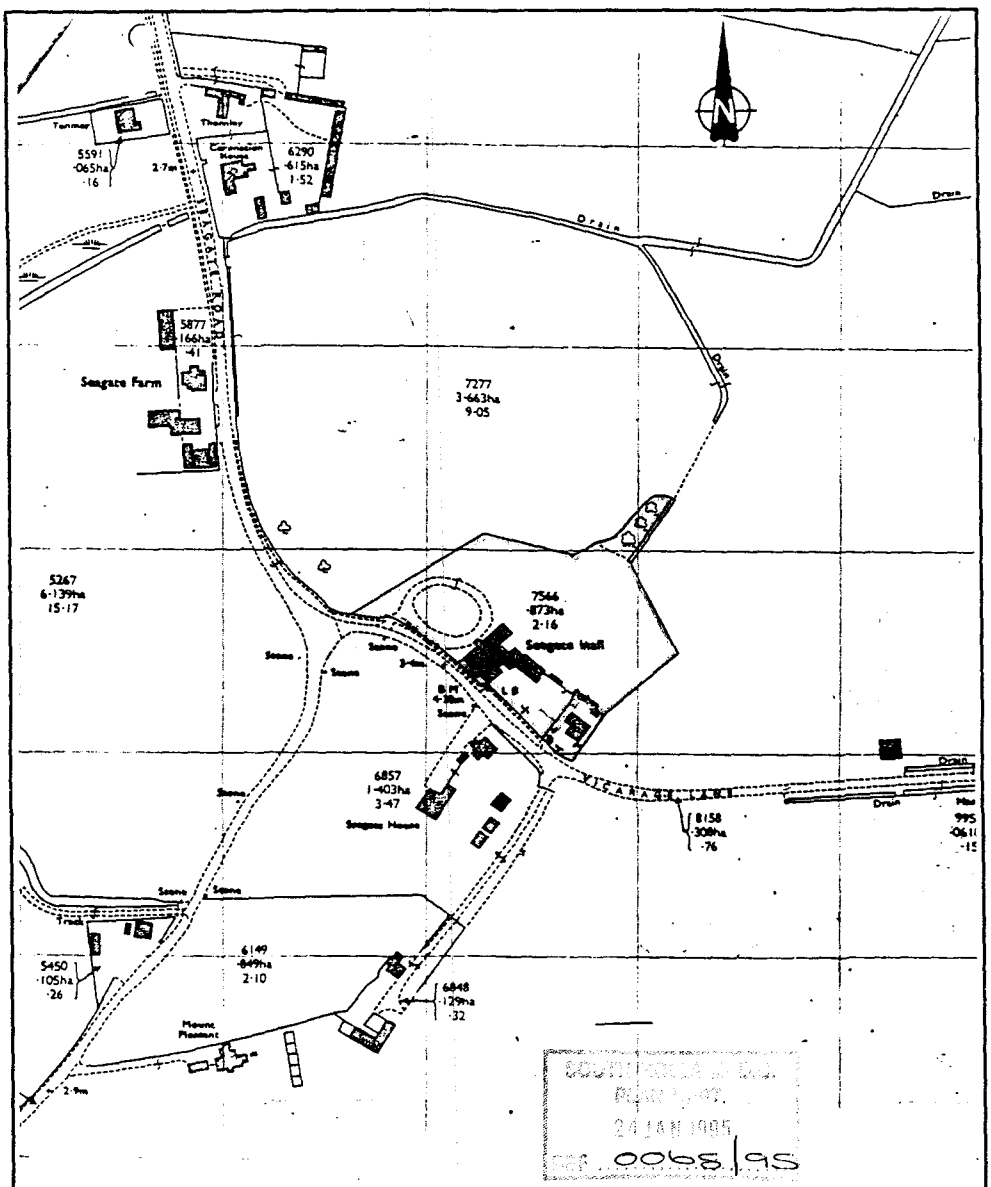



SOUTH HOLLAND D.C.
Planning
24 JAN 1995
Ref. 0068/95

| | | |
|---|---|---|
| Drawing No. SITE PLAN | Drawn S.A.K. | BROADGATE BUILDERS (SPALDING) LTD |
| | Scale 1:2500 | BROADGATE HOUSE, WESTON HILLS |
| | Date 10-01-95 | SPALDING, LINCS PE12 6DB 0406 380532 |
| TITLE SEAGATE HALL, LONG SUTTON | | This plan is prepared from the Ordance Map with the sanction of the Controller of HM Stationery Office. Crown Copyright Reserved. Licence No. ES 776513. |