


Areas to be Demolished

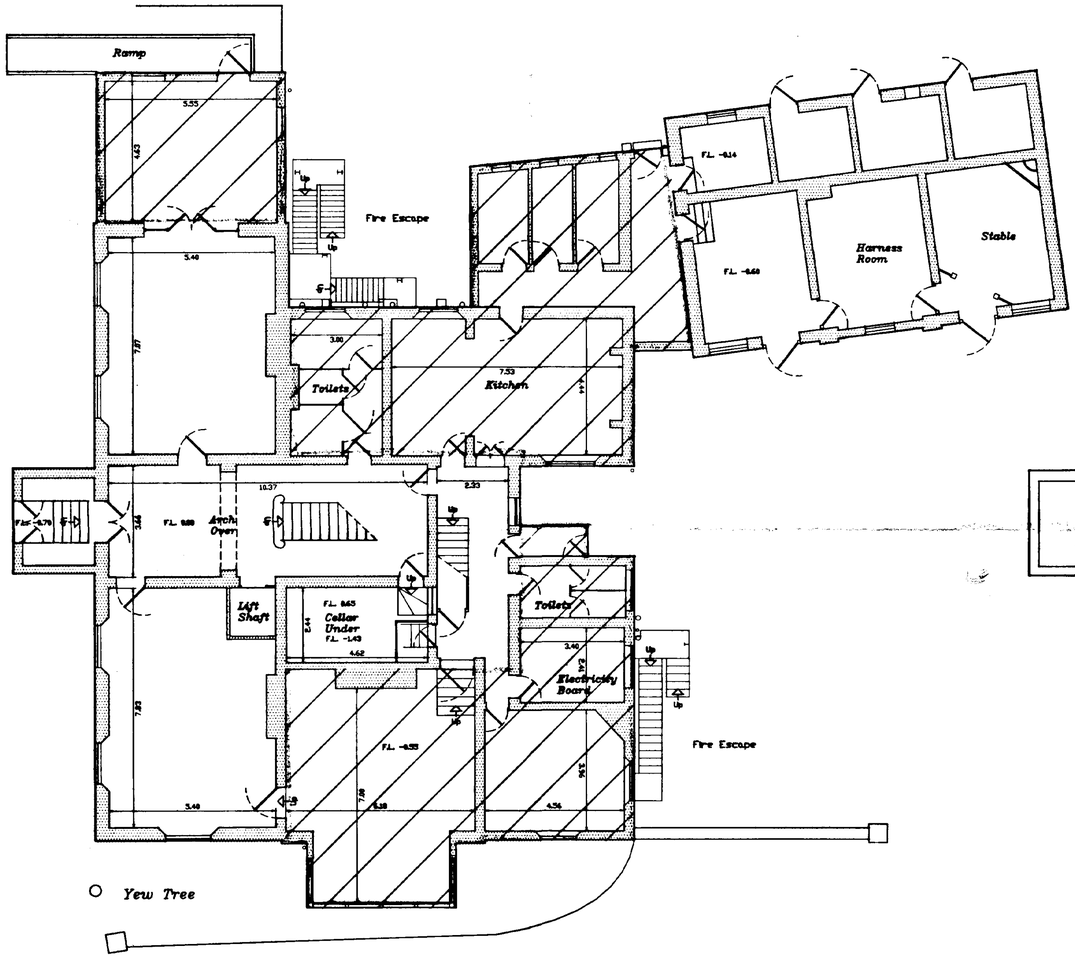

Ground Floor

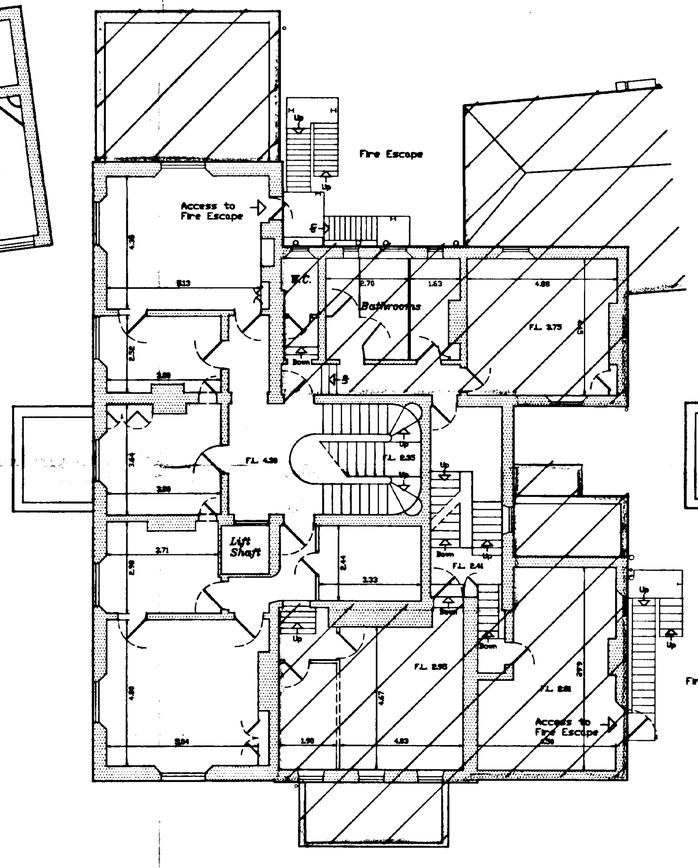


First Floor

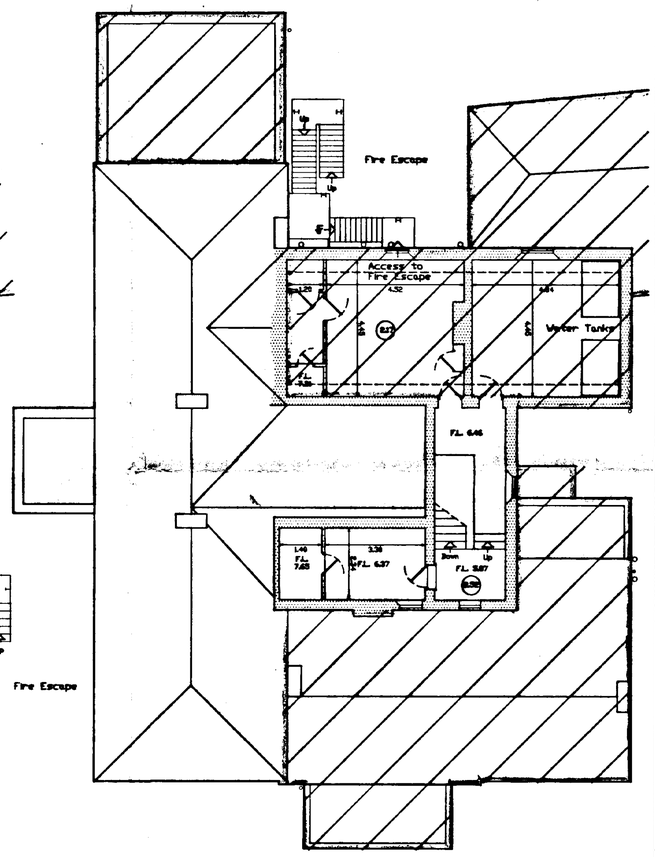


Second Floor

SOUTH HOLLAND D.C.
PLAN DEPT.
24 JAN 1995
REF S056/95

Client: Broadgate Builders Ltd	**Broadgate Builders Ltd** Broadgate House, Weston Hills Spalding, Lincs. PE12 6DB Tel 0406 380532
Site: Seagate Hall Long Sutton	
Title: Floor Plans	Drawn: S.A.K.
	Scale: 1 : 100
	Date: 04-01-95
	Drawing No.: SAK/BGB/SEA100

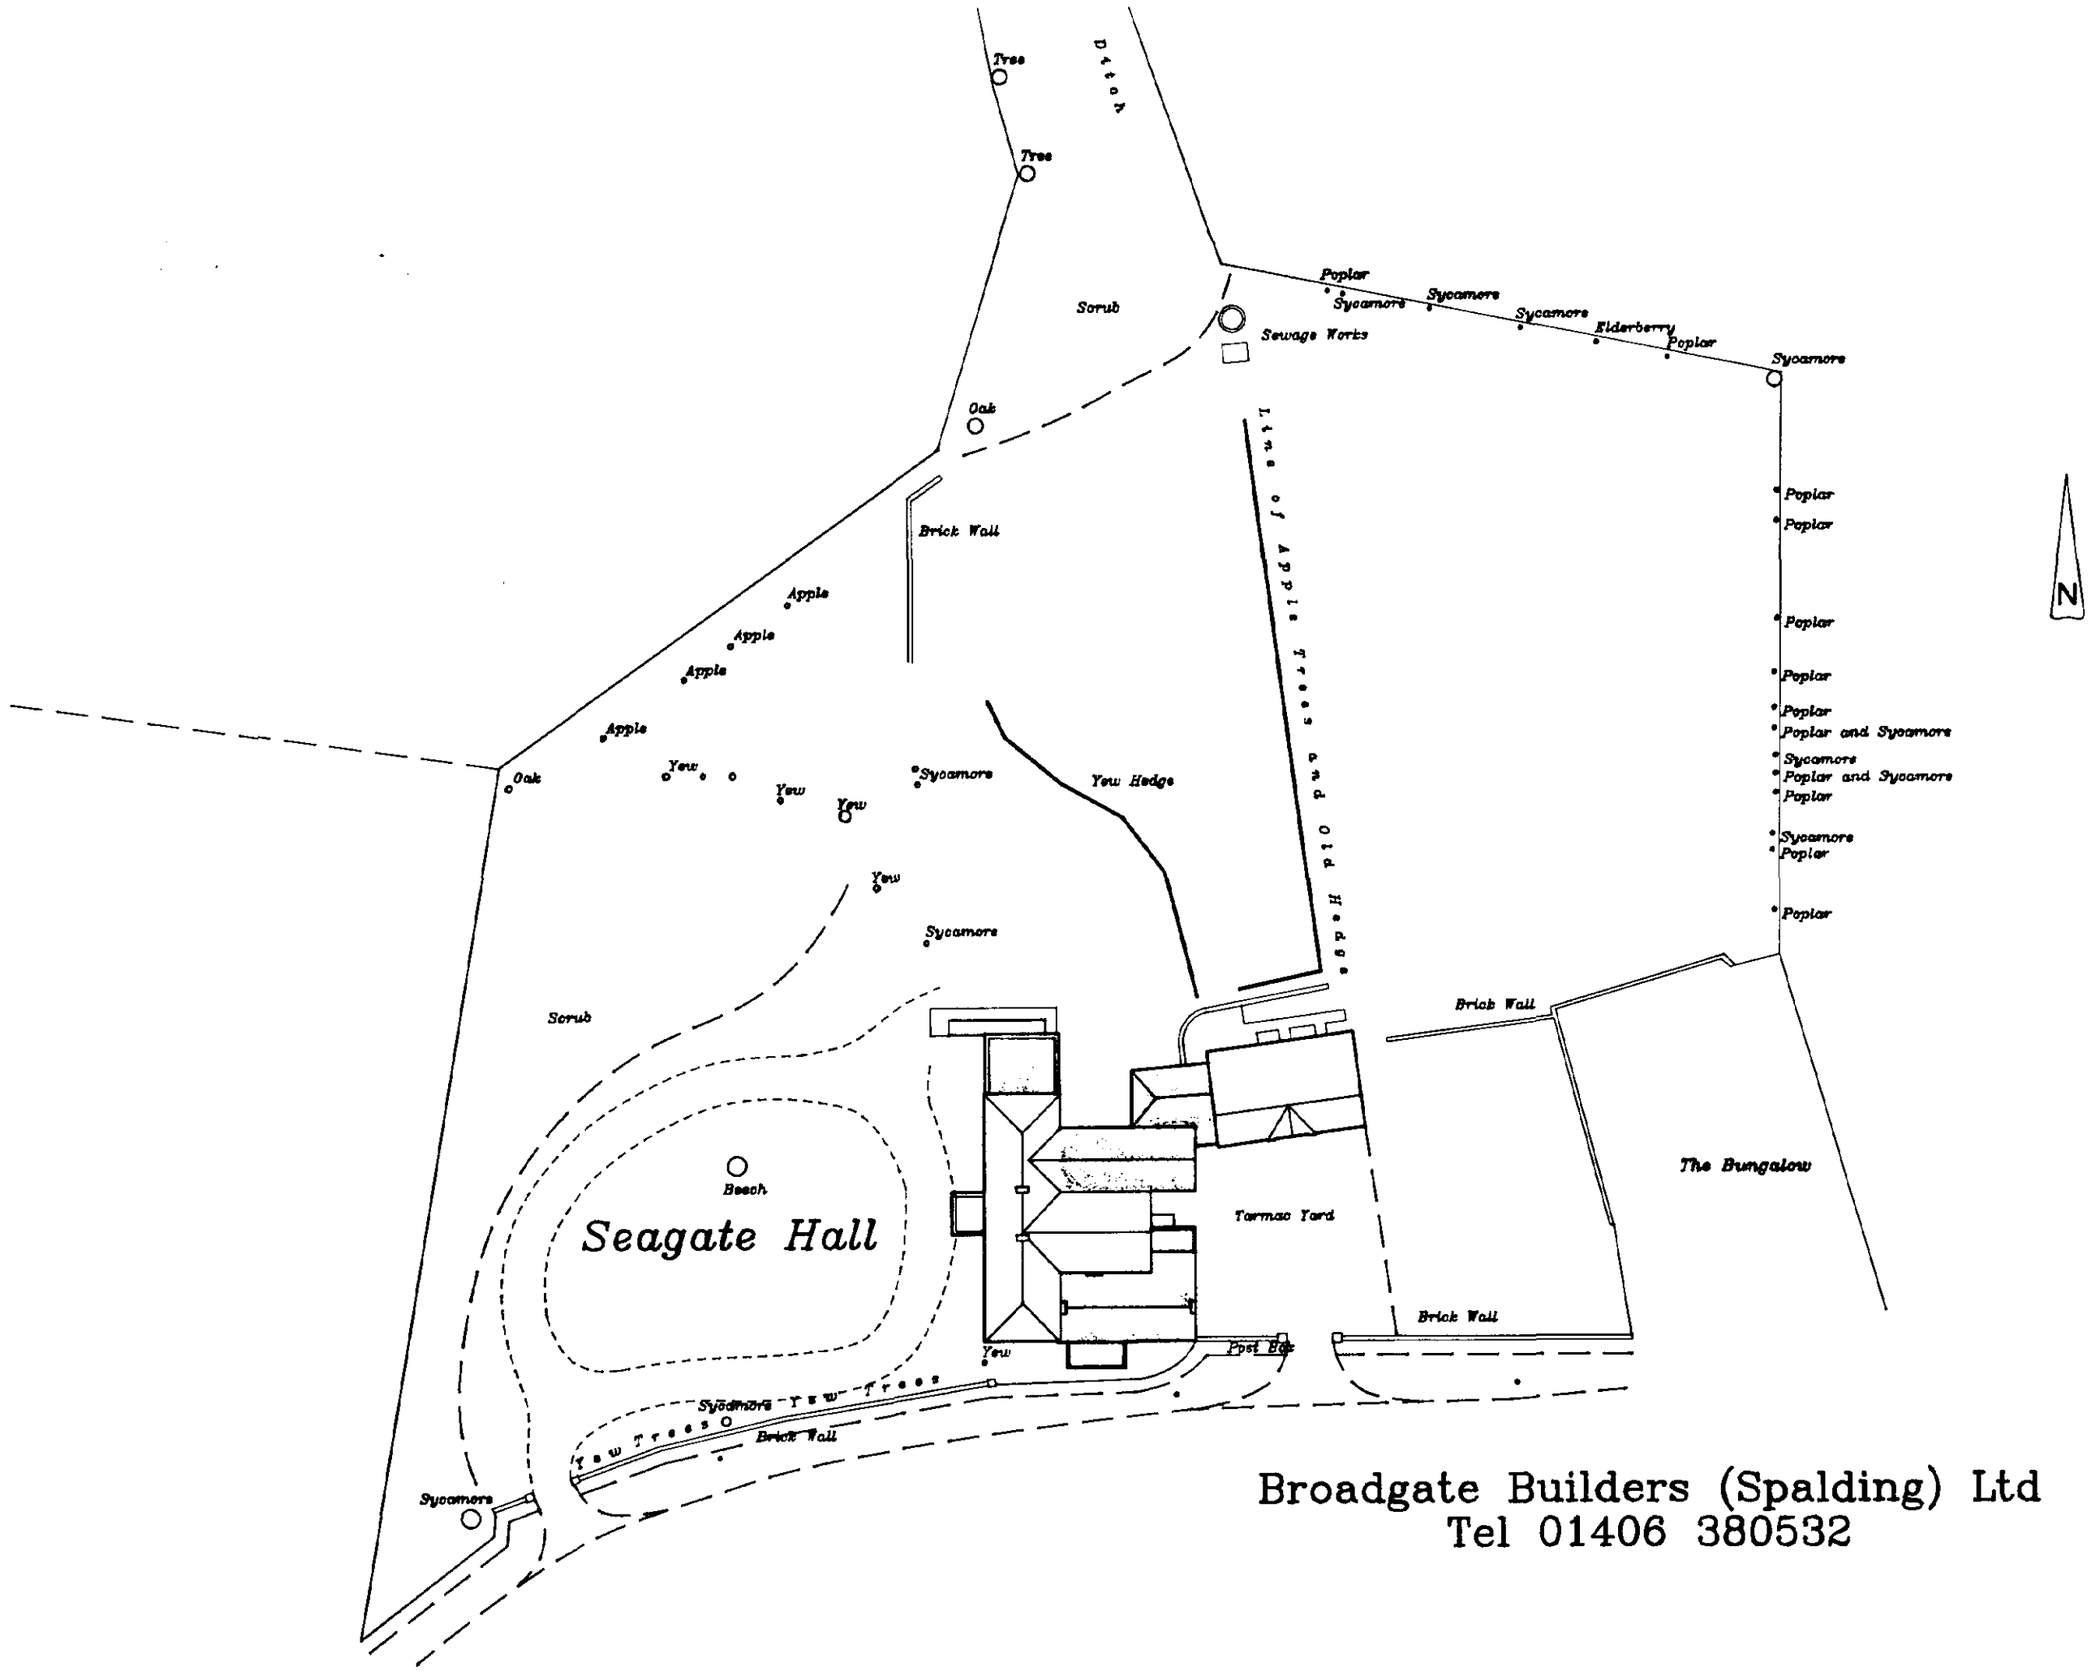

Broadgate Builders (Spalding) Ltd
Tel 01406 380532

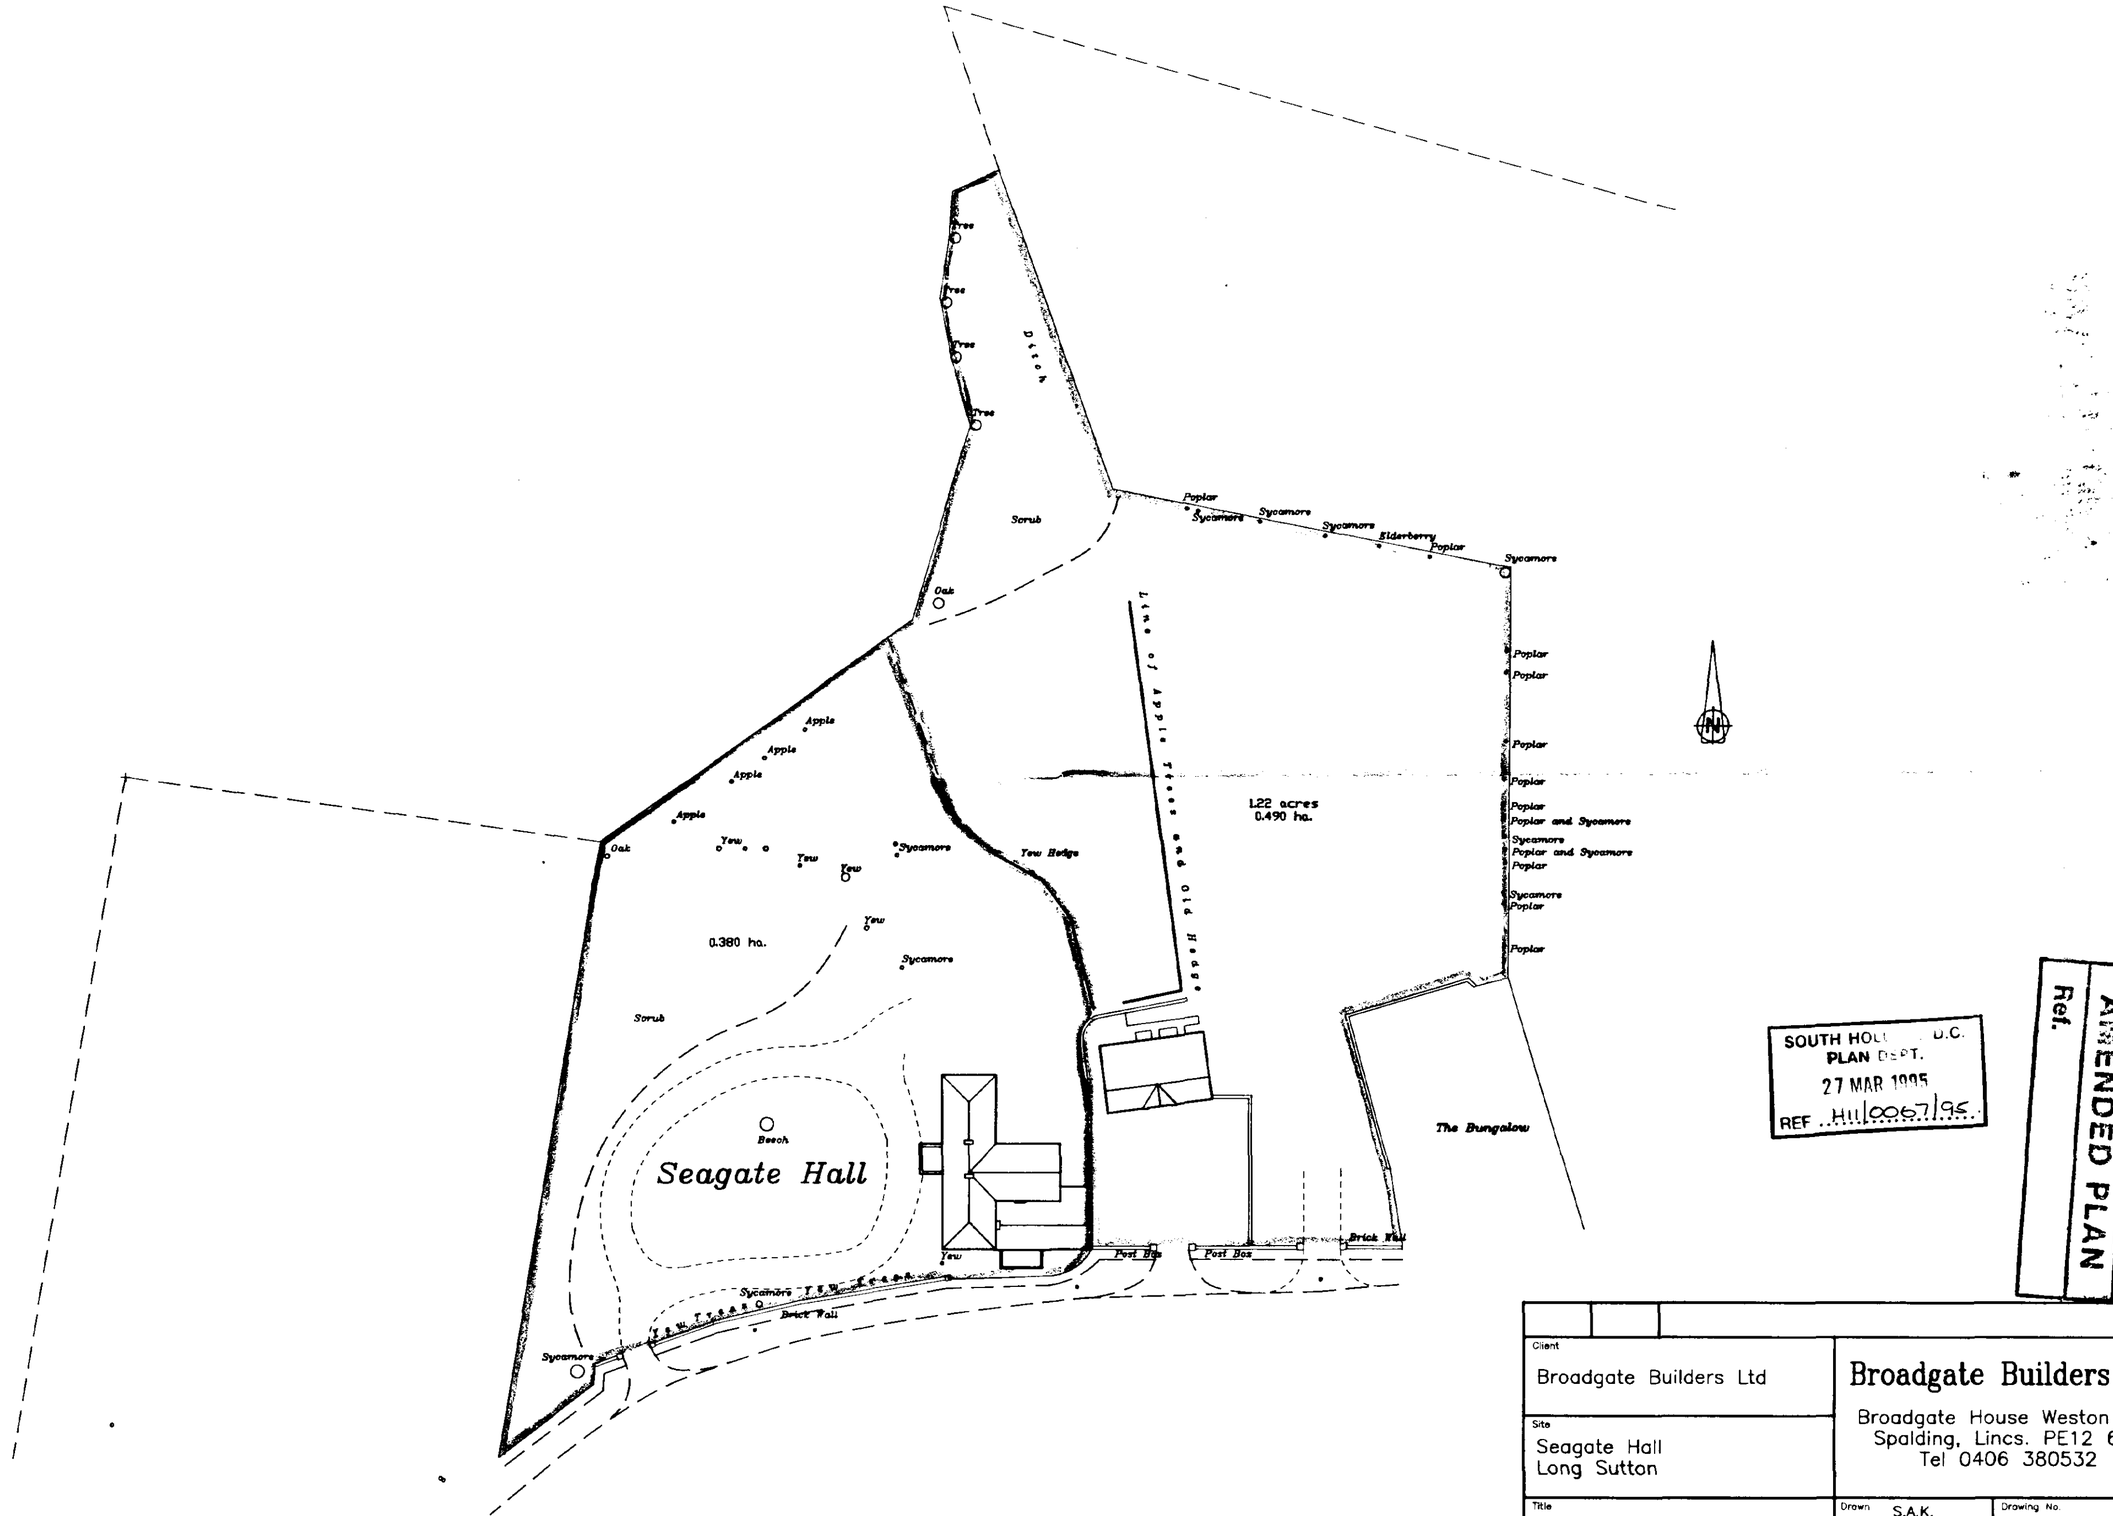

Client: Broadgate Builders Ltd	**Broadgate Builders Ltd**	
Site: Seagate Hall, Long Sutton	Broadgate House Weston Hills, Spalding, Lincs. PE12 6DB, Tel 0406 380532	
Title: Site Plan	Drawn: S.A.K.	Drawing No.: SAK/BGB/SEA506
	Scale: 1 : 500	
	Date: 22-03-95	

Planning permission for Light Industrial on this site.

Planning permission for Bungalow on this site.

0.39 acres
0.156 ha.

0.52 acres
0.209 ha.

0.94 acres
0.380 ha.

0.17 acres
0.071 ha.

0.14 acres
0.055 ha.

Line of Apple Trees and Old Hedge

Fruit Hedge

Privet Hedge

Brick Wall

The Bungalow

SOUTH HOLLAND D.C.
PLAN DEPT.
24 JAN 1995
REF. H055.95

Client: Broadgate Builders Ltd	**Broadgate Builders Ltd**	
Site: Seagate Hall, Long Sutton	Broadgate House Weston Hills, Spalding, Lincs. PE12 6DB, Tel 0406 380532	
Title: Site Plan	Drawn: S.A.K.	Drawing No.: SAK/BGB/SEA502
	Scale: 1 : 500	
	Date: 04-01-95	