

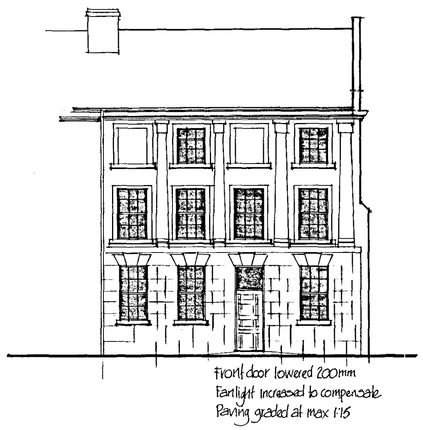



FRONT (MARKET PLACE) ELEVATION

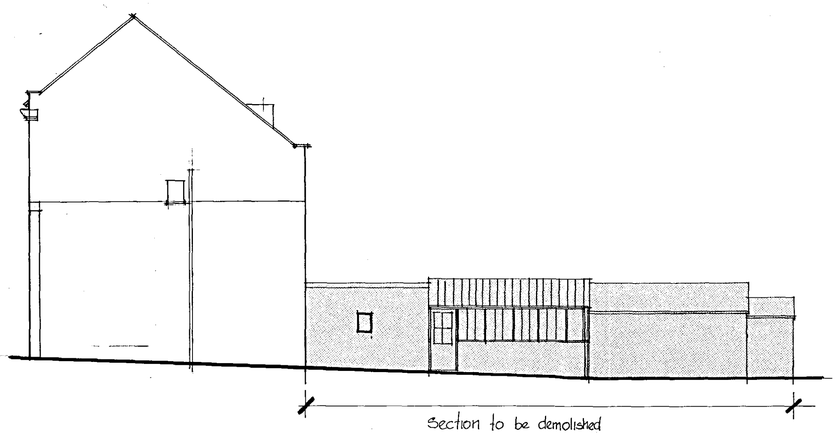

SIDE ELEVATION

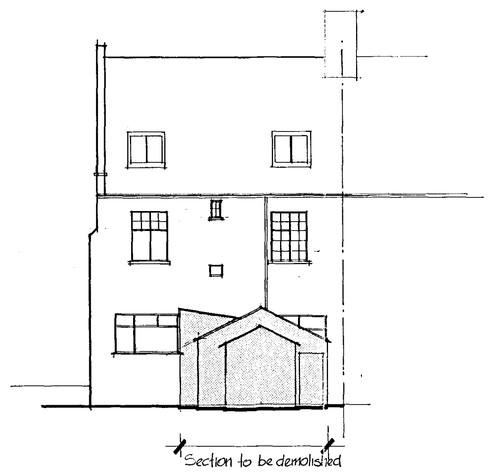


REAR ELEVATION

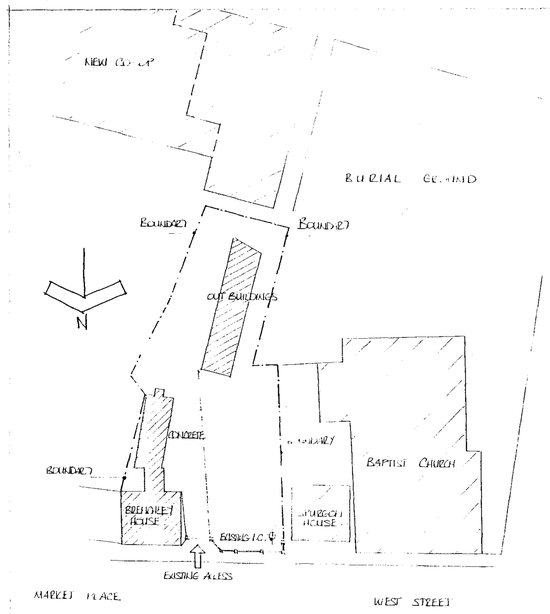

Block Plan 1:500

Existing

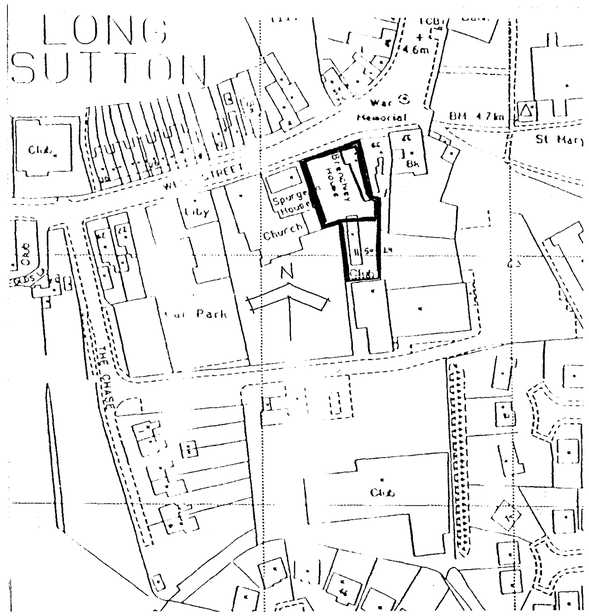

Location Plan 1:2500

For info. only.
Not submitted plan.

AMENDED PLAN
Ref.

SOUTH HOLLAND DC
BUILDING CONTROL
19 APR 2000
Ref: 1063/99

DO NOT SCALE FROM THIS DRAWING - CONFIRM ALL DIMENSIONS ON SITE
IF IN DOUBT - ASK: DO NOT ASSUME

project Brentchley House Market Place Long Sutton
client Lincoln Cooperative Society Ltd
drawing As existing elevations
scale 1:100 date Oct 99 drawing no 112/B/03

BANKS LONG & Co.
CHARTERED SURVEYORS
15 ST MARY'S STREET,
LINCOLN, LN5 7EQ.
TEL: 0522 - 544515
FAX: 0522 - 544522